

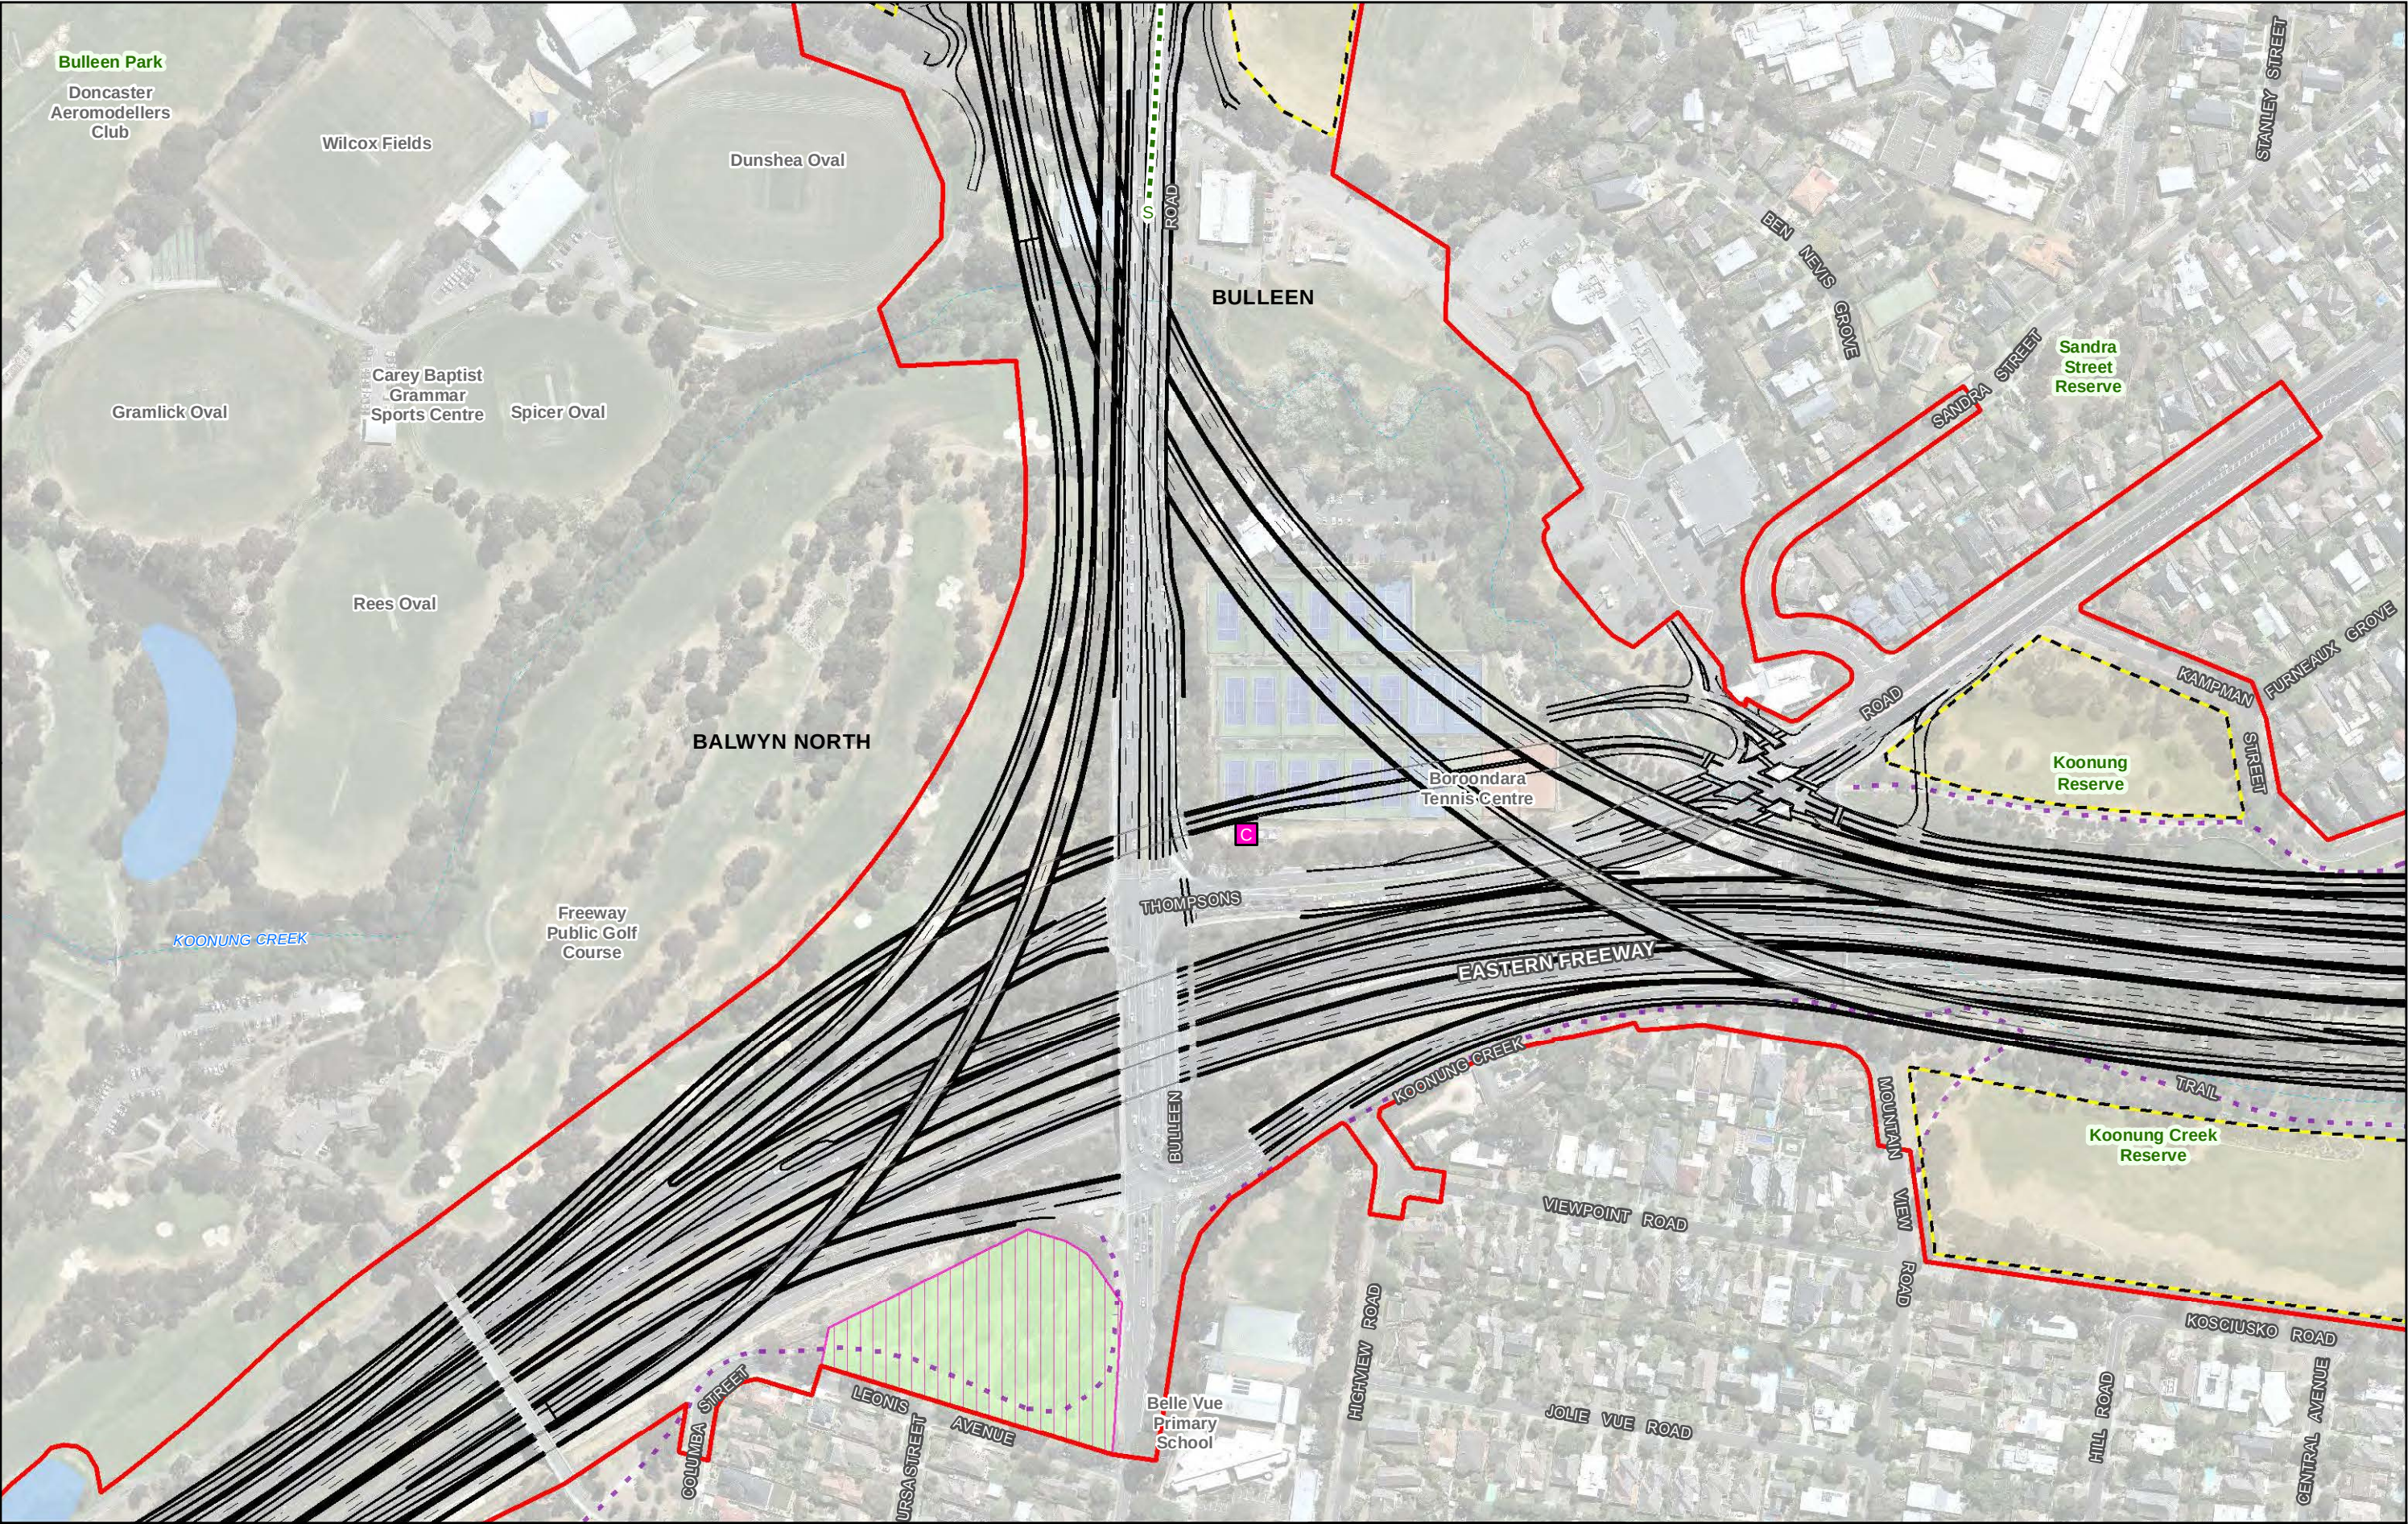


North East Link Project
Horizontal plan: construction
Reference Design

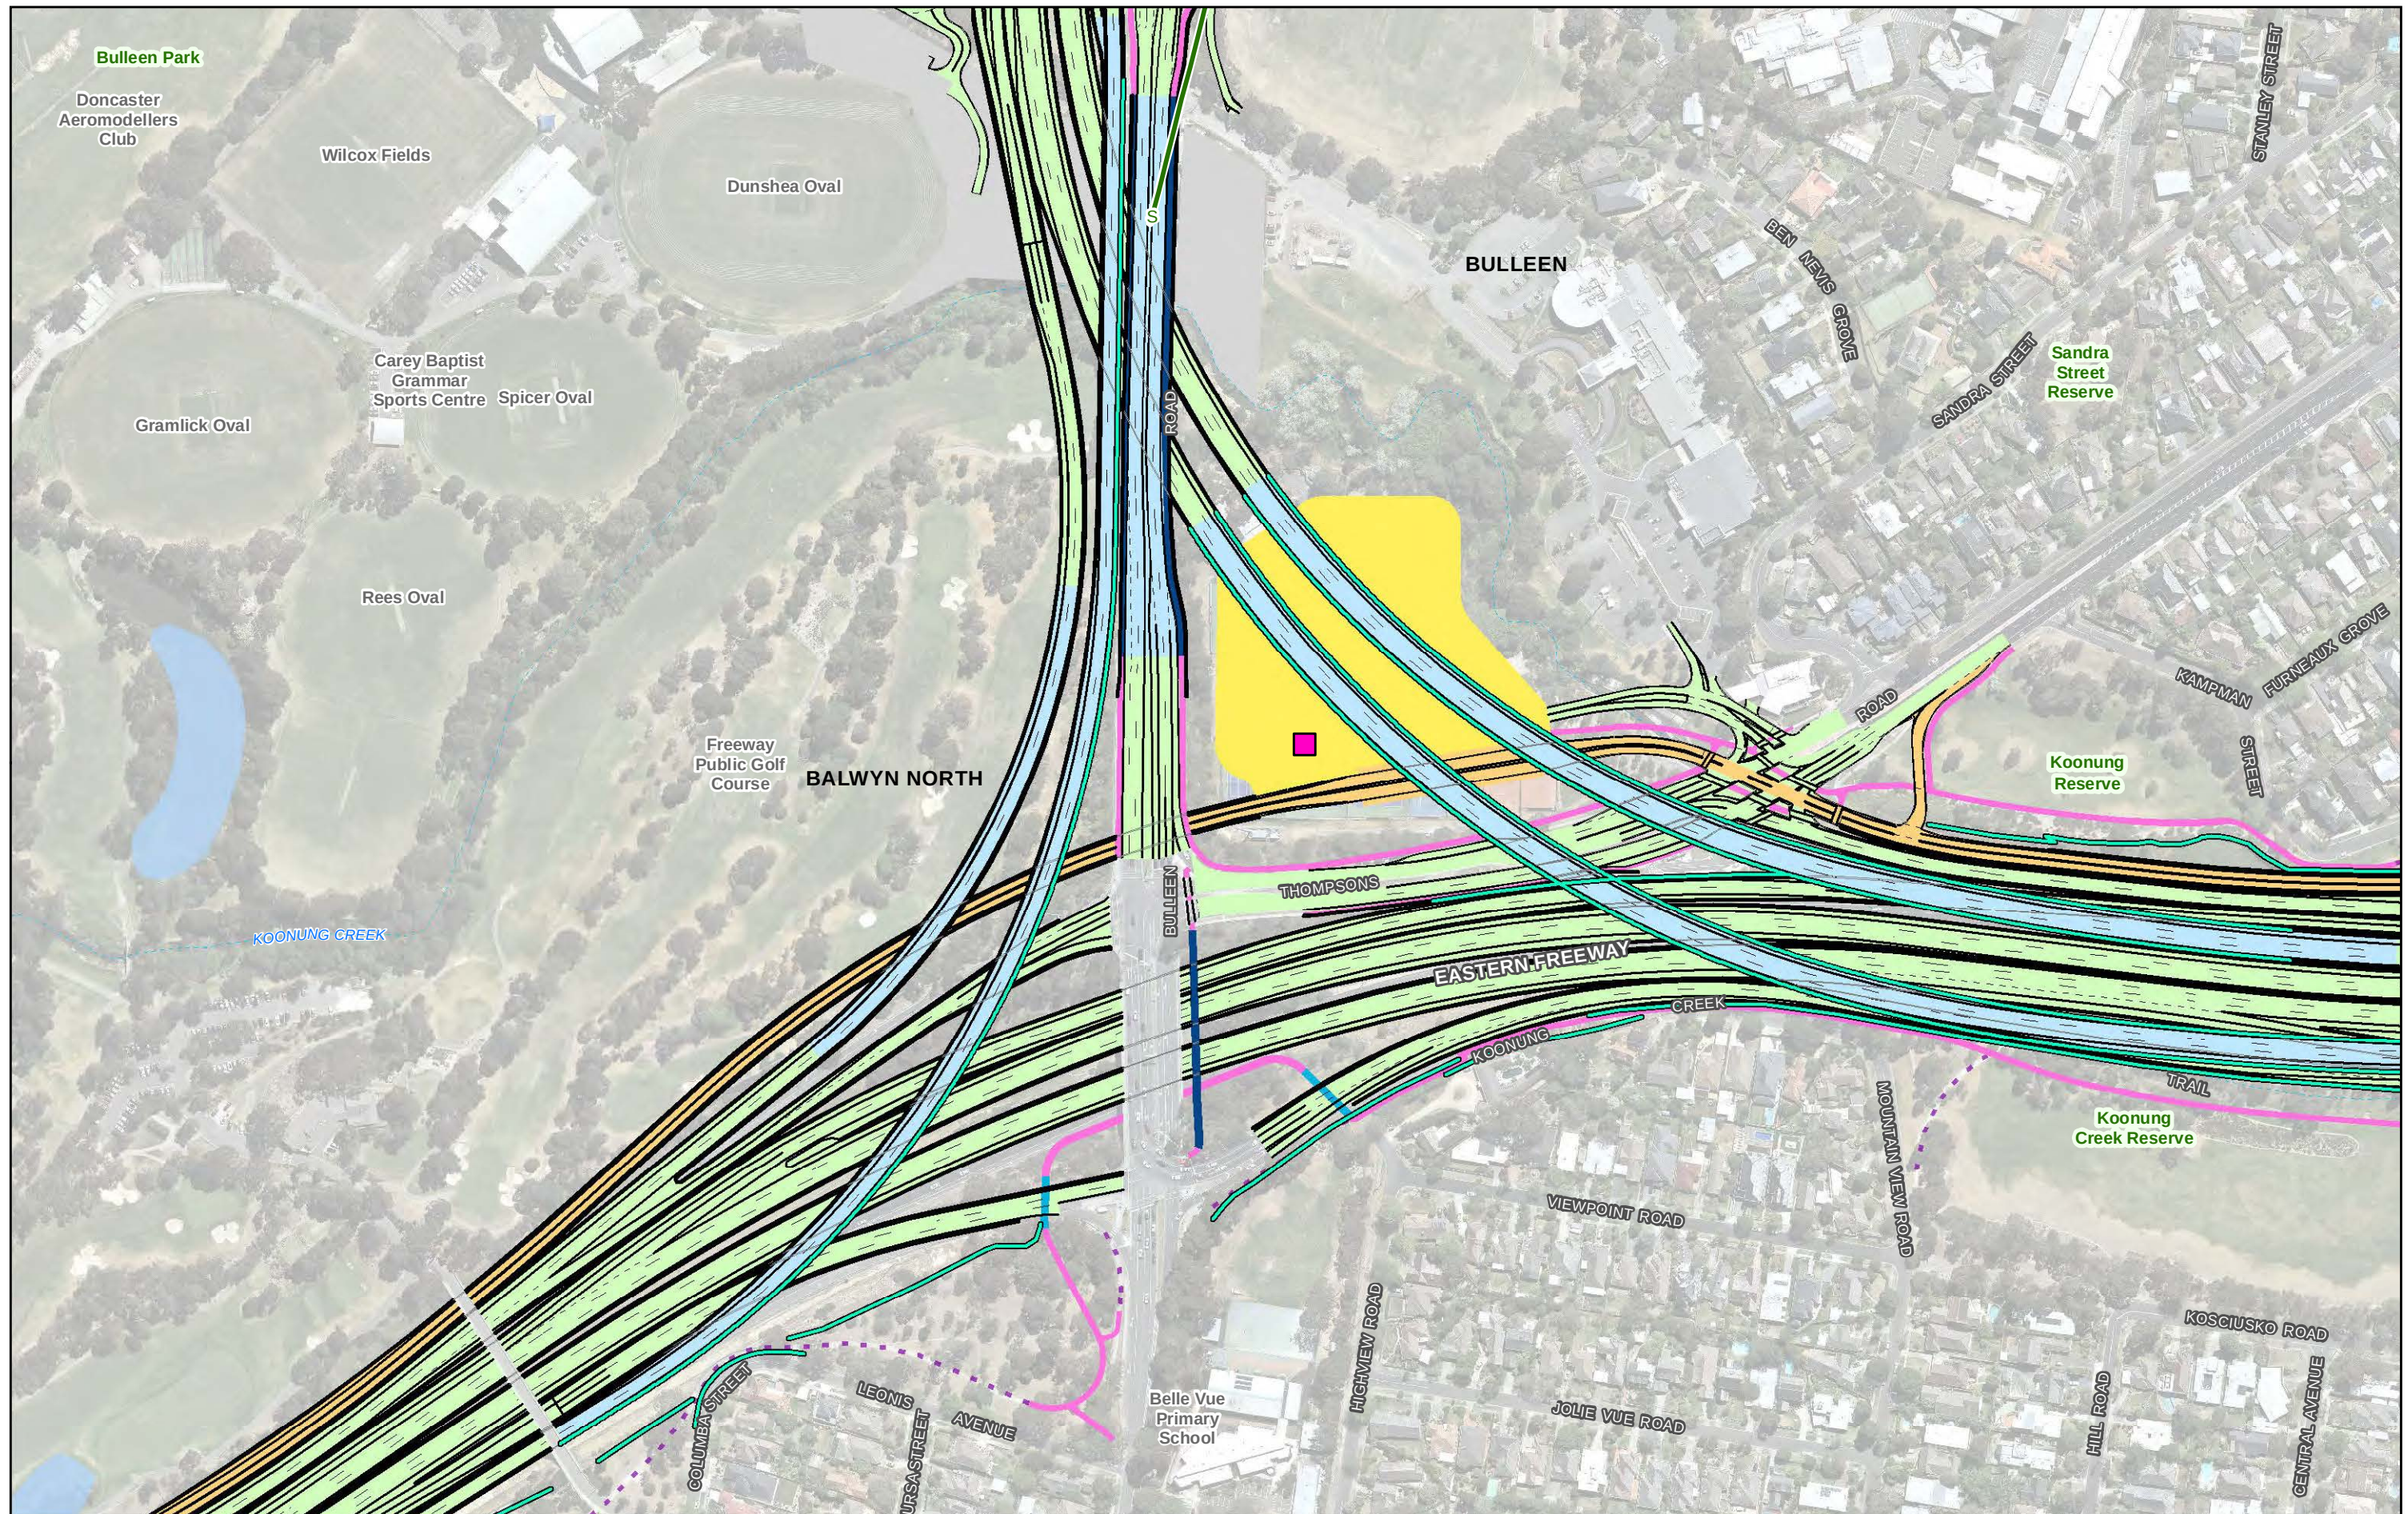

0 12.5 25 50 75 100
Metres

Map Projection: Transverse Mercator
Horizontal Datum: GDA 1994
Grid: GDA 1994 MGA Zone 55

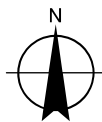


Legend

- Proposed road alignment
- Proposed noise wall
- Proposed shared use path overpass
- Proposed shared use path
- Proposed shared use path underpass

- Existing shared use path
- Proposed elevated ramp or structure
- Bulleen Park and Ride
- Busway
- Proposed surface road


- Proposed sewer
- Proposed communications tower

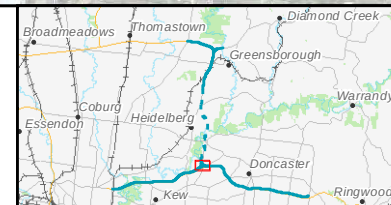

North East Link Project Horizontal plan: operation Reference Design

Sheet 23 of 42

Date: 05 Mar 2019

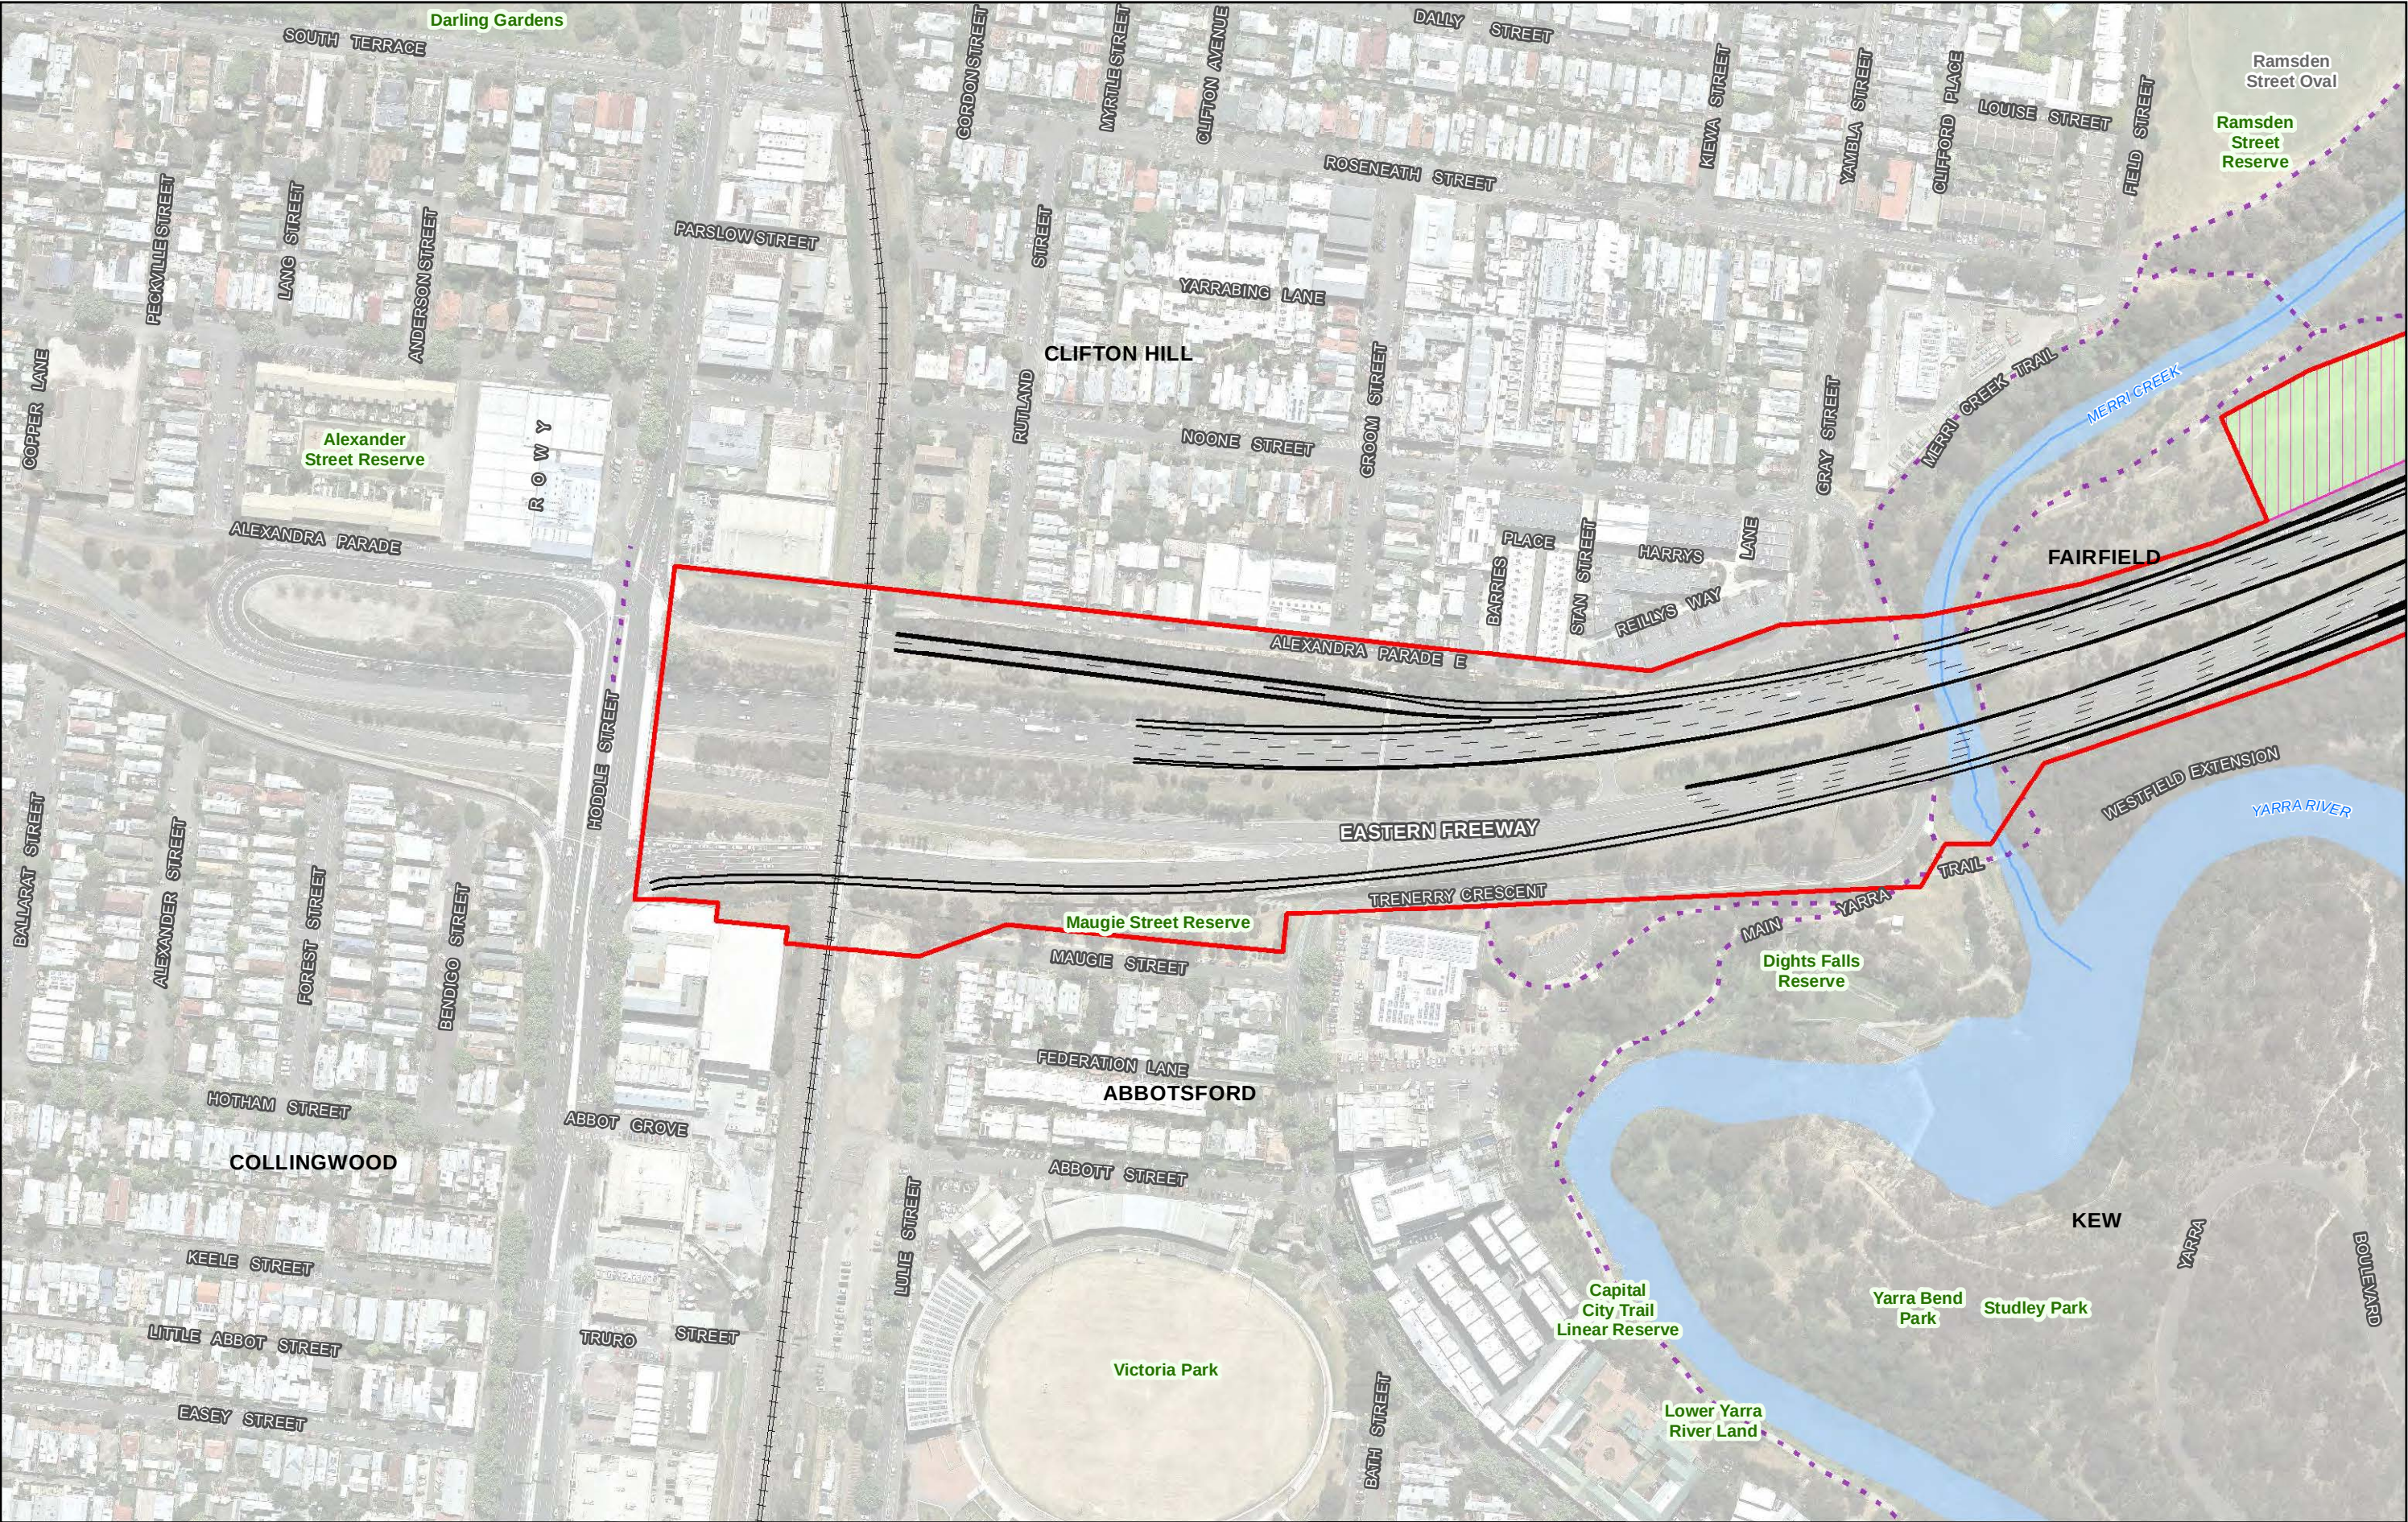


0 12.5 25 50 75 100
Metres
Map Projection: Transverse Mercator
Horizontal Datum: GDA 1994
Grid: GDA 1994 MGA Zone 55

Data source: CIP Imagery - DELWP - 2018 | Rail, Rail Station, watercourse, POI, Roads - Vicmap - 2018
| Project Boundary, NEL Design, Compounds - GHDA/ECOM - 2018


Legend

- Project boundary – surface works
- Proposed road alignment
- Existing shared use path
- Area for construction of paths

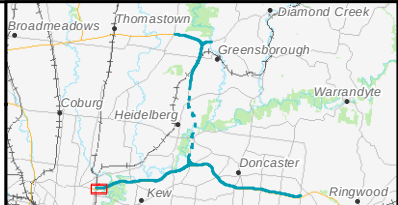

North East Link Project
Horizontal plan: construction
Reference Design

Sheet 24 of 42 Date: 05 Mar 2019

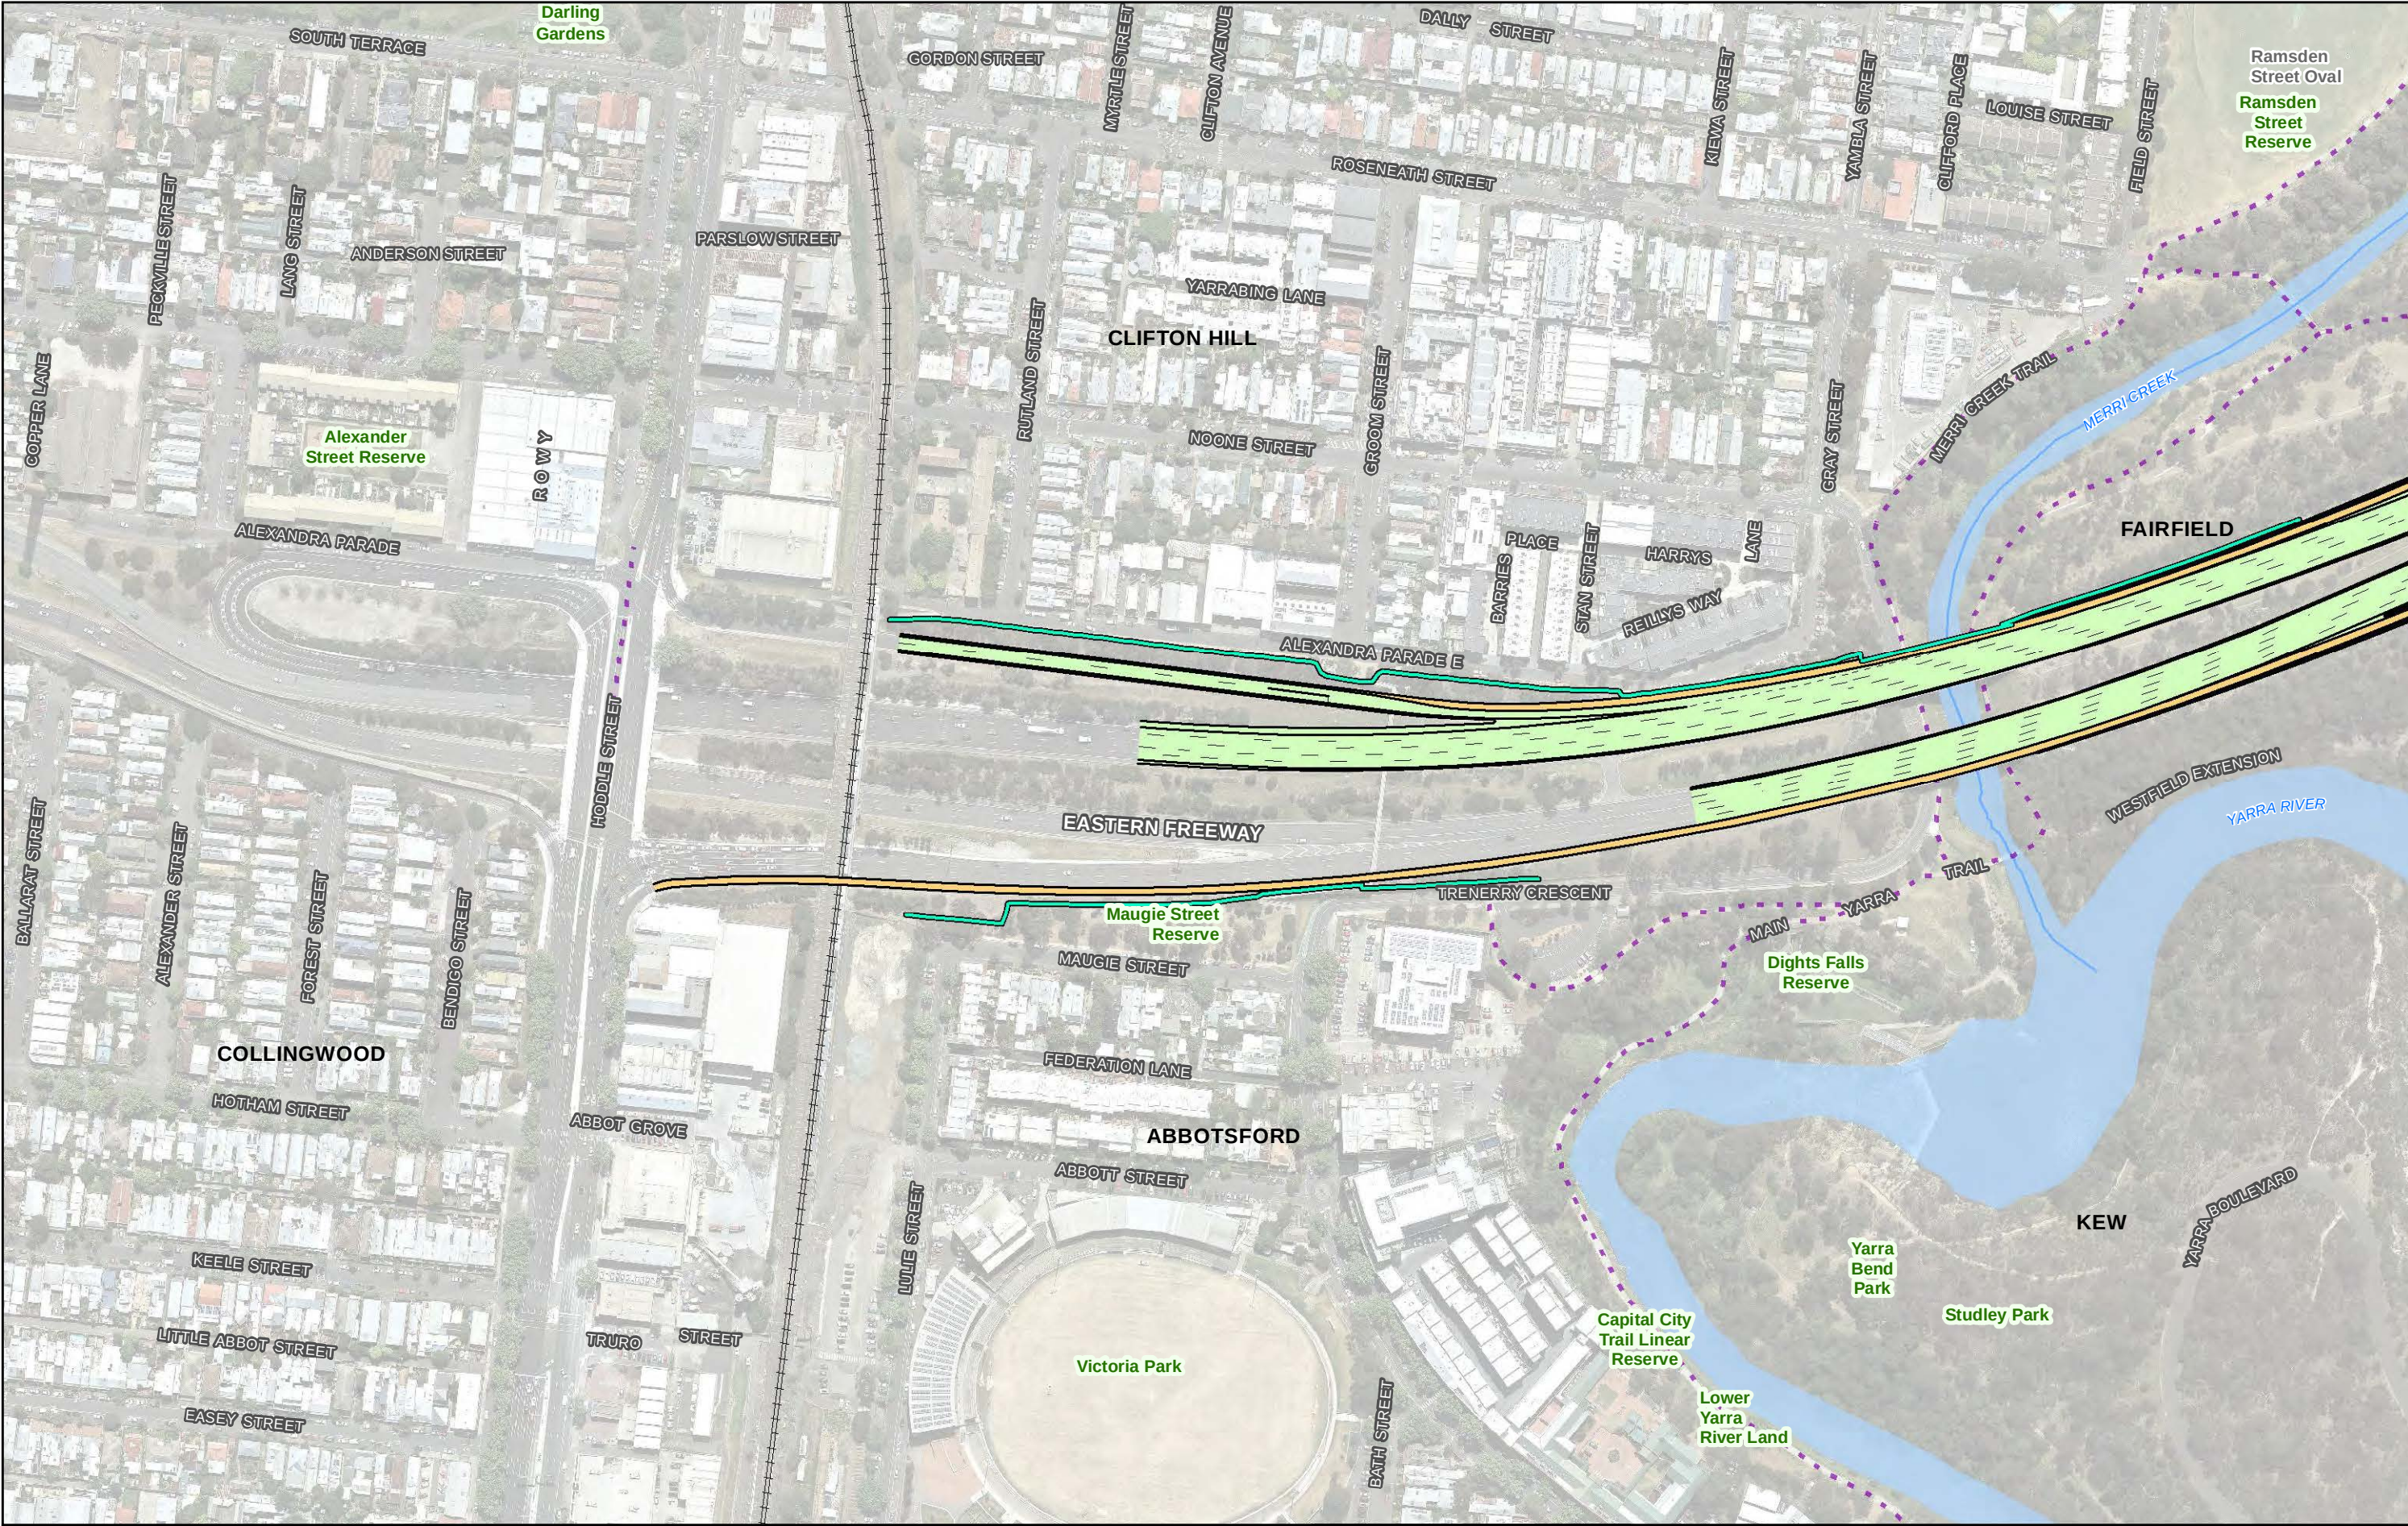

0 12.5 25 50 75 100

Metres

Map Projection: Transverse Mercator
Horizontal Datum: GDA 1994
Grid: GDA 1994 MGA Zone 55

N

Proposed road alignment

Proposed noise wall

Existing shared use path

Busway

Proposed surface road

North East Link Project


Horizontal plan: operation

Reference Design

Sheet 24 of 42

Date: 05 Mar 2019

Data source: CIP Imagery - DELWP - 2018 | Rail, Rail Station, watercourse, POI, Roads - Vicmap - 2018
| Project Boundary, NEL Design, Compounds - GHD/AECOM - 2018

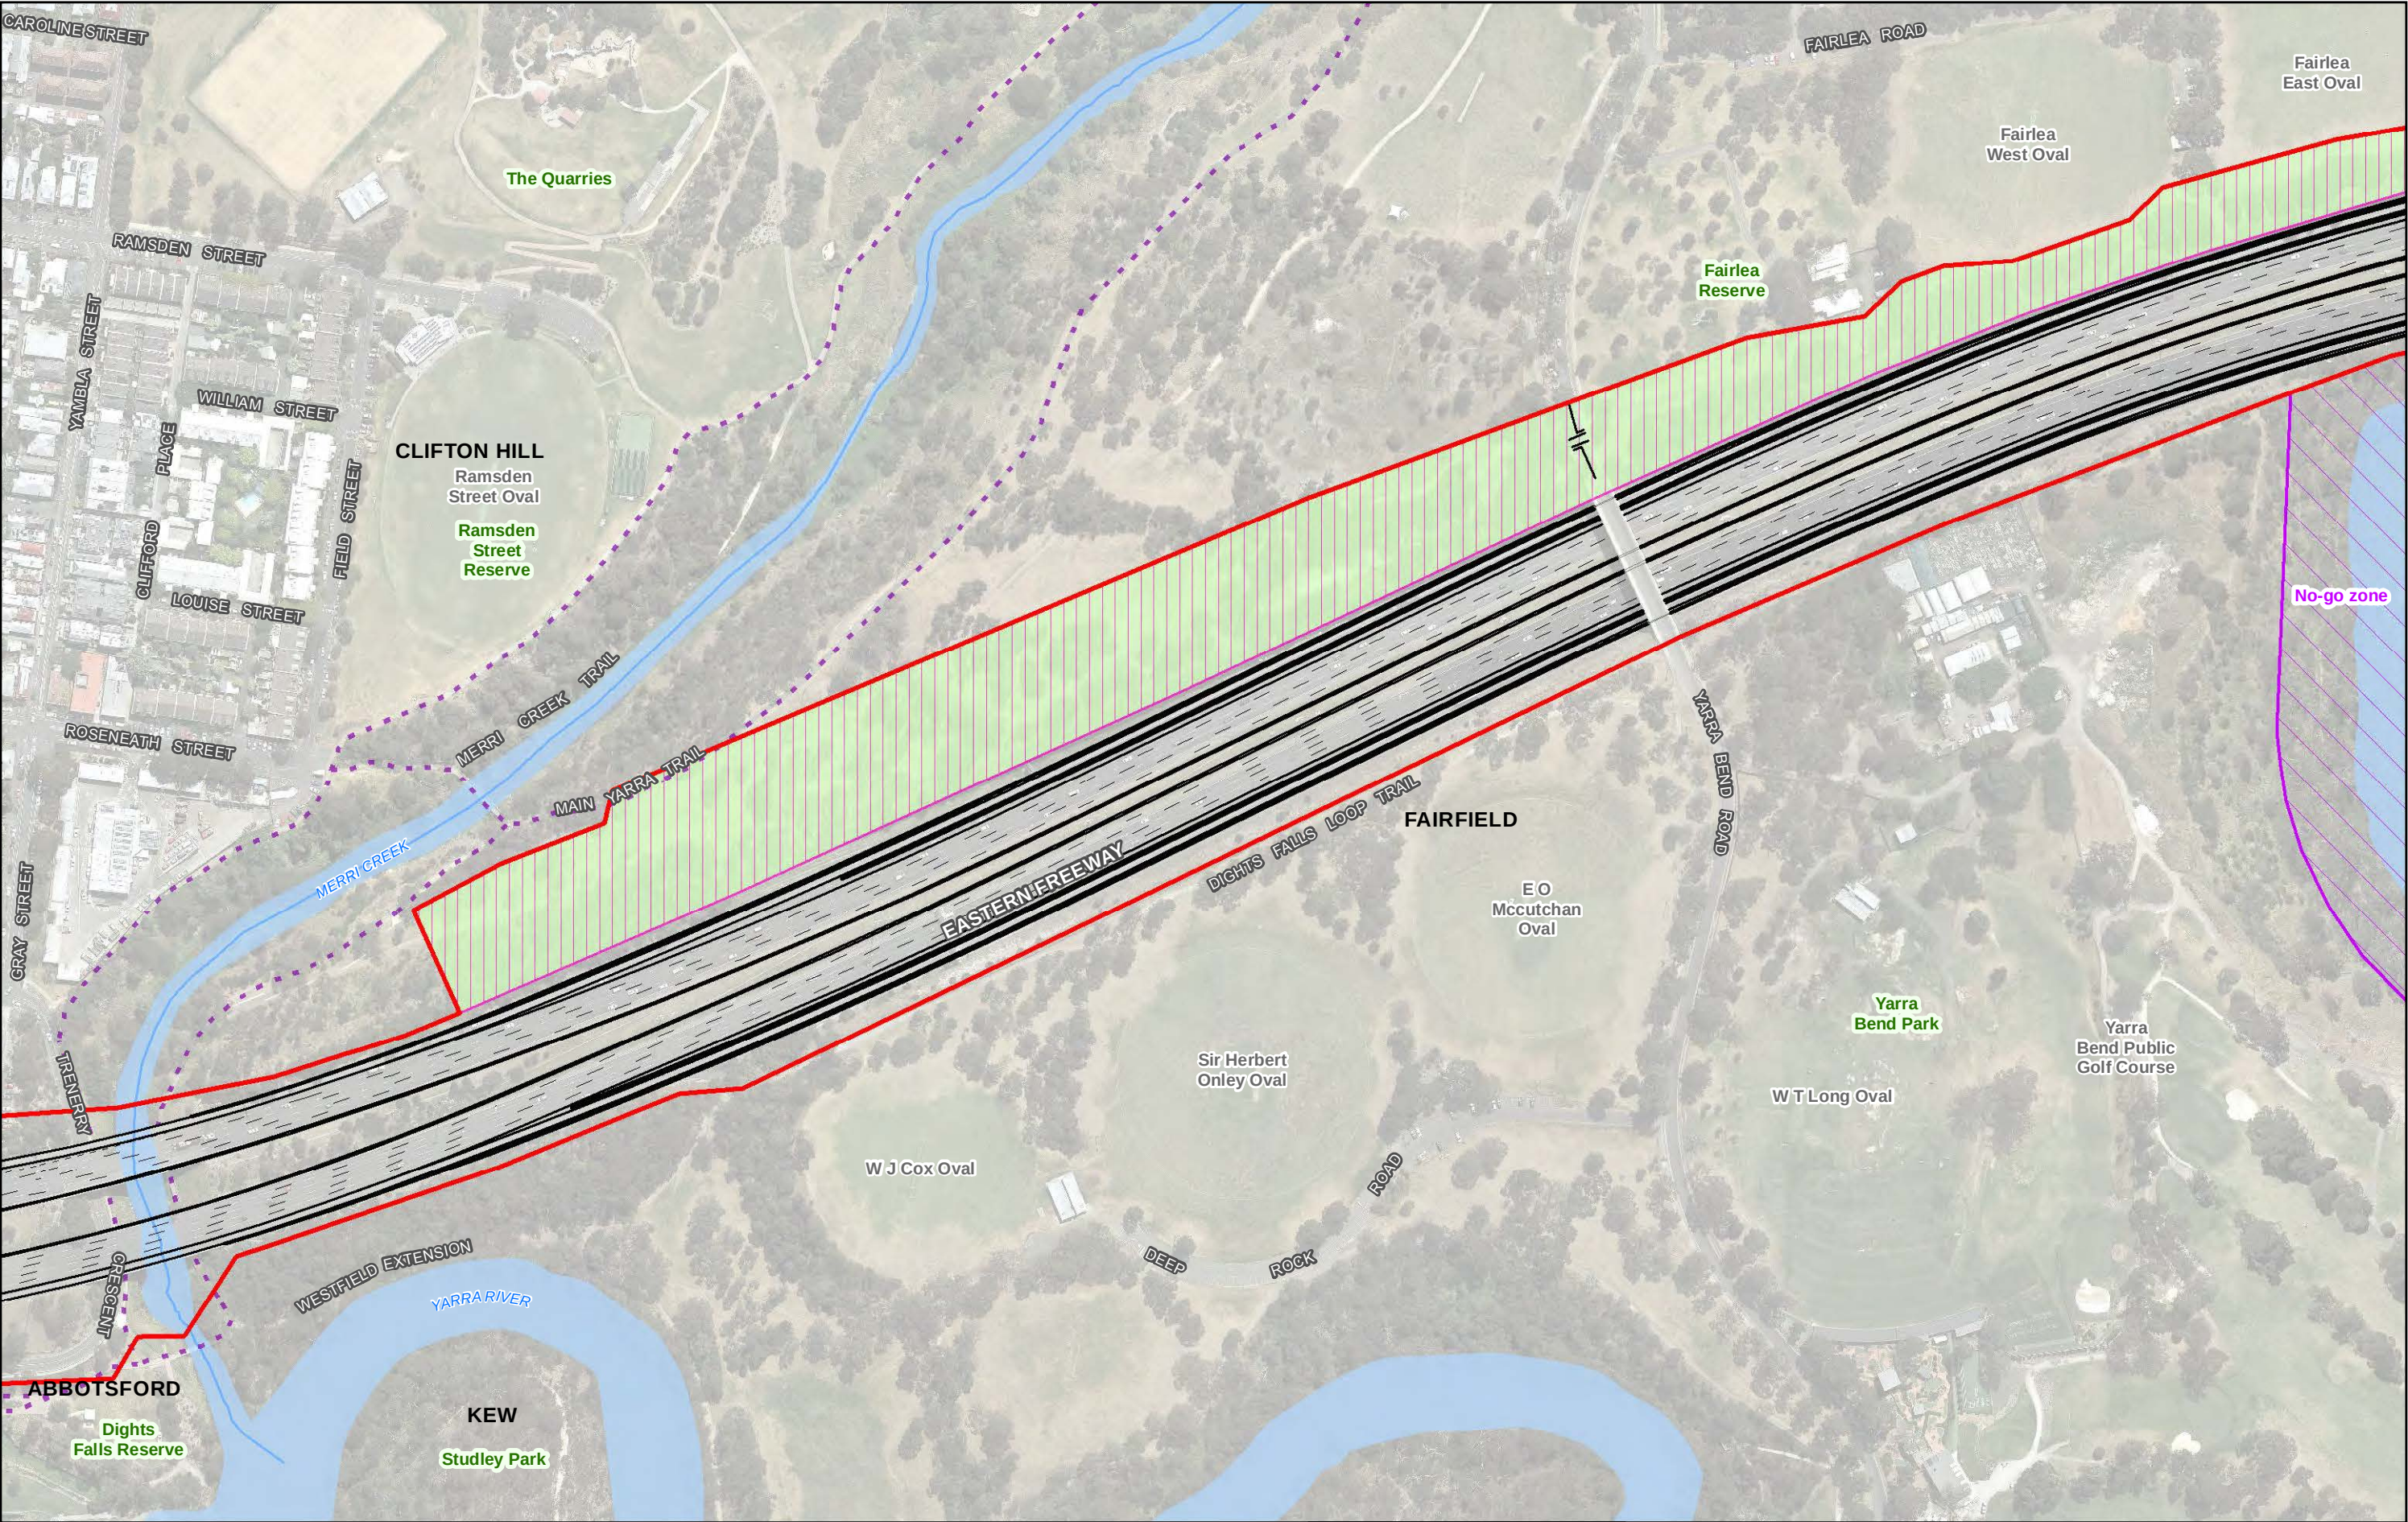

0 12.5 25 50 75 100

Metres

Map Projection: Transverse Mercator
Horizontal Datum: GDA 1994
Grid: GDA 1994 MGA Zone 55

N

Project boundary – surface works

Existing shared use path

Area for construction of paths

Proposed road alignment

No-go zone

North East Link Project
Horizontal plan: construction
Reference Design

Sheet 25 of 42

Date: 05 Mar 2019

ABBOTSFORD

Dights Falls Reserve

KEW

Studley Park

WESTFIELD EXTENSION

YARRA RIVER

DEEP ROCK ROAD

CLIFTON HILL

Ramsden Street Oval

Ramsden Street Reserve

FAIRFIELD

E.O. Mccutchan Oval

Sir Herbert Onley Oval

W.J. Cox Oval

YARRA BEND PARK

Yarra Bend Public Golf Course

WT Long Oval

CAROLINE STREET

RAMSDEN STREET

YAMBA STREET

CLIFFORD PLACE

WILLIAM STREET

LOUISE STREET

FIELD STREET

ROSENEATH STREET

GRAY STREET

TRENESSY

FAIRLEA ROAD

Fairlea West Oval

Fairlea East Oval

Fairlea Reserve


MAIN YARRA TRAIL


MERRI CREEK TRAIL

DIGHTS FALLS LOOP TRAIL

EASTERN FREEWAY

YARRA BEND ROAD

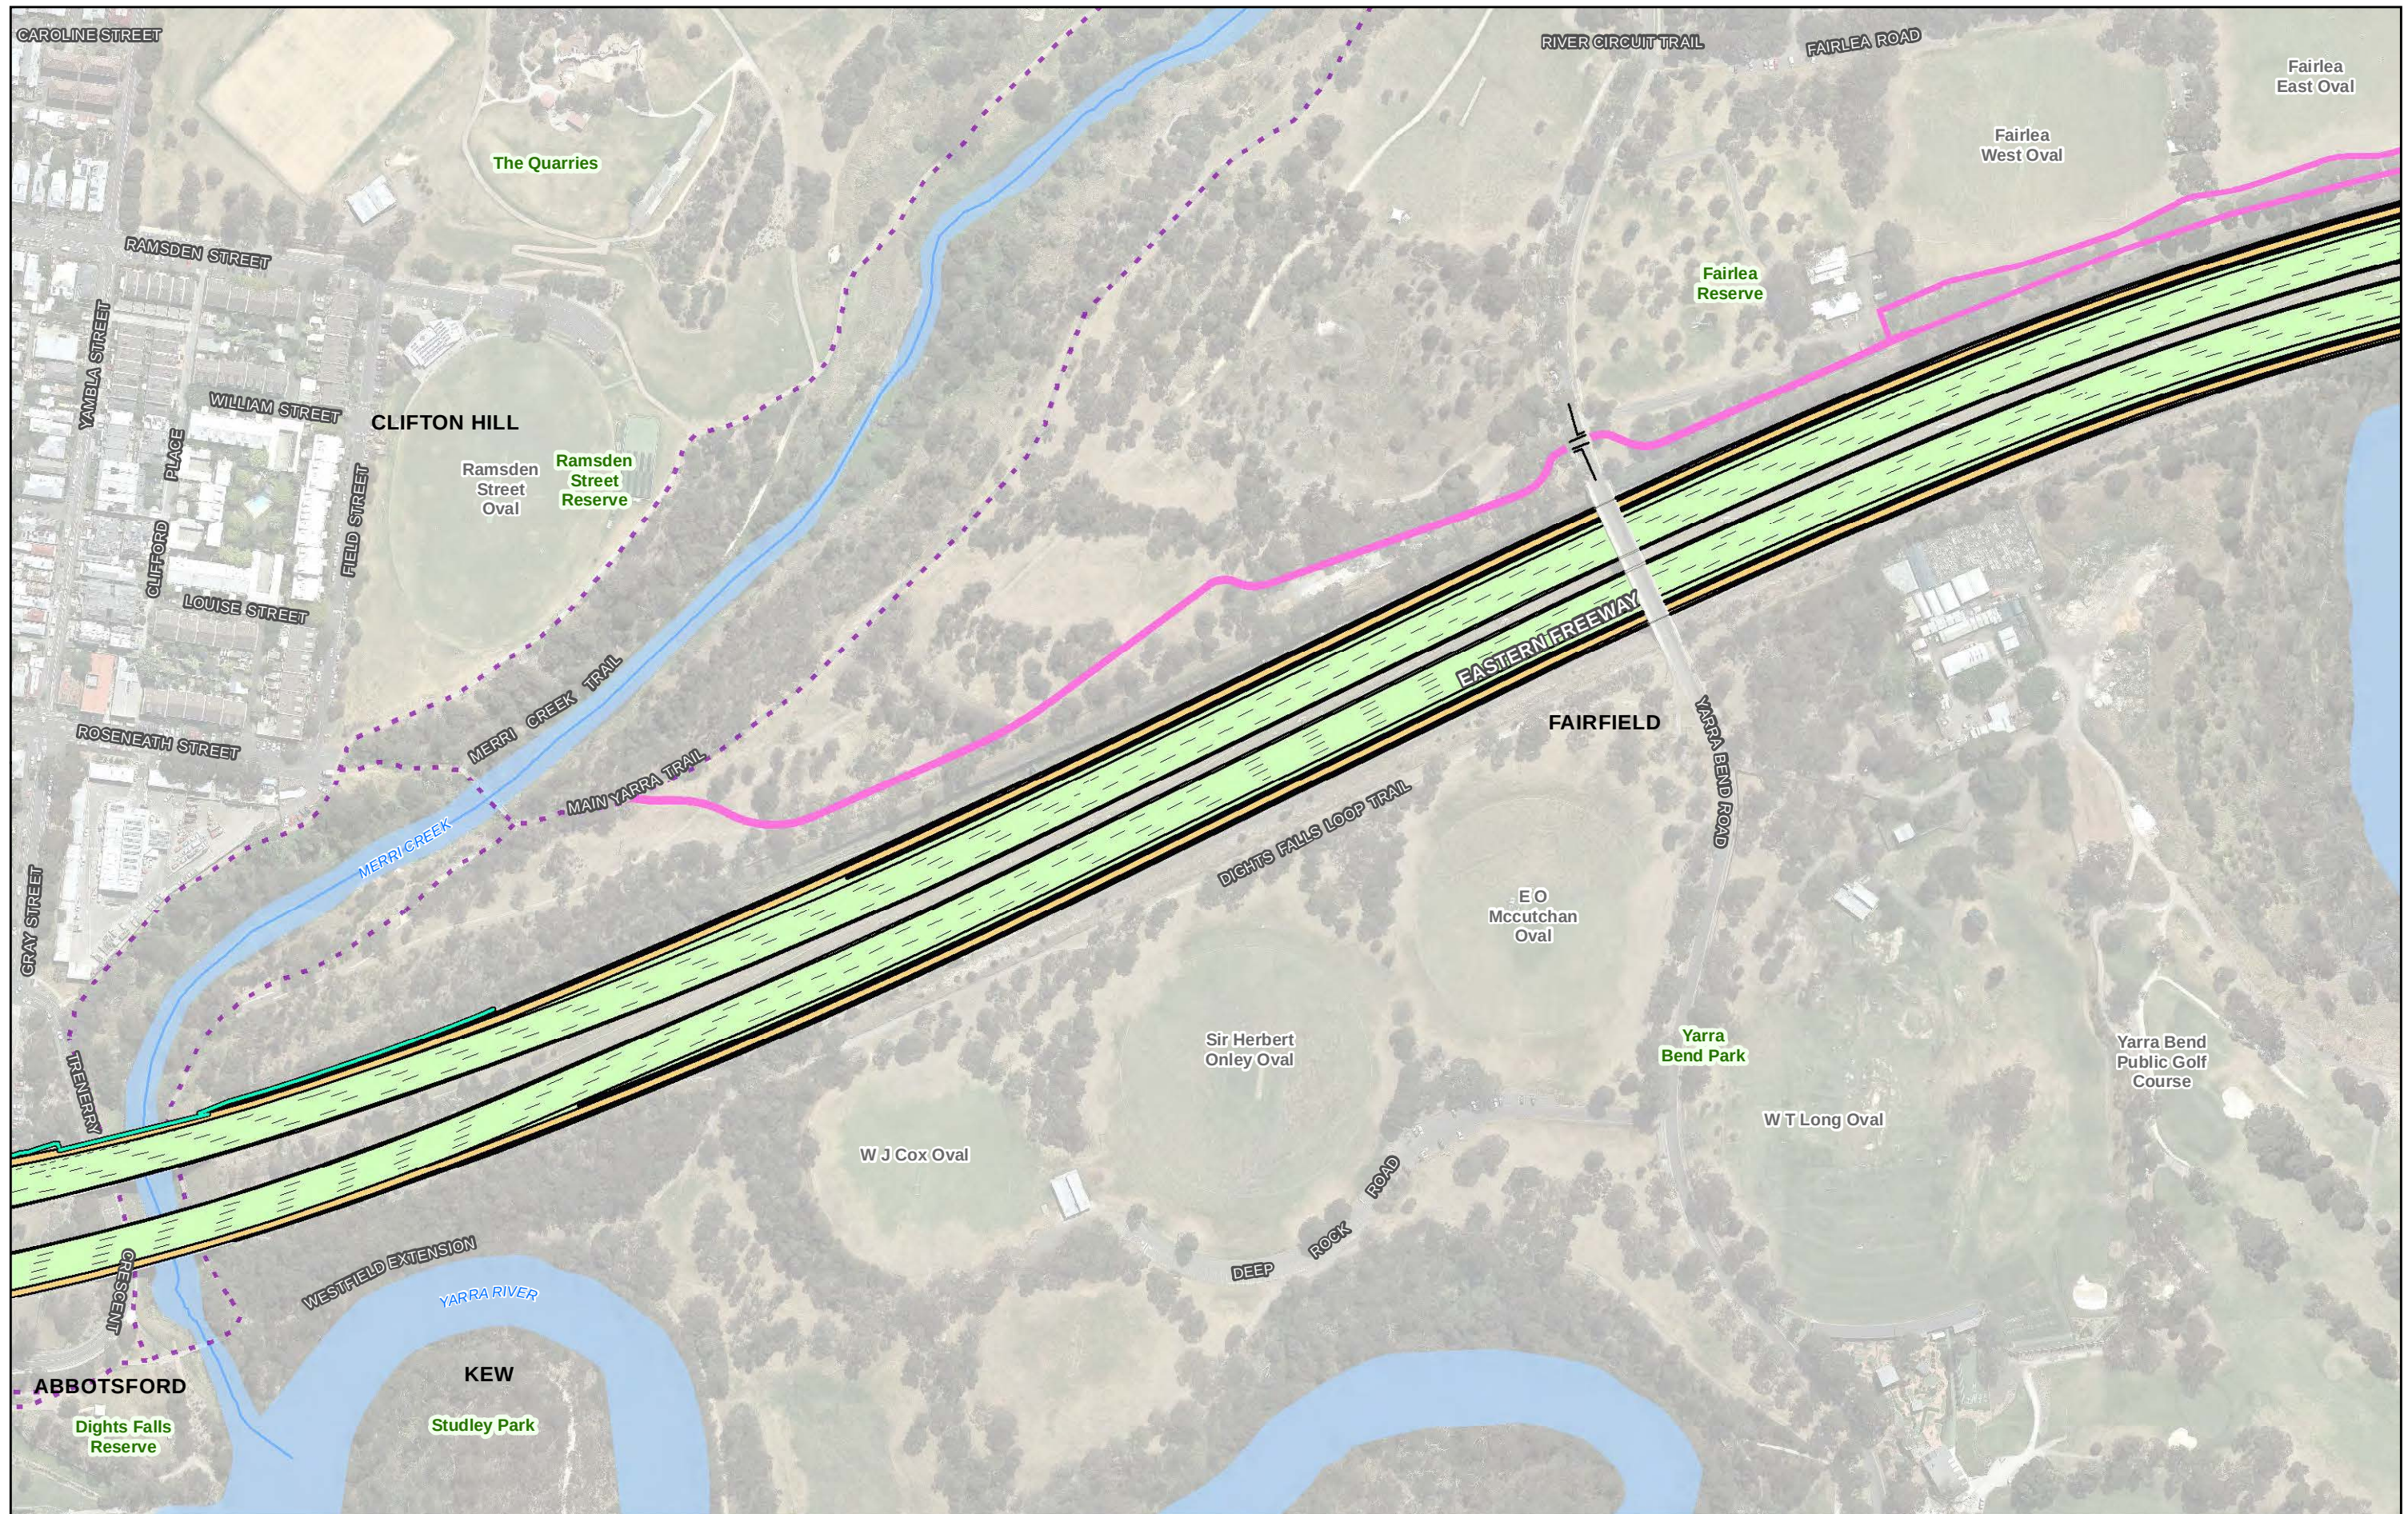

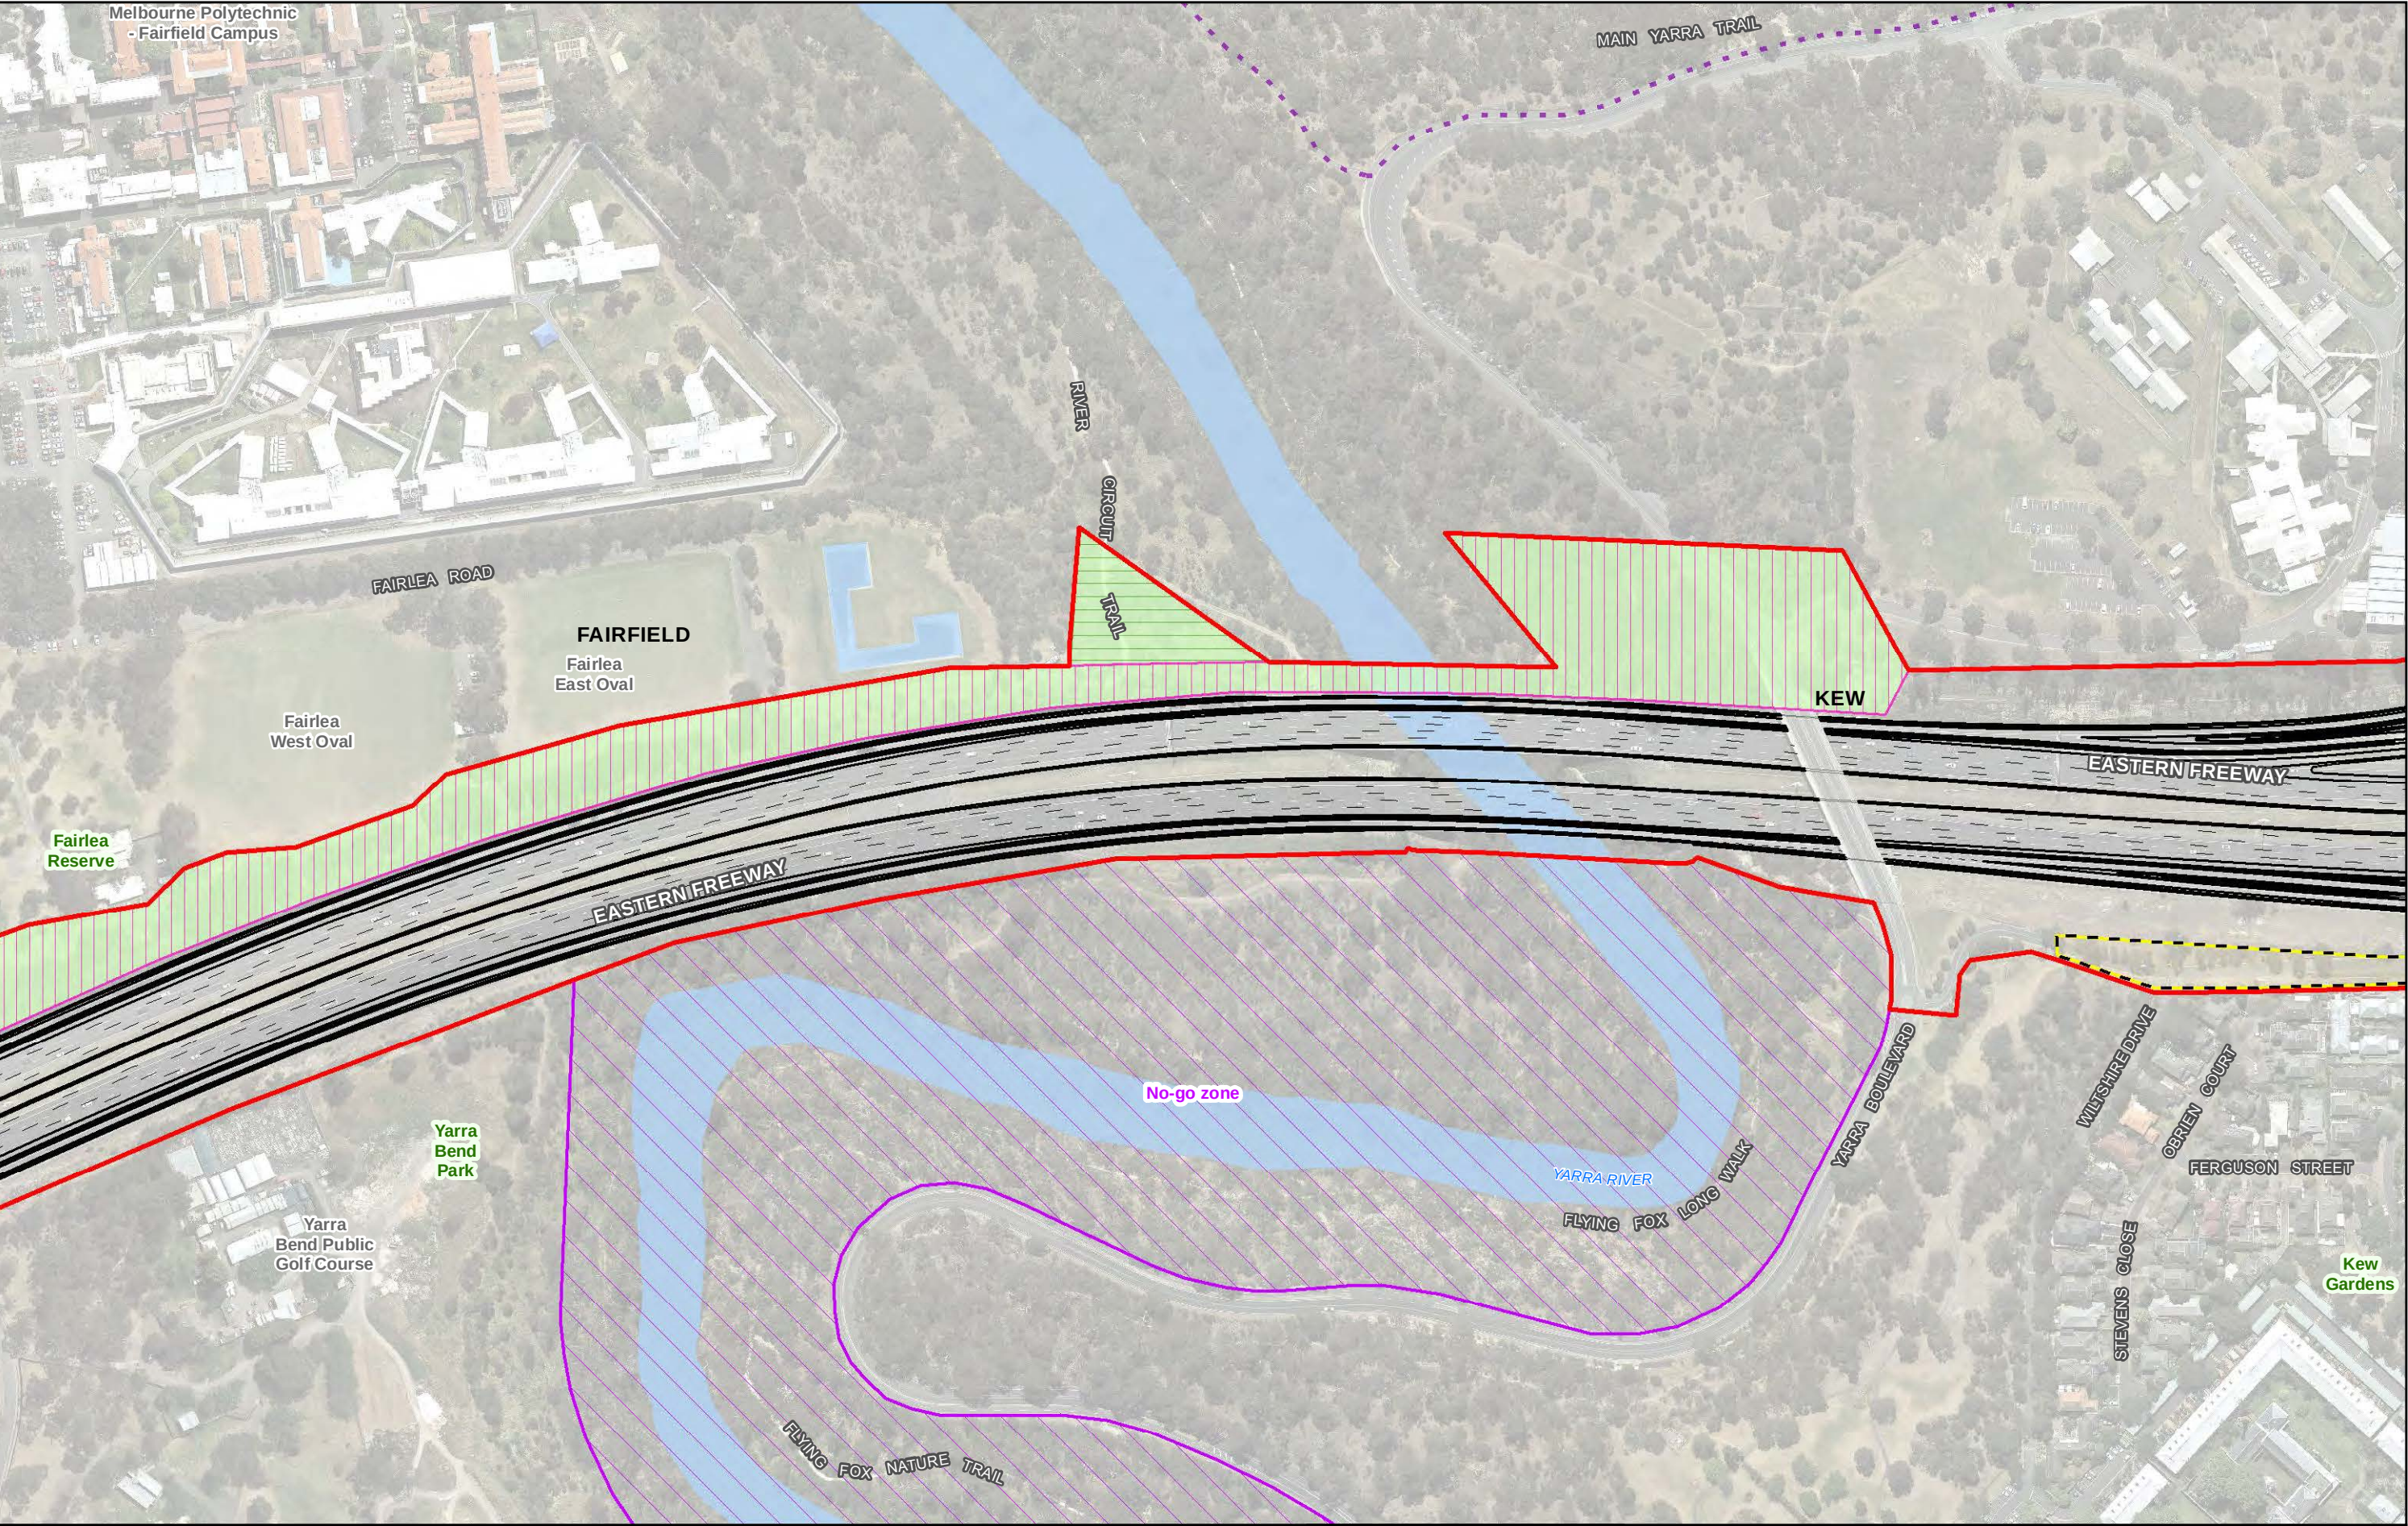


0 12.5 25 50 75 100
Metres
Map Projection: Transverse Mercator
Horizontal Datum: GDA 1994
Grid: GDA 1994 MGA Zone 55


Legend

- Project boundary – surface works
- No-go zone
- Indicative area of potential construction compound
- Proposed road alignment
- Existing shared use path
- Area for construction of drainage features
- Area for construction of paths

Data source: CIP Imagery - DELWP - 2018 | Rail, Rail Station, watercourse, POI, Roads - Vicmap - 2018
| Project Boundary, NEL Design, Compounds - GHDA/ECOM - 2018

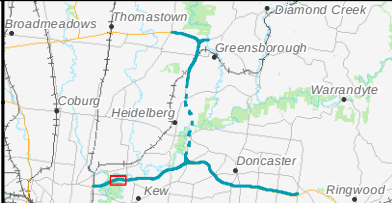

North East Link Project
Horizontal plan: construction
Reference Design

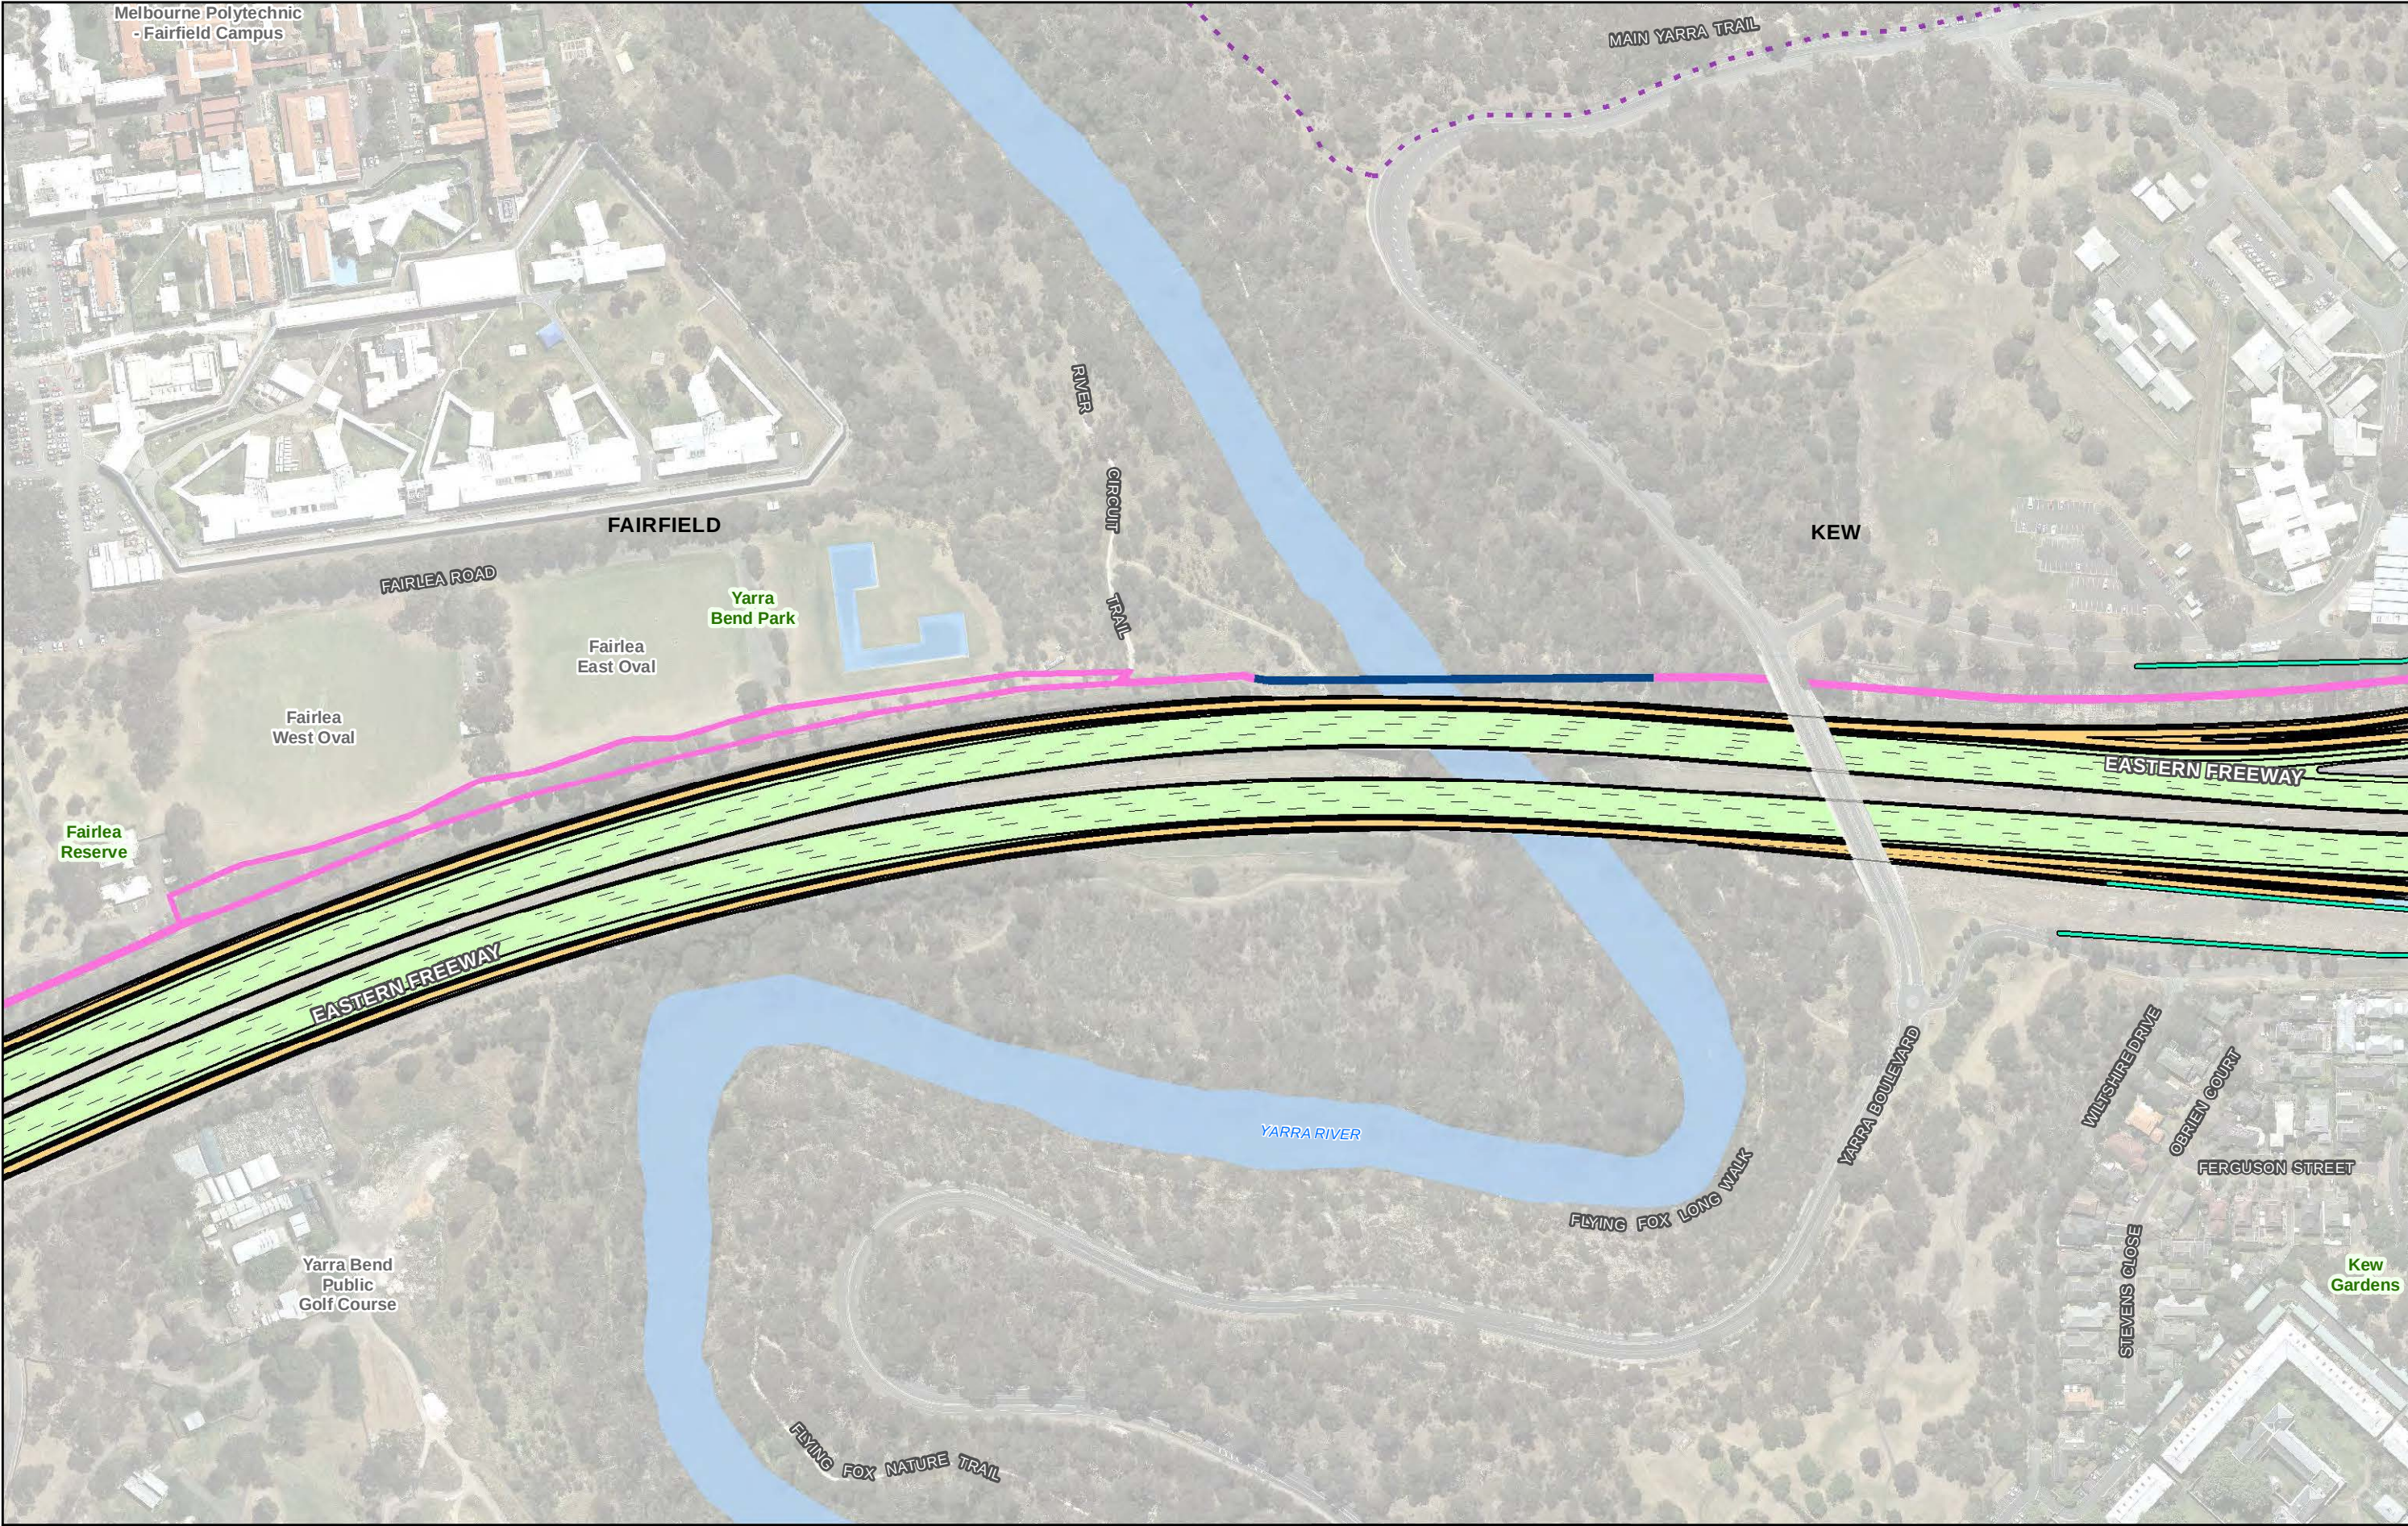

0 12.5 25 50 75 100

Metres

Map Projection: Transverse Mercator
Horizontal Datum: GDA 1994
Grid: GDA 1994 MGA Zone 55

N

Proposed road alignment

Proposed noise wall

Proposed shared use path overpass

Proposed shared use path

Existing shared use path

Proposed elevated ramp or structure

Busway

Proposed surface road

Broadmeadows

Thomastown

Coburg

Essendon

Heidelberg

Kew

Diamond Creek

Greensborough

Warrandyte

Doncaster

Ringwood

NORTH EAST LINK PROJECT

North East Link Project


Horizontal plan: operation

Reference Design

Sheet 26 of 42

Date: 05 Mar 2019

Data source: CIP Imagery - DELWP - 2018 | Rail, Rail Station, watercourse, POI, Roads - Vicmap - 2018
| Project Boundary, NEL Design, Compounds - GHD/AECOM - 2018

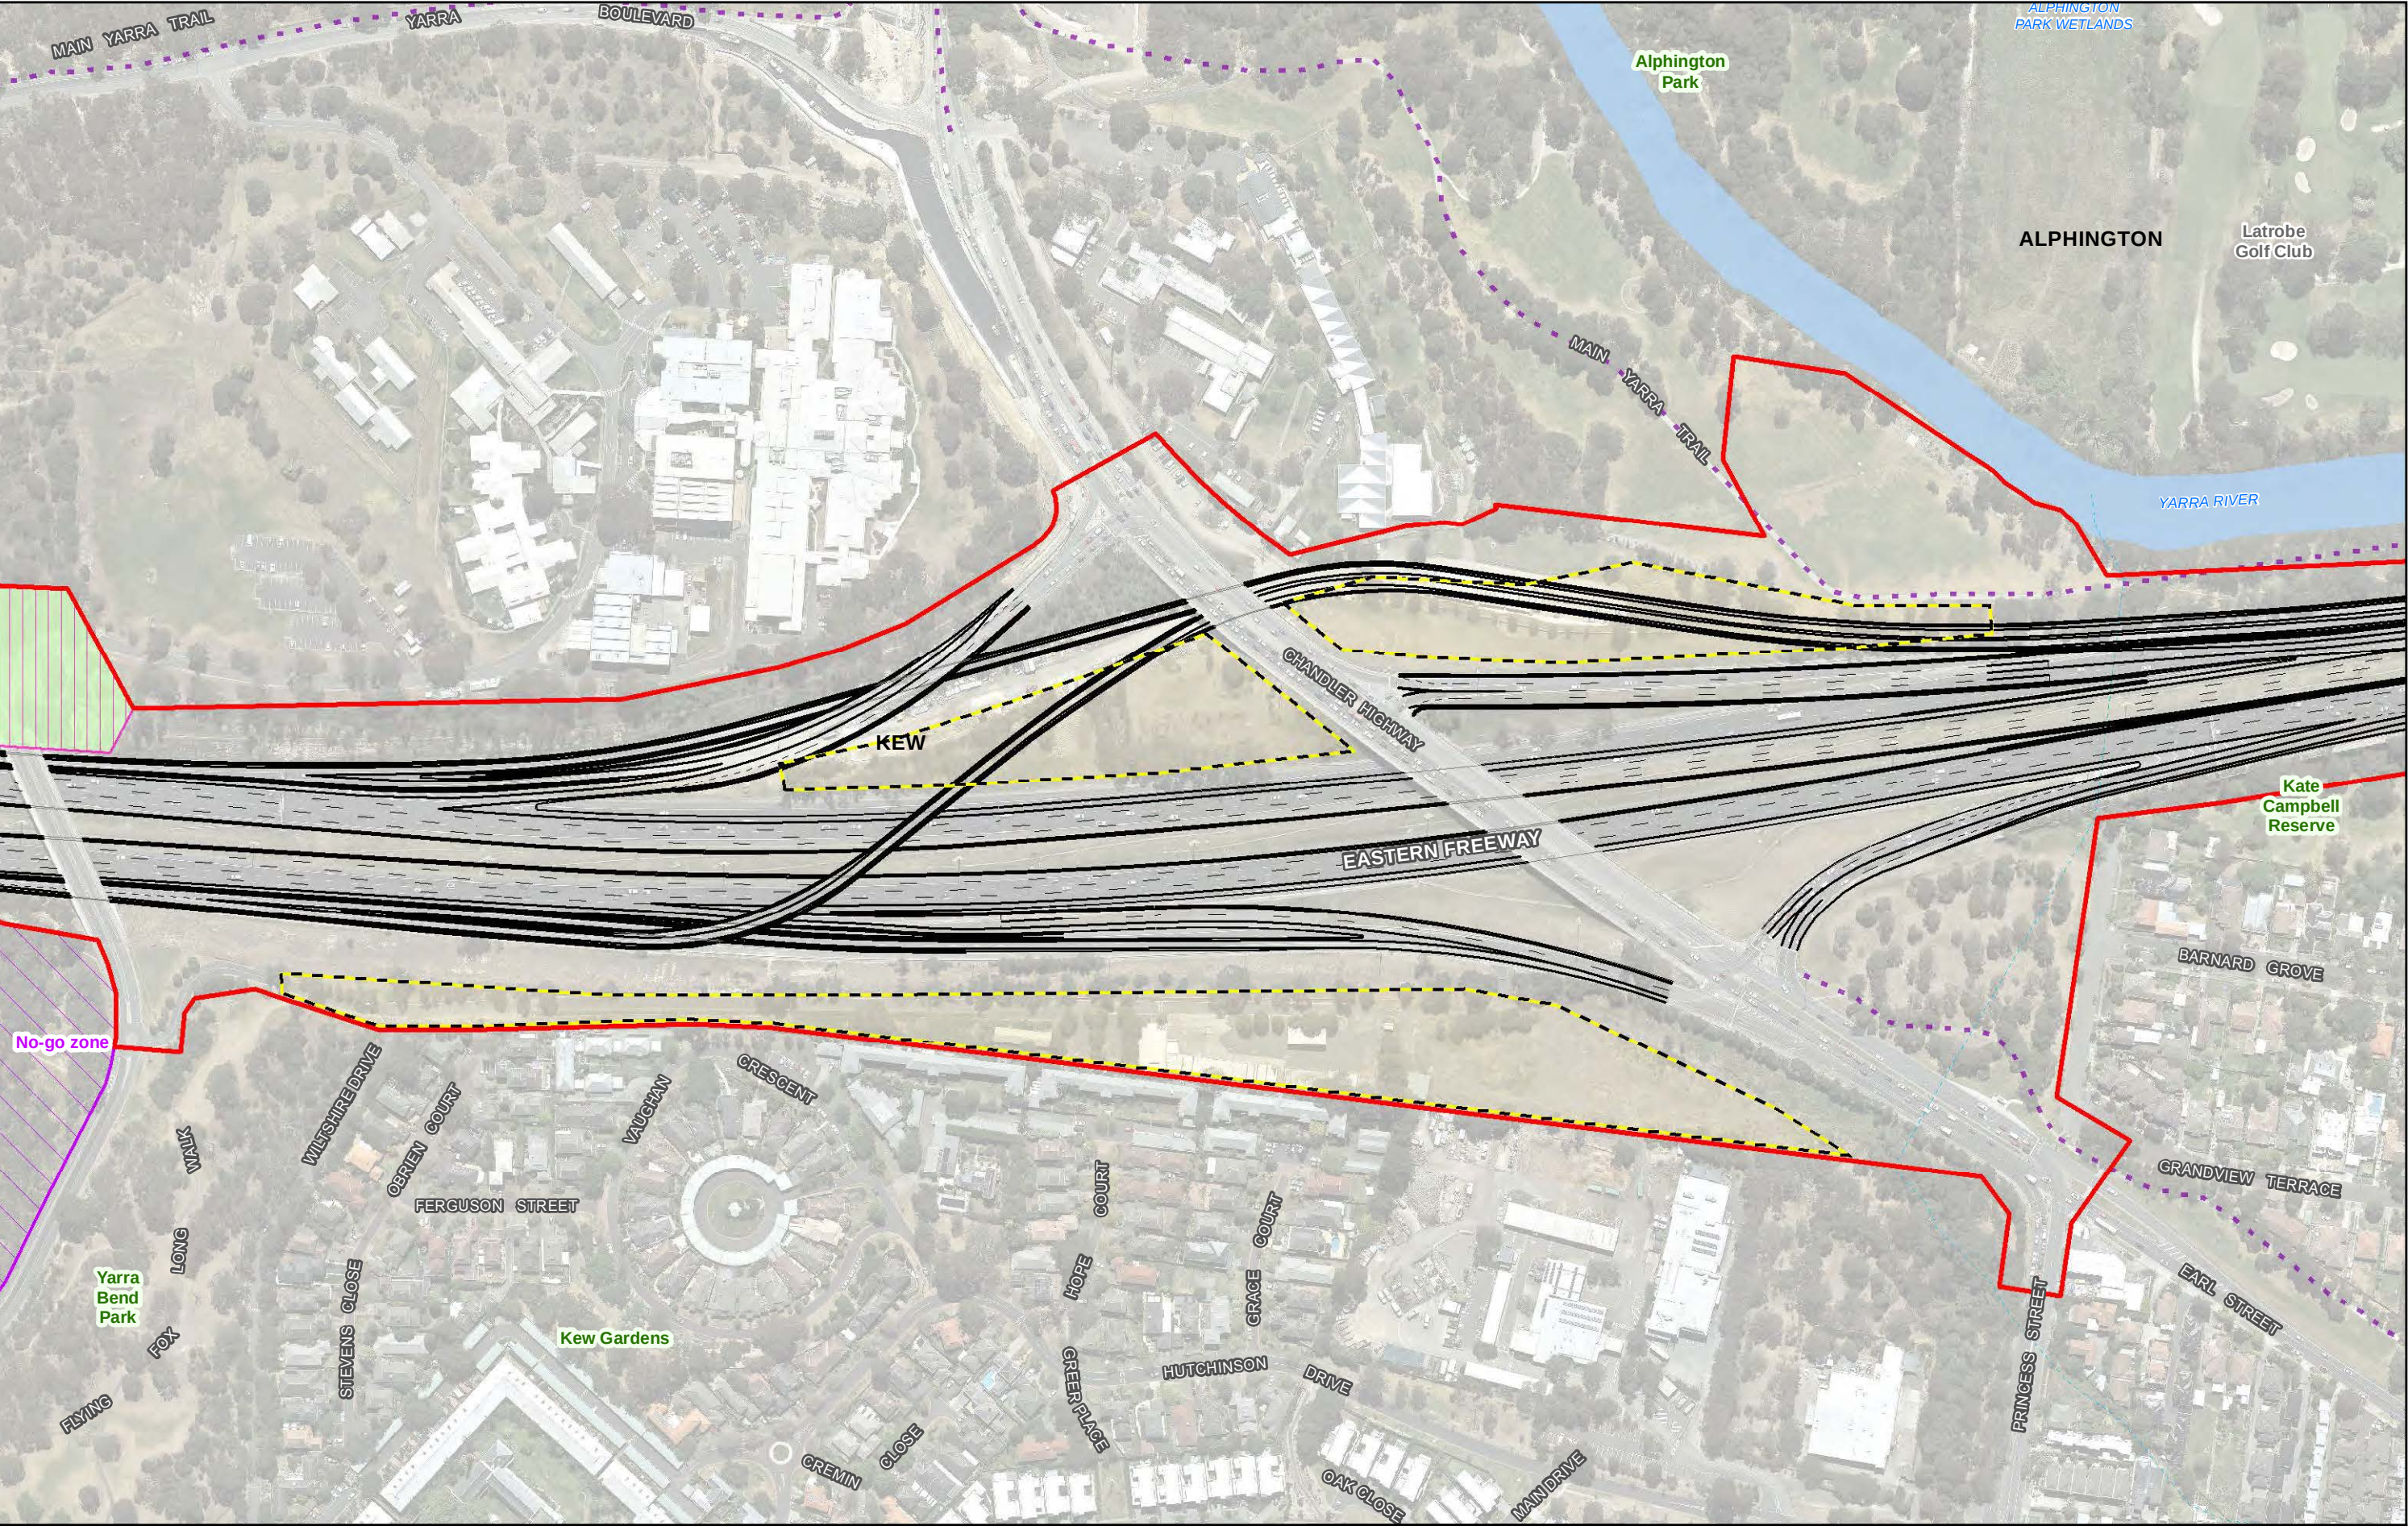


0 12.5 25 50 75 100
Metres

Map Projection: Transverse Mercator
Horizontal Datum: GDA 1994
Grid: GDA 1994 MGA Zone 55

Data source: CIP Imagery - DELWP - 2018 | Rail, Rail Station, watercourse, POI, Roads - Vicmap - 2018
| Project Boundary, NEL Design, Compounds - GHDA/ECOM - 2018


Legend

- Project boundary – surface works
- No-go zone
- Indicative area of potential construction compound
- Proposed road alignment
- Existing shared use path
- Area for construction of paths

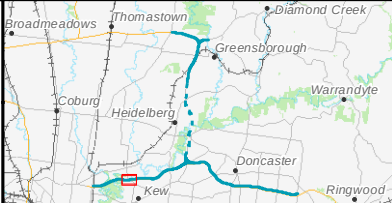


North East Link Project
Horizontal plan: construction
Reference Design

Sheet 27 of 42 Date: 05 Mar 2019

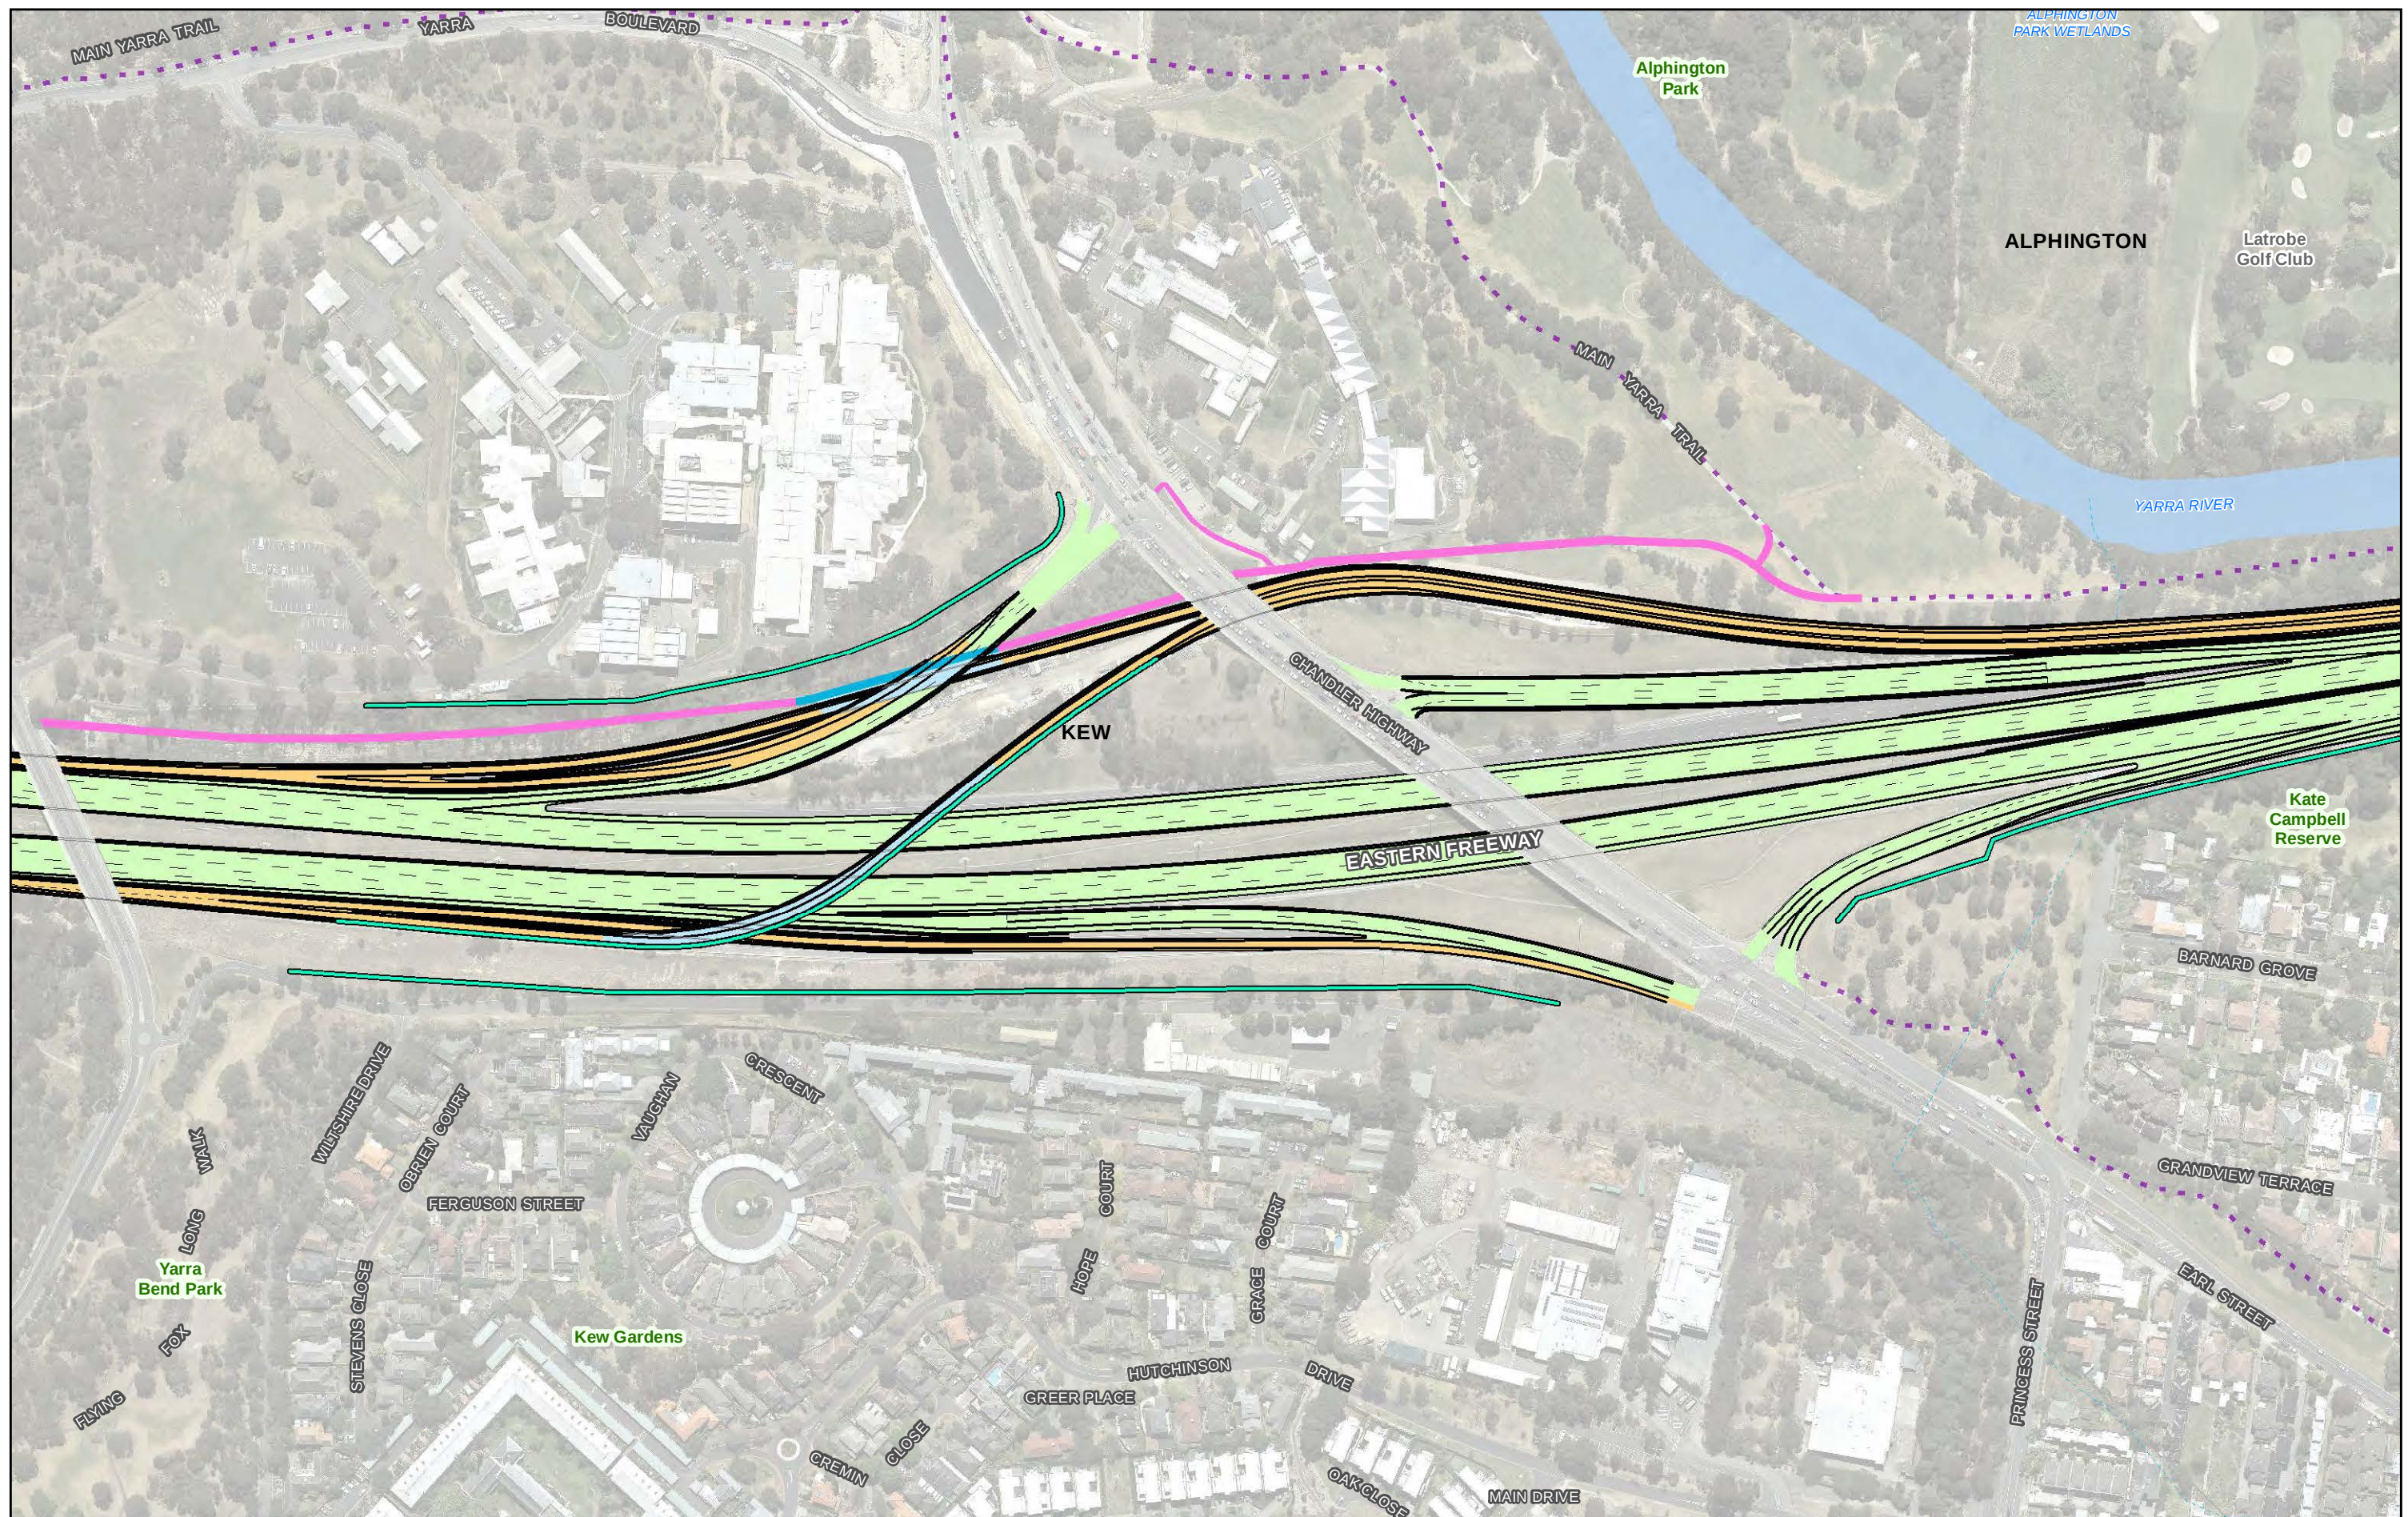

0 12.5 25 50 75 100
Metres


Map Projection: Transverse Mercator
Horizontal Datum: GDA 1994
Grid: GDA 1994 MGA Zone 55

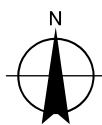

Legend

- Proposed road alignment
- Proposed noise wall
- Proposed shared use path
- Proposed shared use path underpass
- Existing shared use path
- Proposed elevated ramp or structure


- Busway
- Proposed surface road

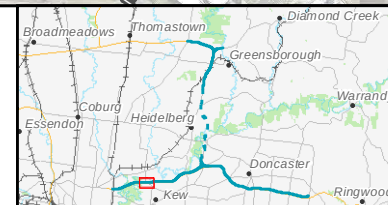

North East Link Project Horizontal plan: operation Reference Design

Sheet 27 of 42

Date: 05 Mar 2019

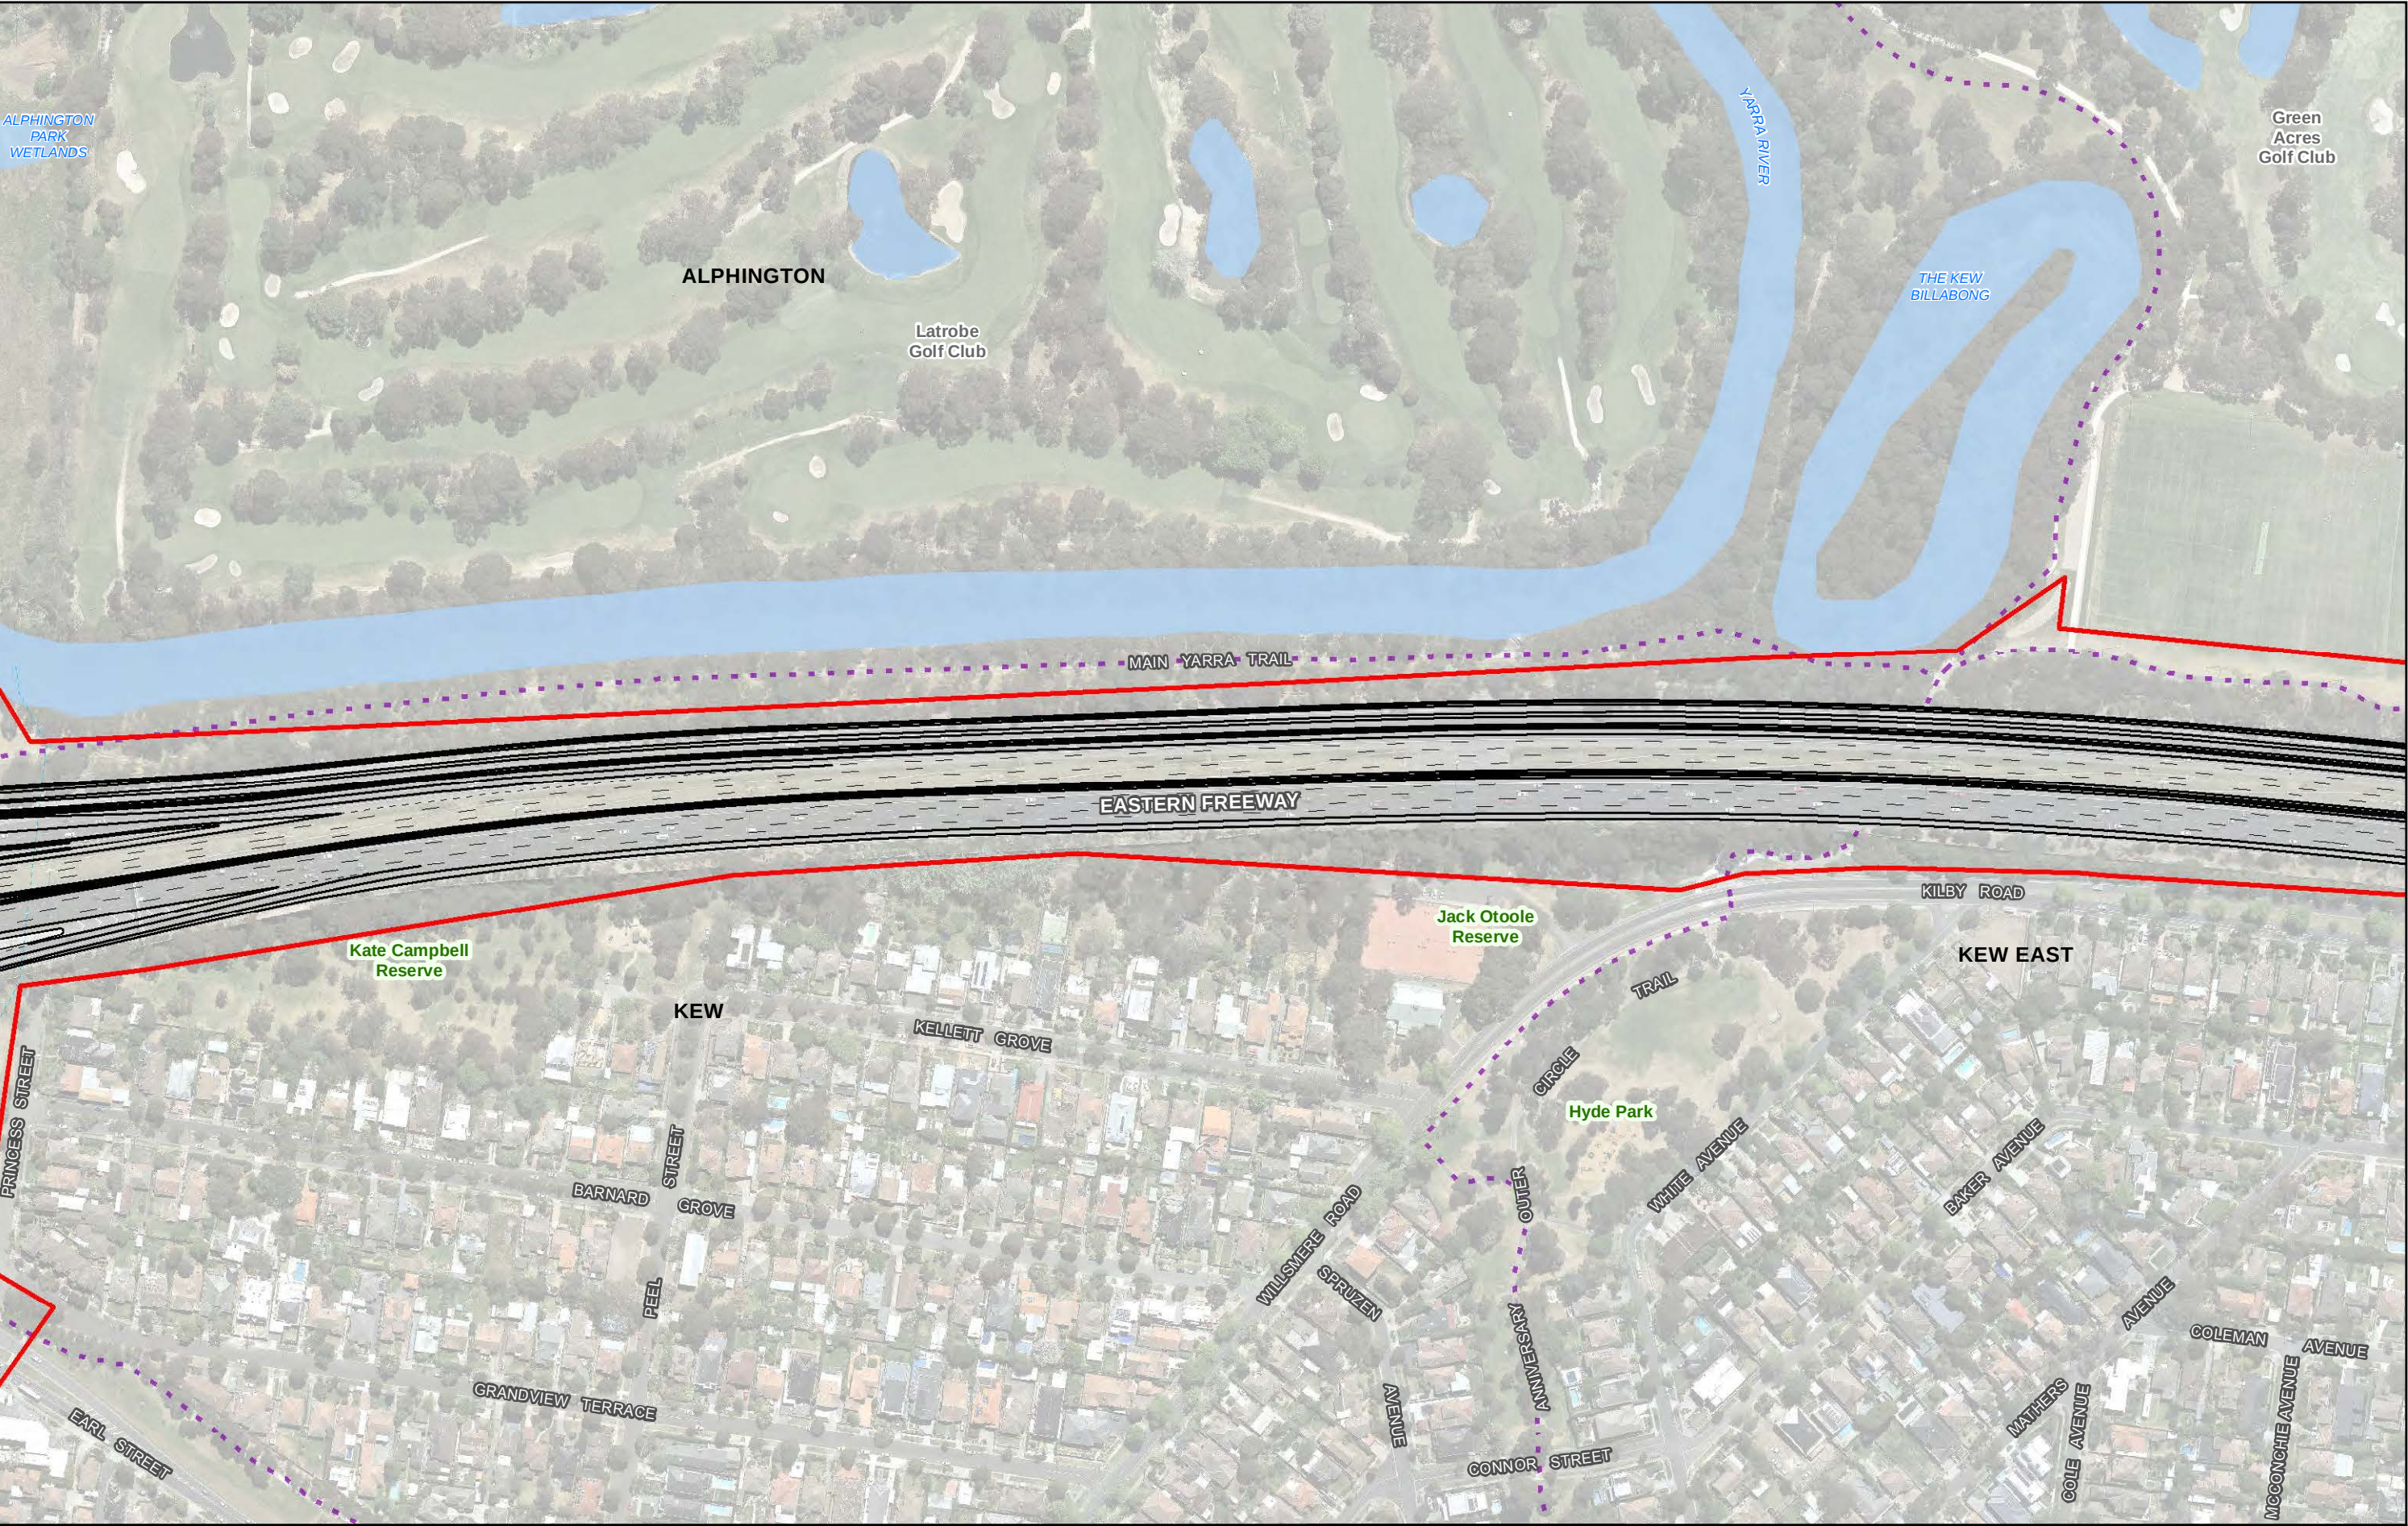

0 12.5 25 50 75 100
Metres


Map Projection: Transverse Mercator
Horizontal Datum: GDA 1994
Grid: GDA 1994 MGA Zone 55

Data source: CIP Imagery - DELWP - 2018 | Rail, Rail Station, watercourse, POI, Roads - Vicmap - 2018
| Project Boundary, NEL Design, Compounds - GHDA/ECOM - 2018

Legend


- Project boundary – surface works
- Proposed road alignment
- Existing shared use path



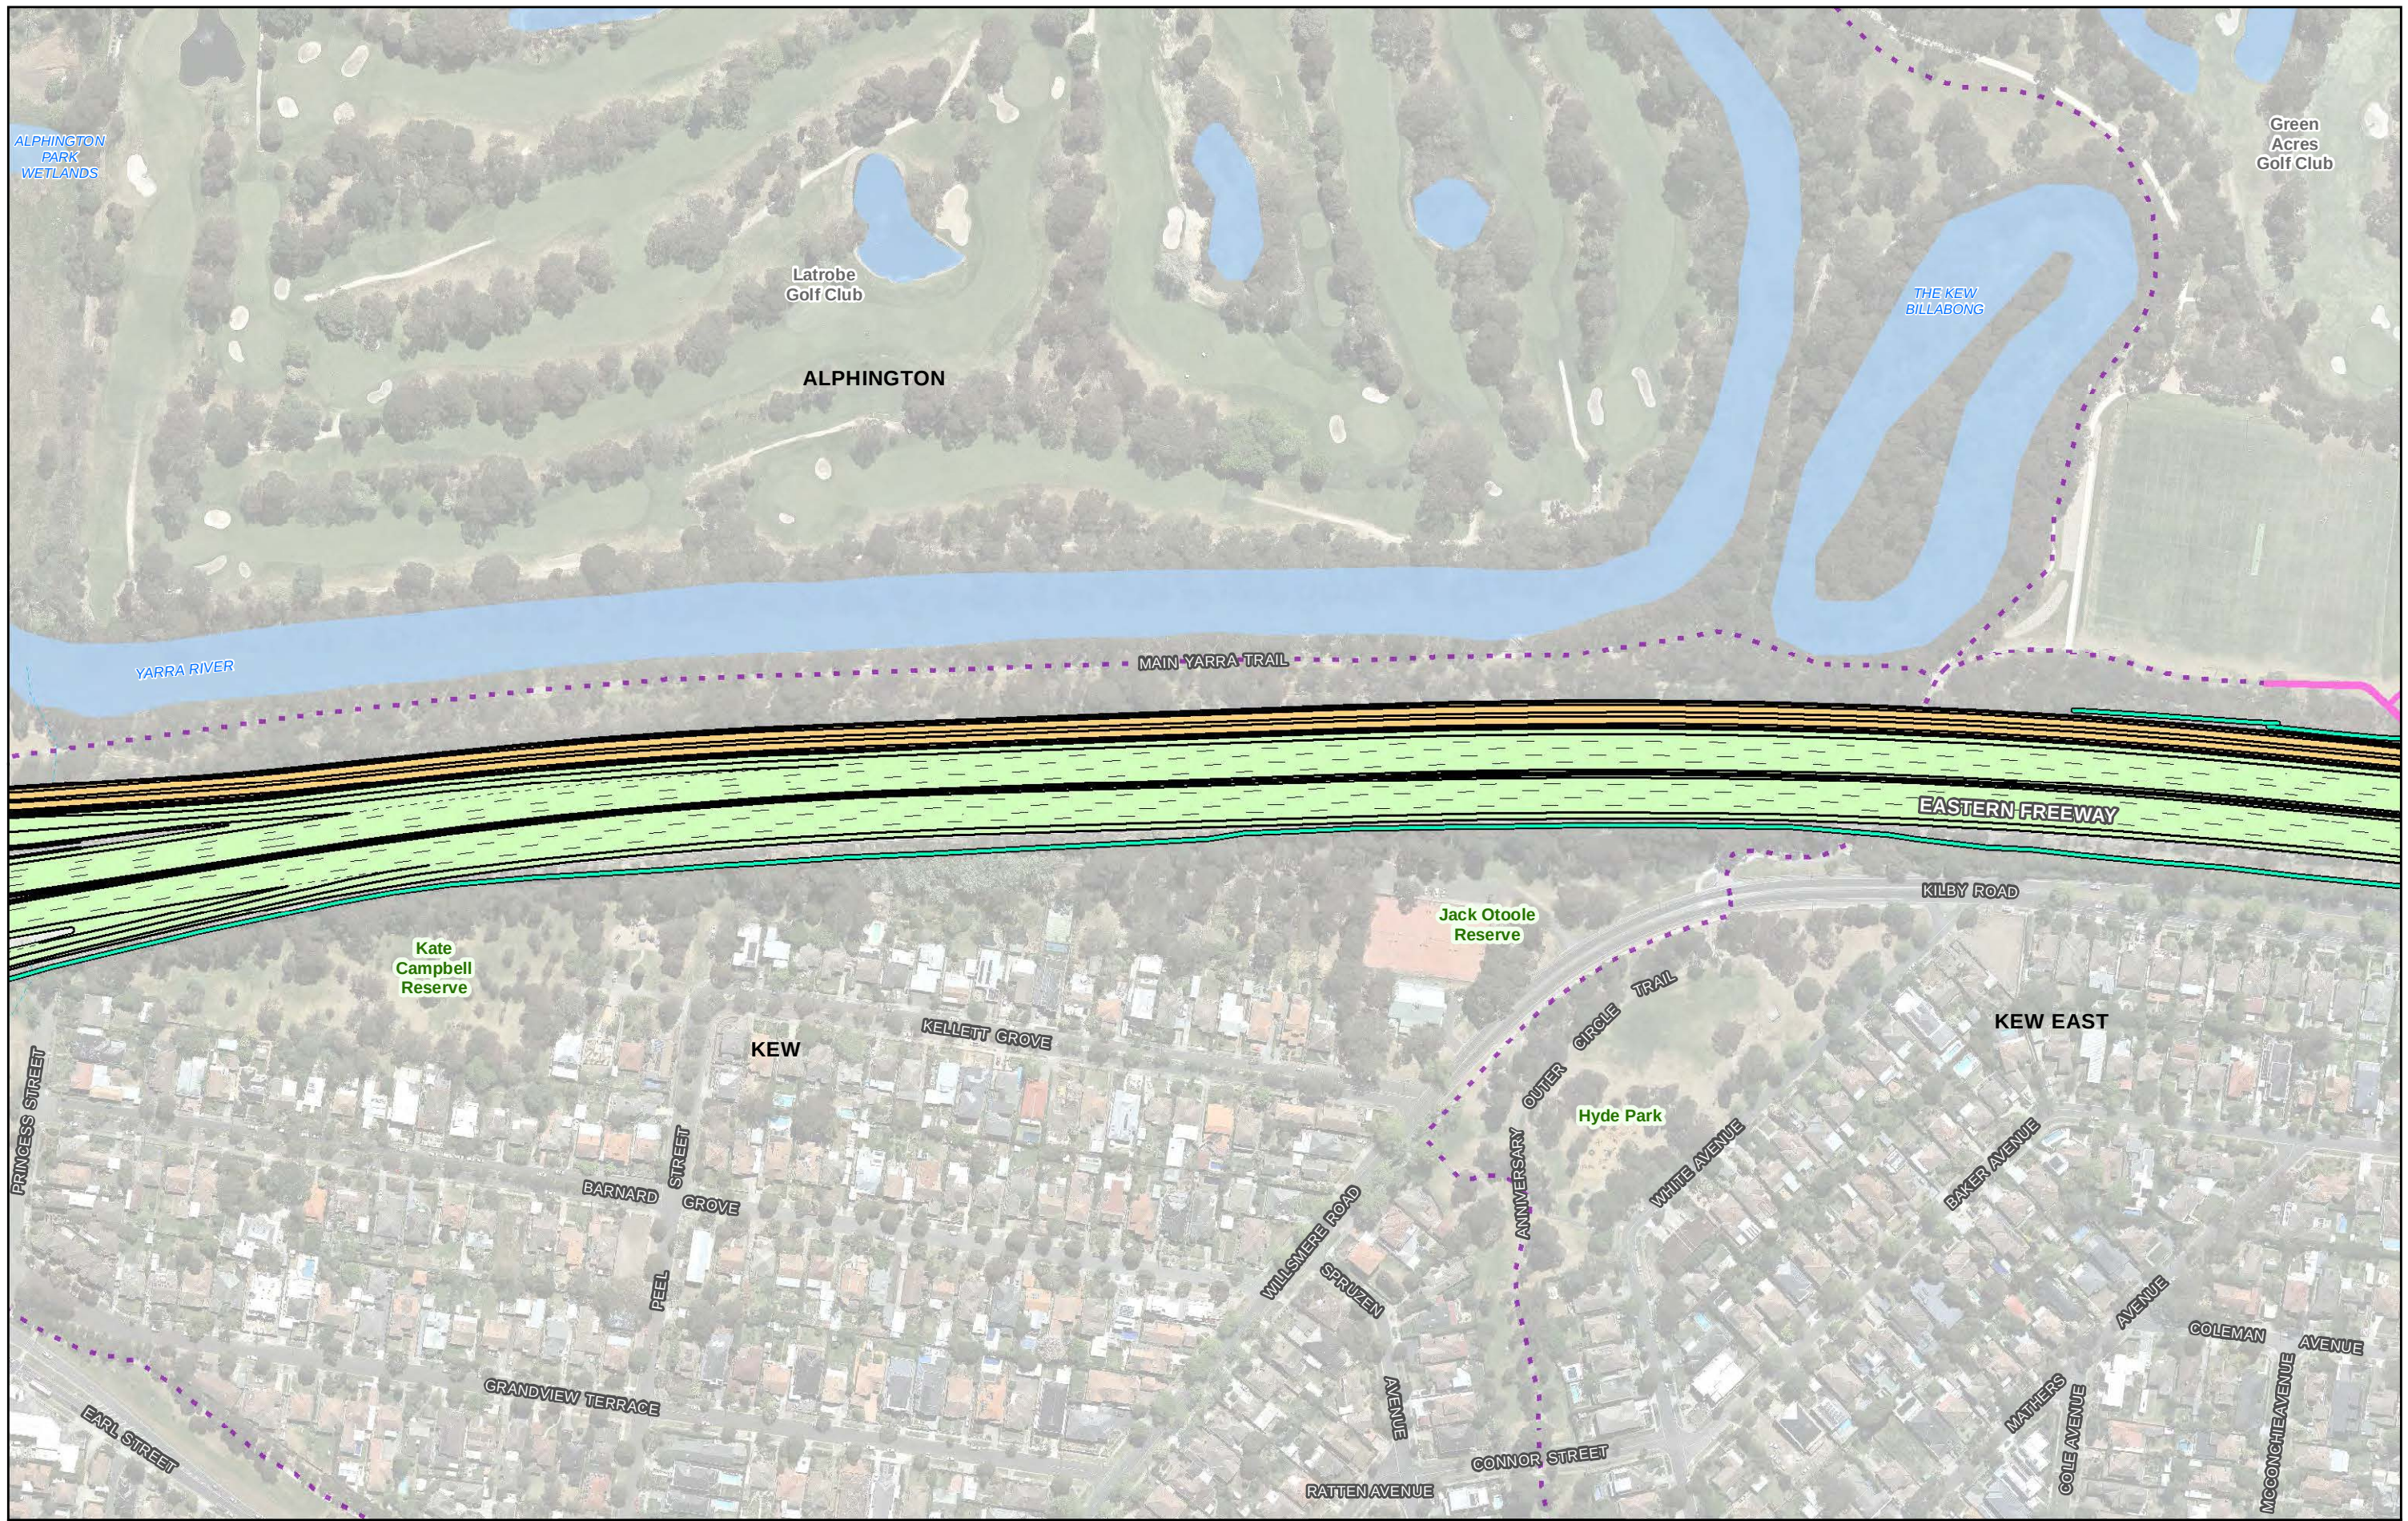


0 12.5 25 50 75 100
Metres

Map Projection: Transverse Mercator
Horizontal Datum: GDA 1994
Grid: GDA 1994 MGA Zone 55

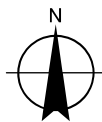

Legend


- Proposed road alignment
- Proposed noise wall
- Proposed shared use path
- Existing shared use path
- Busway
- Proposed surface road

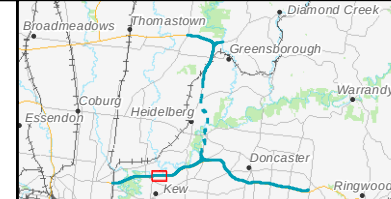

North East Link Project Horizontal plan: operation Reference Design

Sheet 28 of 42

Date: 05 Mar 2019

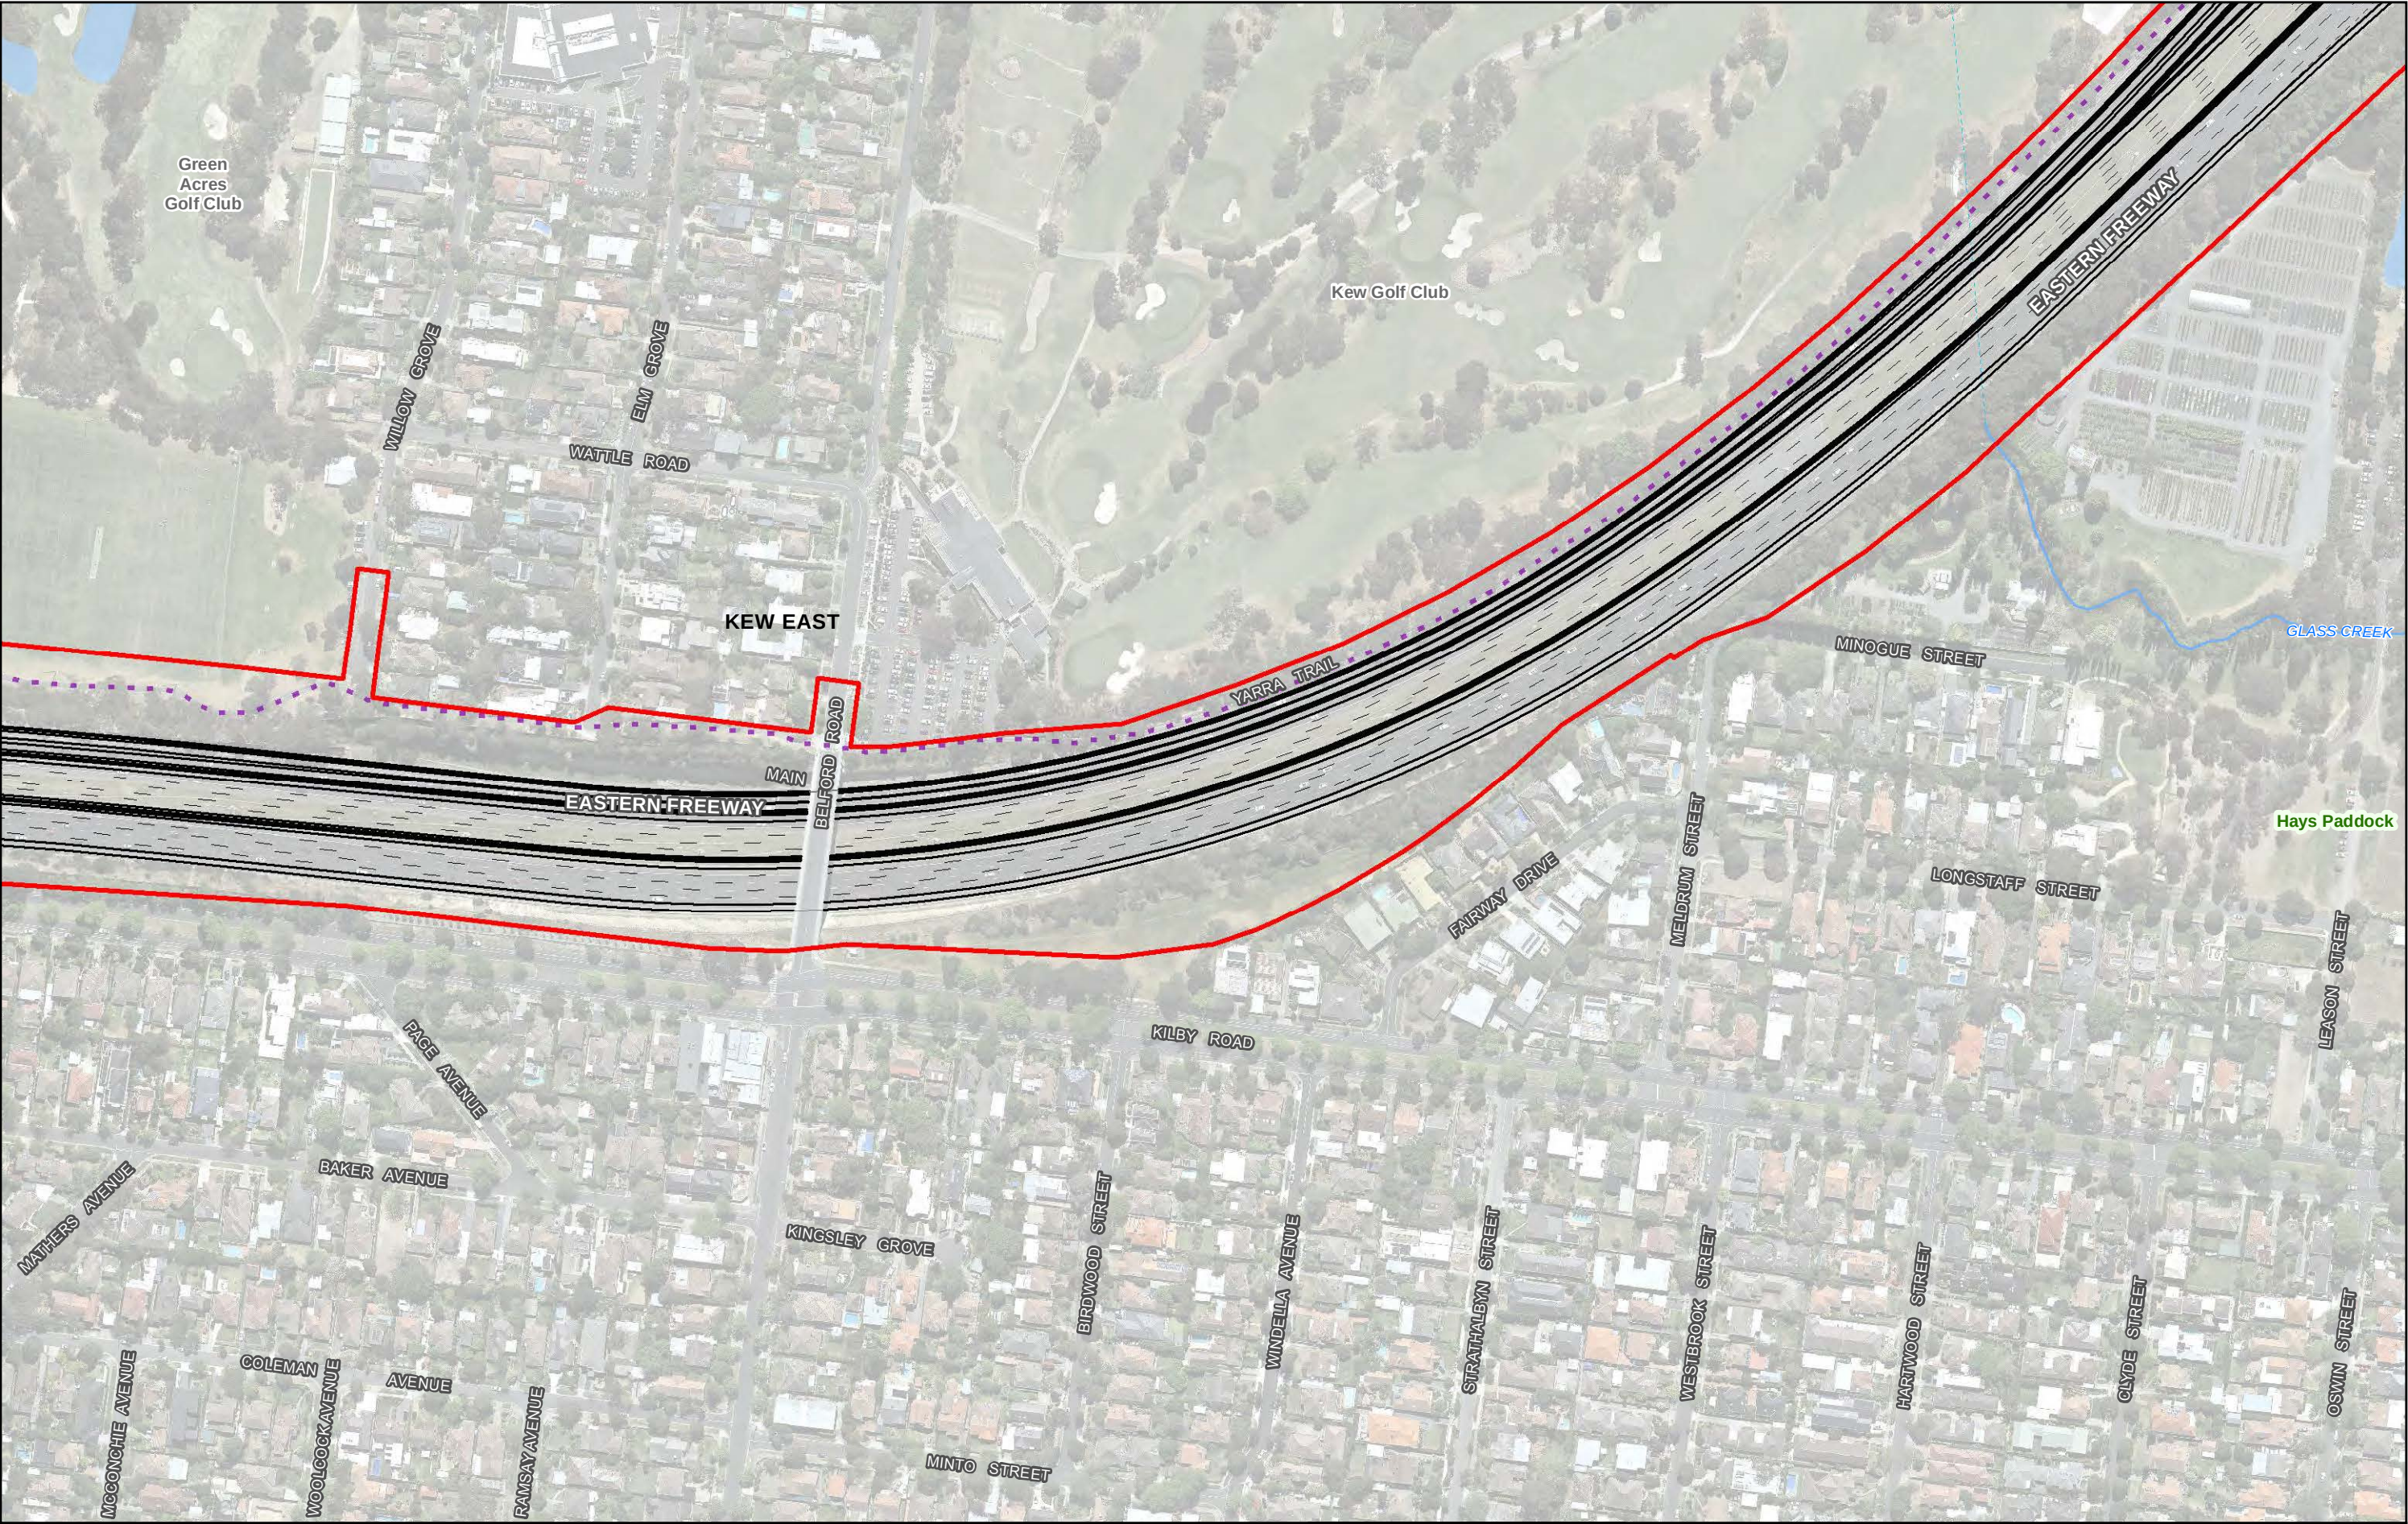

012.5255075100

Metres

Map Projection: Transverse Mercator
Horizontal Datum: GDA 1994
Grid: GDA 1994 MGA Zone 55

N

Data source: CIP Imagery - DELWP - 2018 | Rail, Rail Station, watercourse, POI, Roads - Vicmap - 2018
| Project Boundary, NEL Design, Compounds - GHDA/ECOM - 2018

Legend

Project boundary – surface works

Proposed road alignment

Existing shared use path

Broadmeadows

Thomastown

Coburg

Heidelberg

Kew

Greensborough

Warrandyte

Doncaster

Ringwood

Diamond Creek

NORTH EAST LINK PROJECT

North East Link Project

Horizontal plan: construction

Reference Design


Sheet 29 of 42

Date: 05 Mar 2019




0 12.5 25 50 75 100
Metres

Map Projection: Transverse Mercator
Horizontal Datum: GDA 1994
Grid: GDA 1994 MGA Zone 55

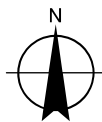

Legend


- Proposed road alignment
- Proposed noise wall
- Proposed shared use path
- Existing shared use path
- Busway
- Proposed surface road

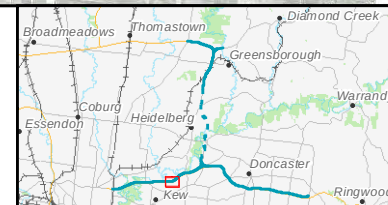

North East Link Project
Horizontal plan: operation
Reference Design

Sheet 29 of 42

Date: 05 Mar 2019

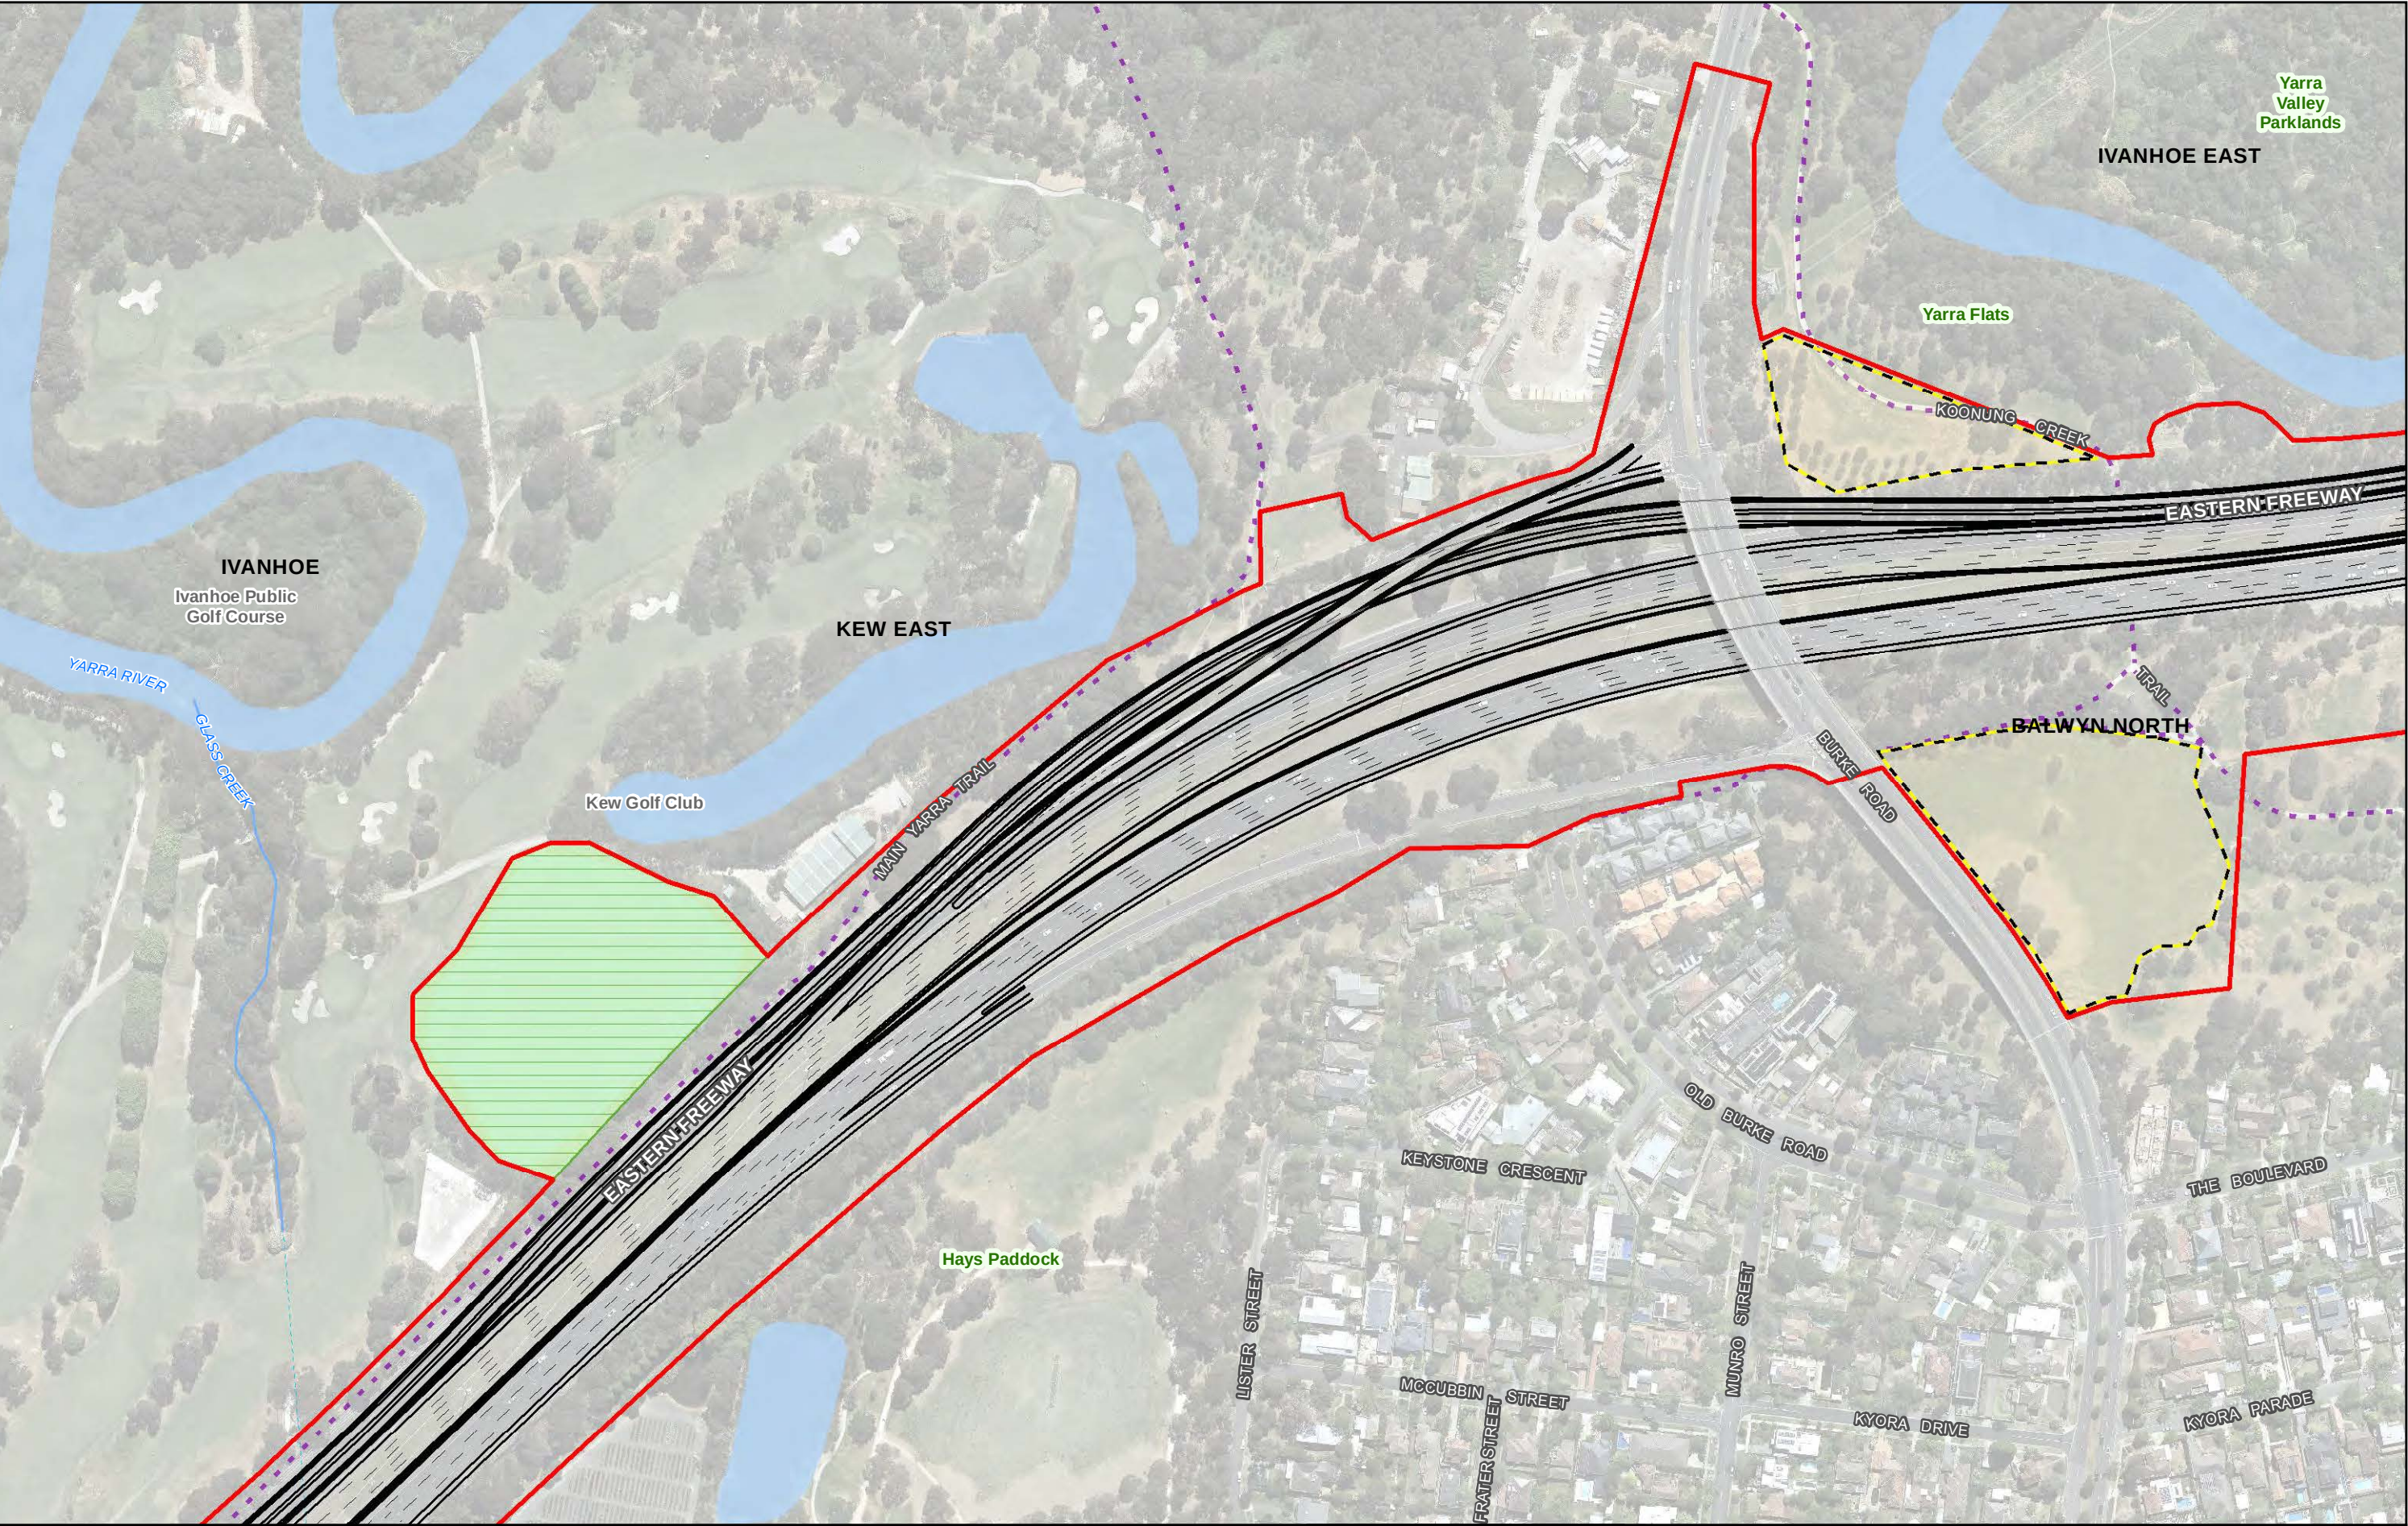

012.5255075100

Metres

Map Projection: Transverse Mercator
Horizontal Datum: GDA 1994
Grid: GDA 1994 MGA Zone 55

N

Data source: CIP Imagery - DELWP - 2018 | Rail, Rail Station, watercourse, POI, Roads - Vicmap - 2018
| Project Boundary, NEL Design, Compounds - GHDA/ECOM - 2018

Project boundary – surface works

Indicative area of potential construction compound

Proposed road alignment

Existing shared use path

Area for construction of drainage features

Broadmeadows

Thomastown

Coburg

Heidelberg

Kew

Diamond Creek

Greensborough

Warrandyte

Doncaster

Ringwood

NORTH EAST LINK PROJECT


North East Link Project

Horizontal plan: construction

Reference Design


Sheet 30 of 42

Date: 05 Mar 2019

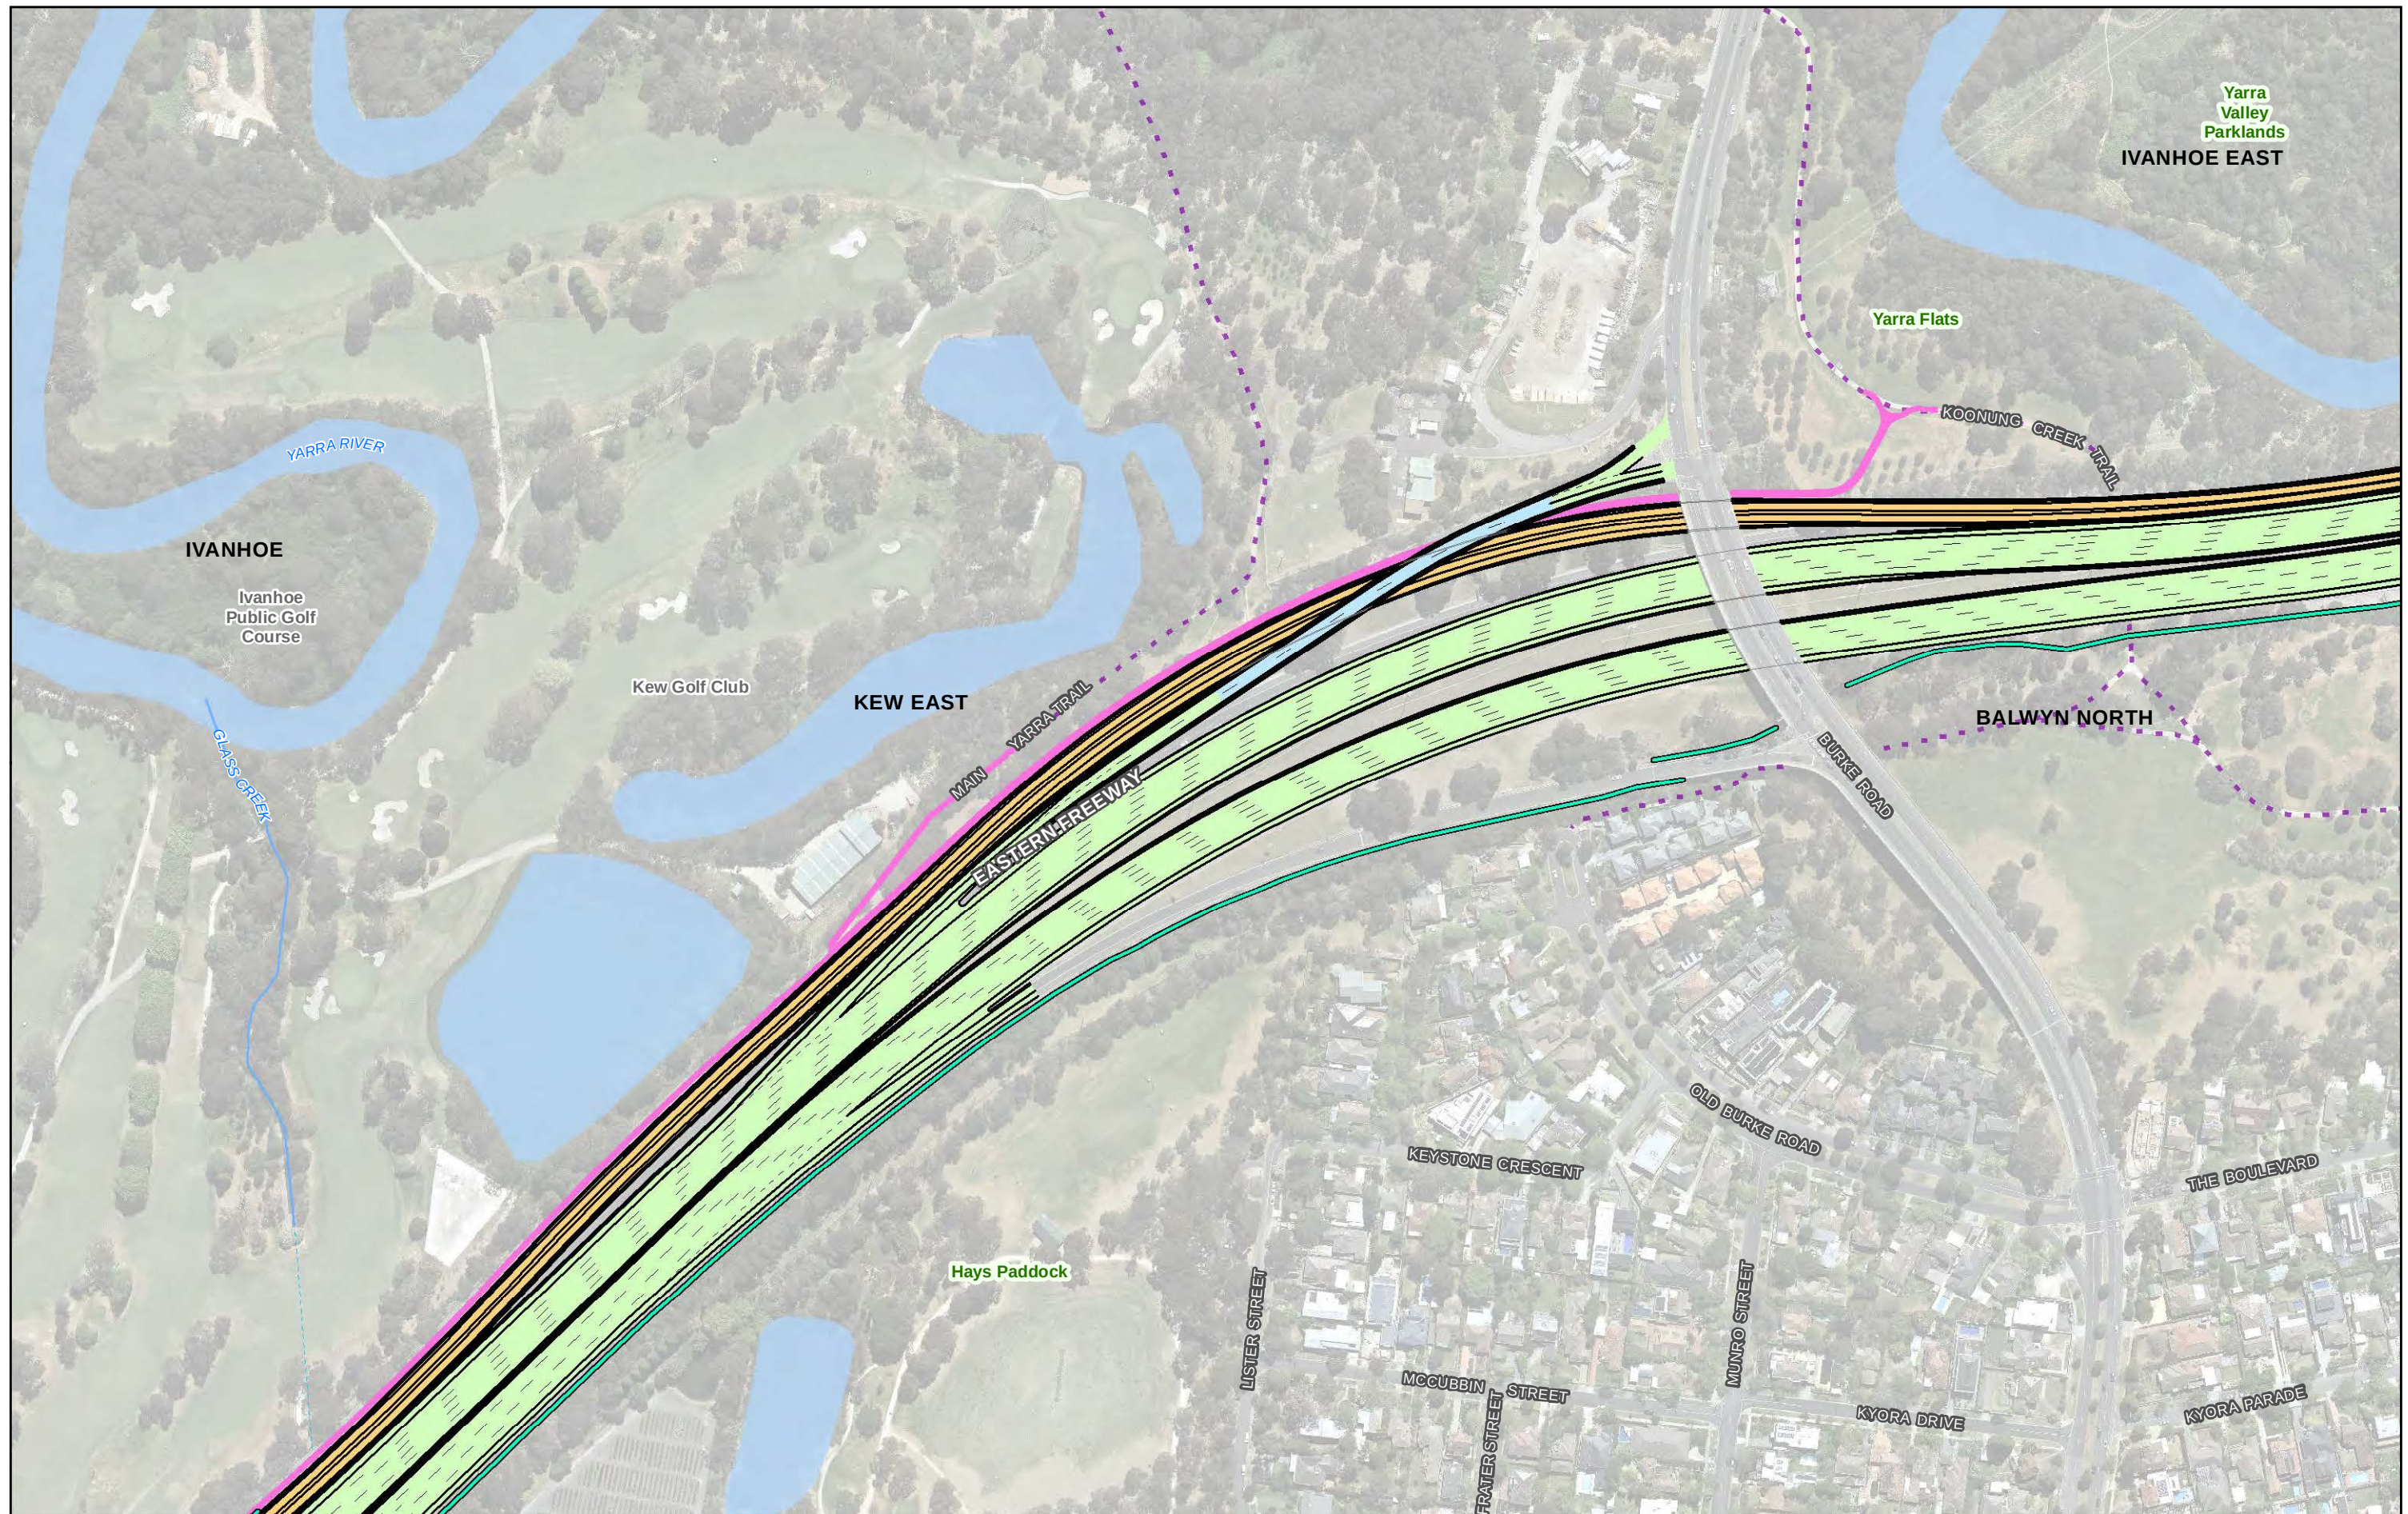


0 12.5 25 50 75 100
Metres

Map Projection: Transverse Mercator
Horizontal Datum: GDA 1994
Grid: GDA 1994 MGA Zone 55

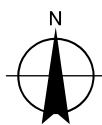

Legend


- Proposed road alignment
- Proposed noise wall
- Proposed shared use path
- Existing shared use path
- Proposed elevated ramp or structure
- Busway
- Proposed surface road

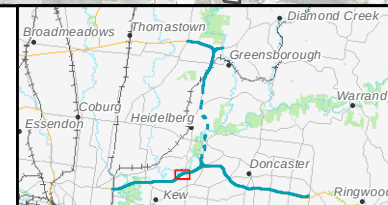

North East Link Project
Horizontal plan: operation
Reference Design

Sheet 30 of 42

Date: 05 Mar 2019

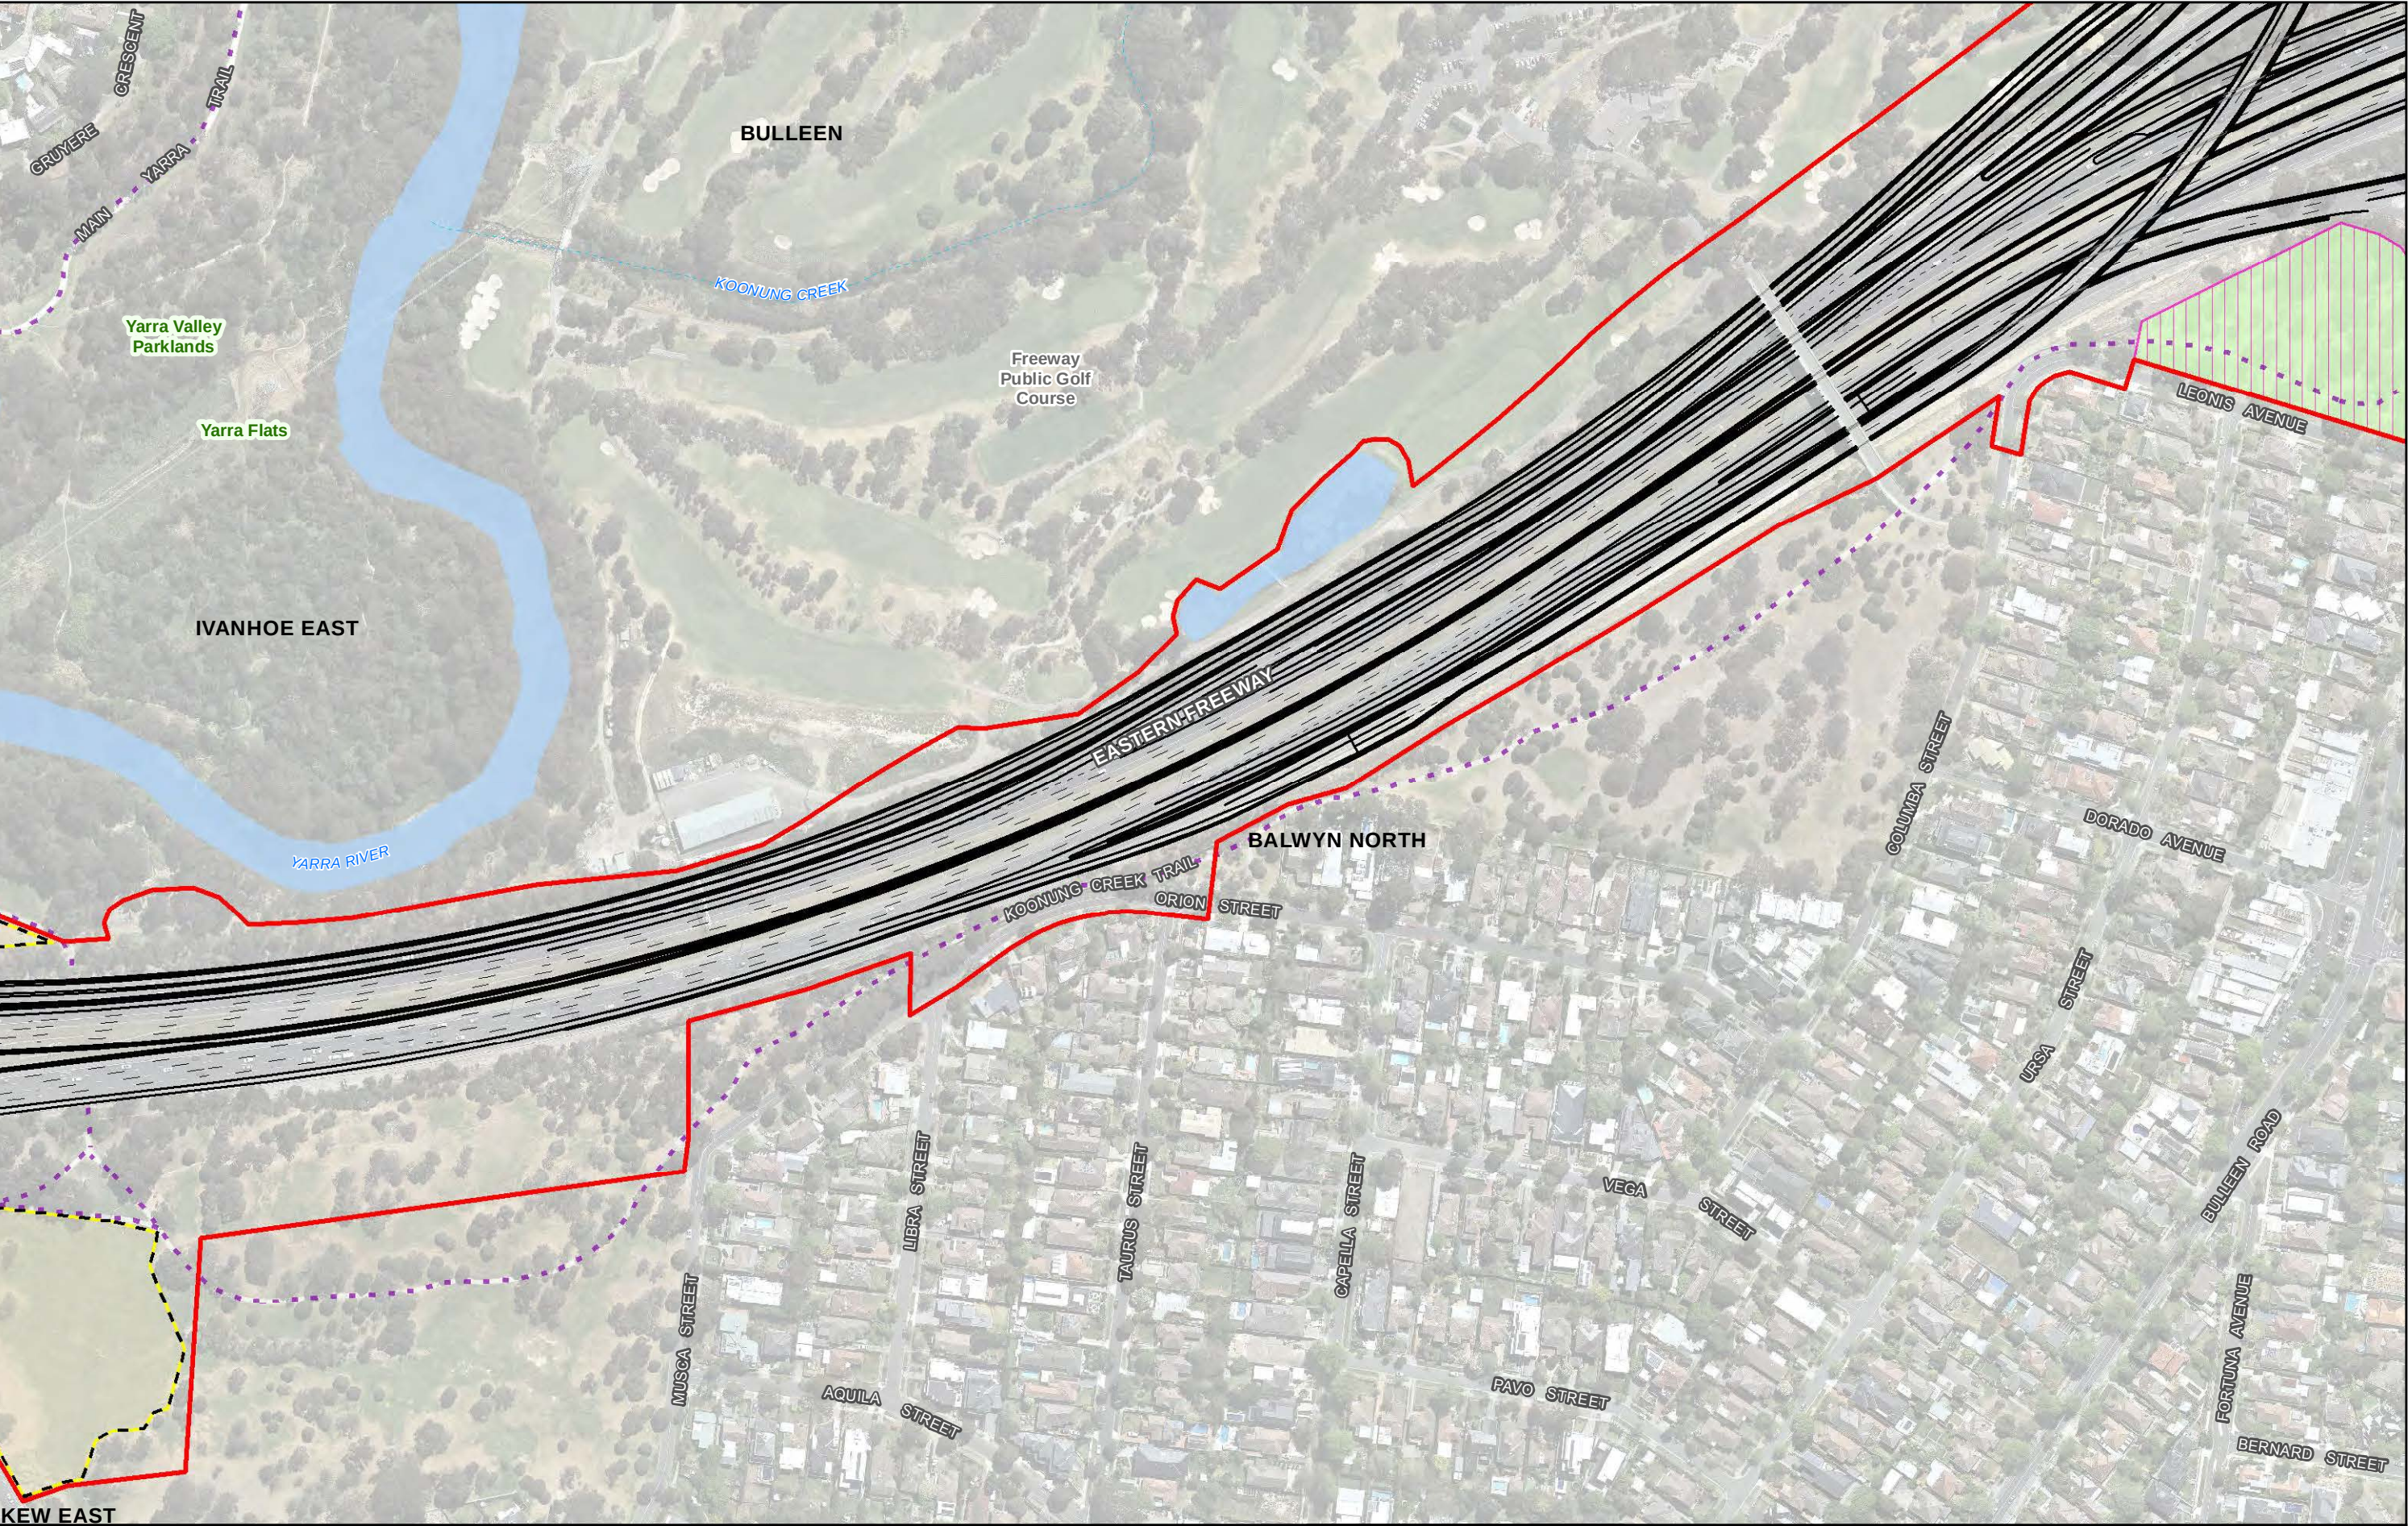

012.5255075100

Metres

Map Projection: Transverse Mercator

Horizontal Datum: GDA 1994

Grid: GDA 1994 MGA Zone 55

N

▲

Data source: CIP Imagery - DELWP - 2018 | Rail, Rail Station, watercourse, POI, Roads - Vicmap - 2018

Project Boundary, NEL Design, Compounds - GHDA/ECOM - 2018

Legend

Project boundary – surface works

Indicative area of potential construction compound

Proposed road alignment

Existing shared use path

Area for construction of paths

Broadmeadows

Thomastown

Coburg

Heidelberg

Kew

Greensborough

Diamond Creek

Warrandyte

Doncaster

Ringwood

NORTH EAST LINK PROJECT


North East Link Project

Horizontal plan: construction


Reference Design

Sheet 31 of 42

Date: 05 Mar 2019

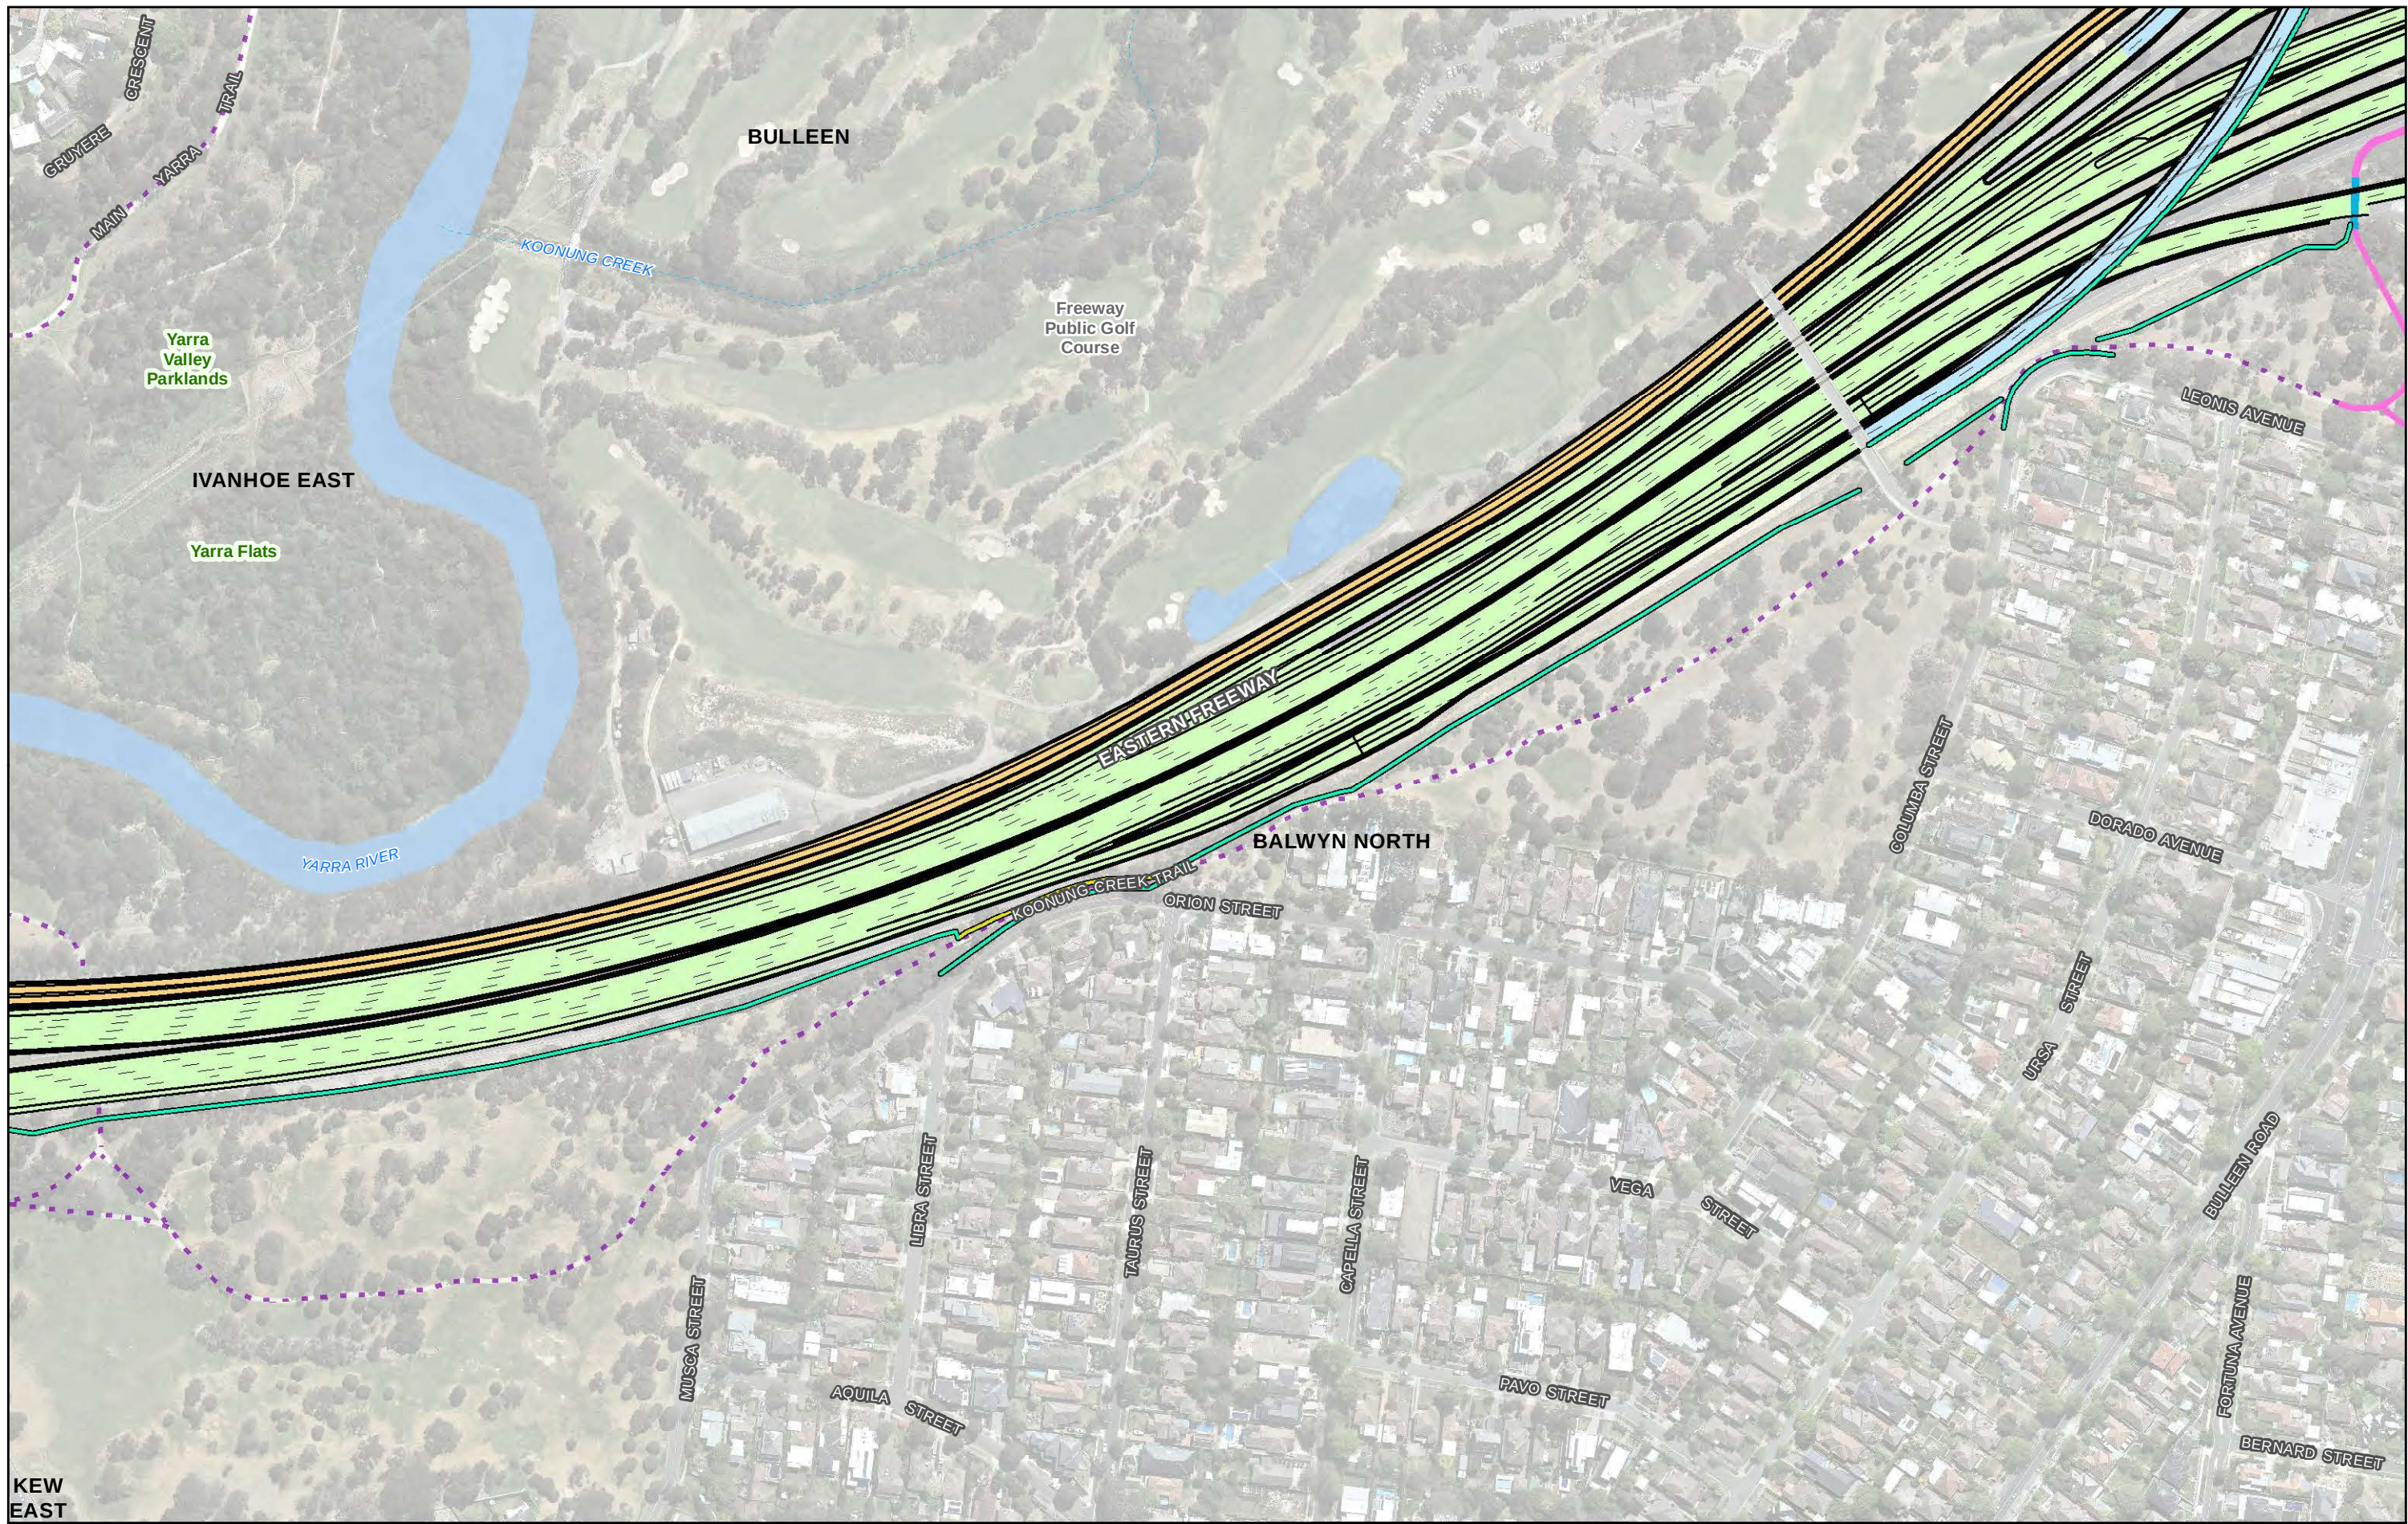

KEW
EAST

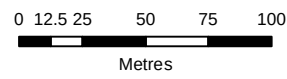


Map Projection: Transverse Mercator
Horizontal Datum: GDA 1994
Grid: GDA 1994 MGA Zone 55



Legend


- | | | |
|----------------------------|---------------------------------------|-------------------------|
| — Proposed road alignment | — Proposed shared use path underpass | — Busway |
| — Proposed noise wall | — Existing shared use path | — Proposed surface road |
| — Existing noise wall | — Proposed elevated ramp or structure | |
| — Proposed shared use path | | |

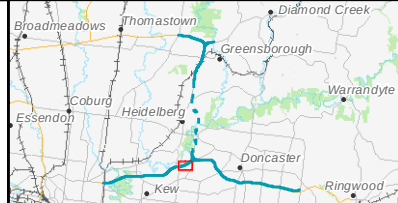

North East Link Project Horizontal plan: operation Reference Design

Sheet 31 of 42

Date: 05 Mar 2019

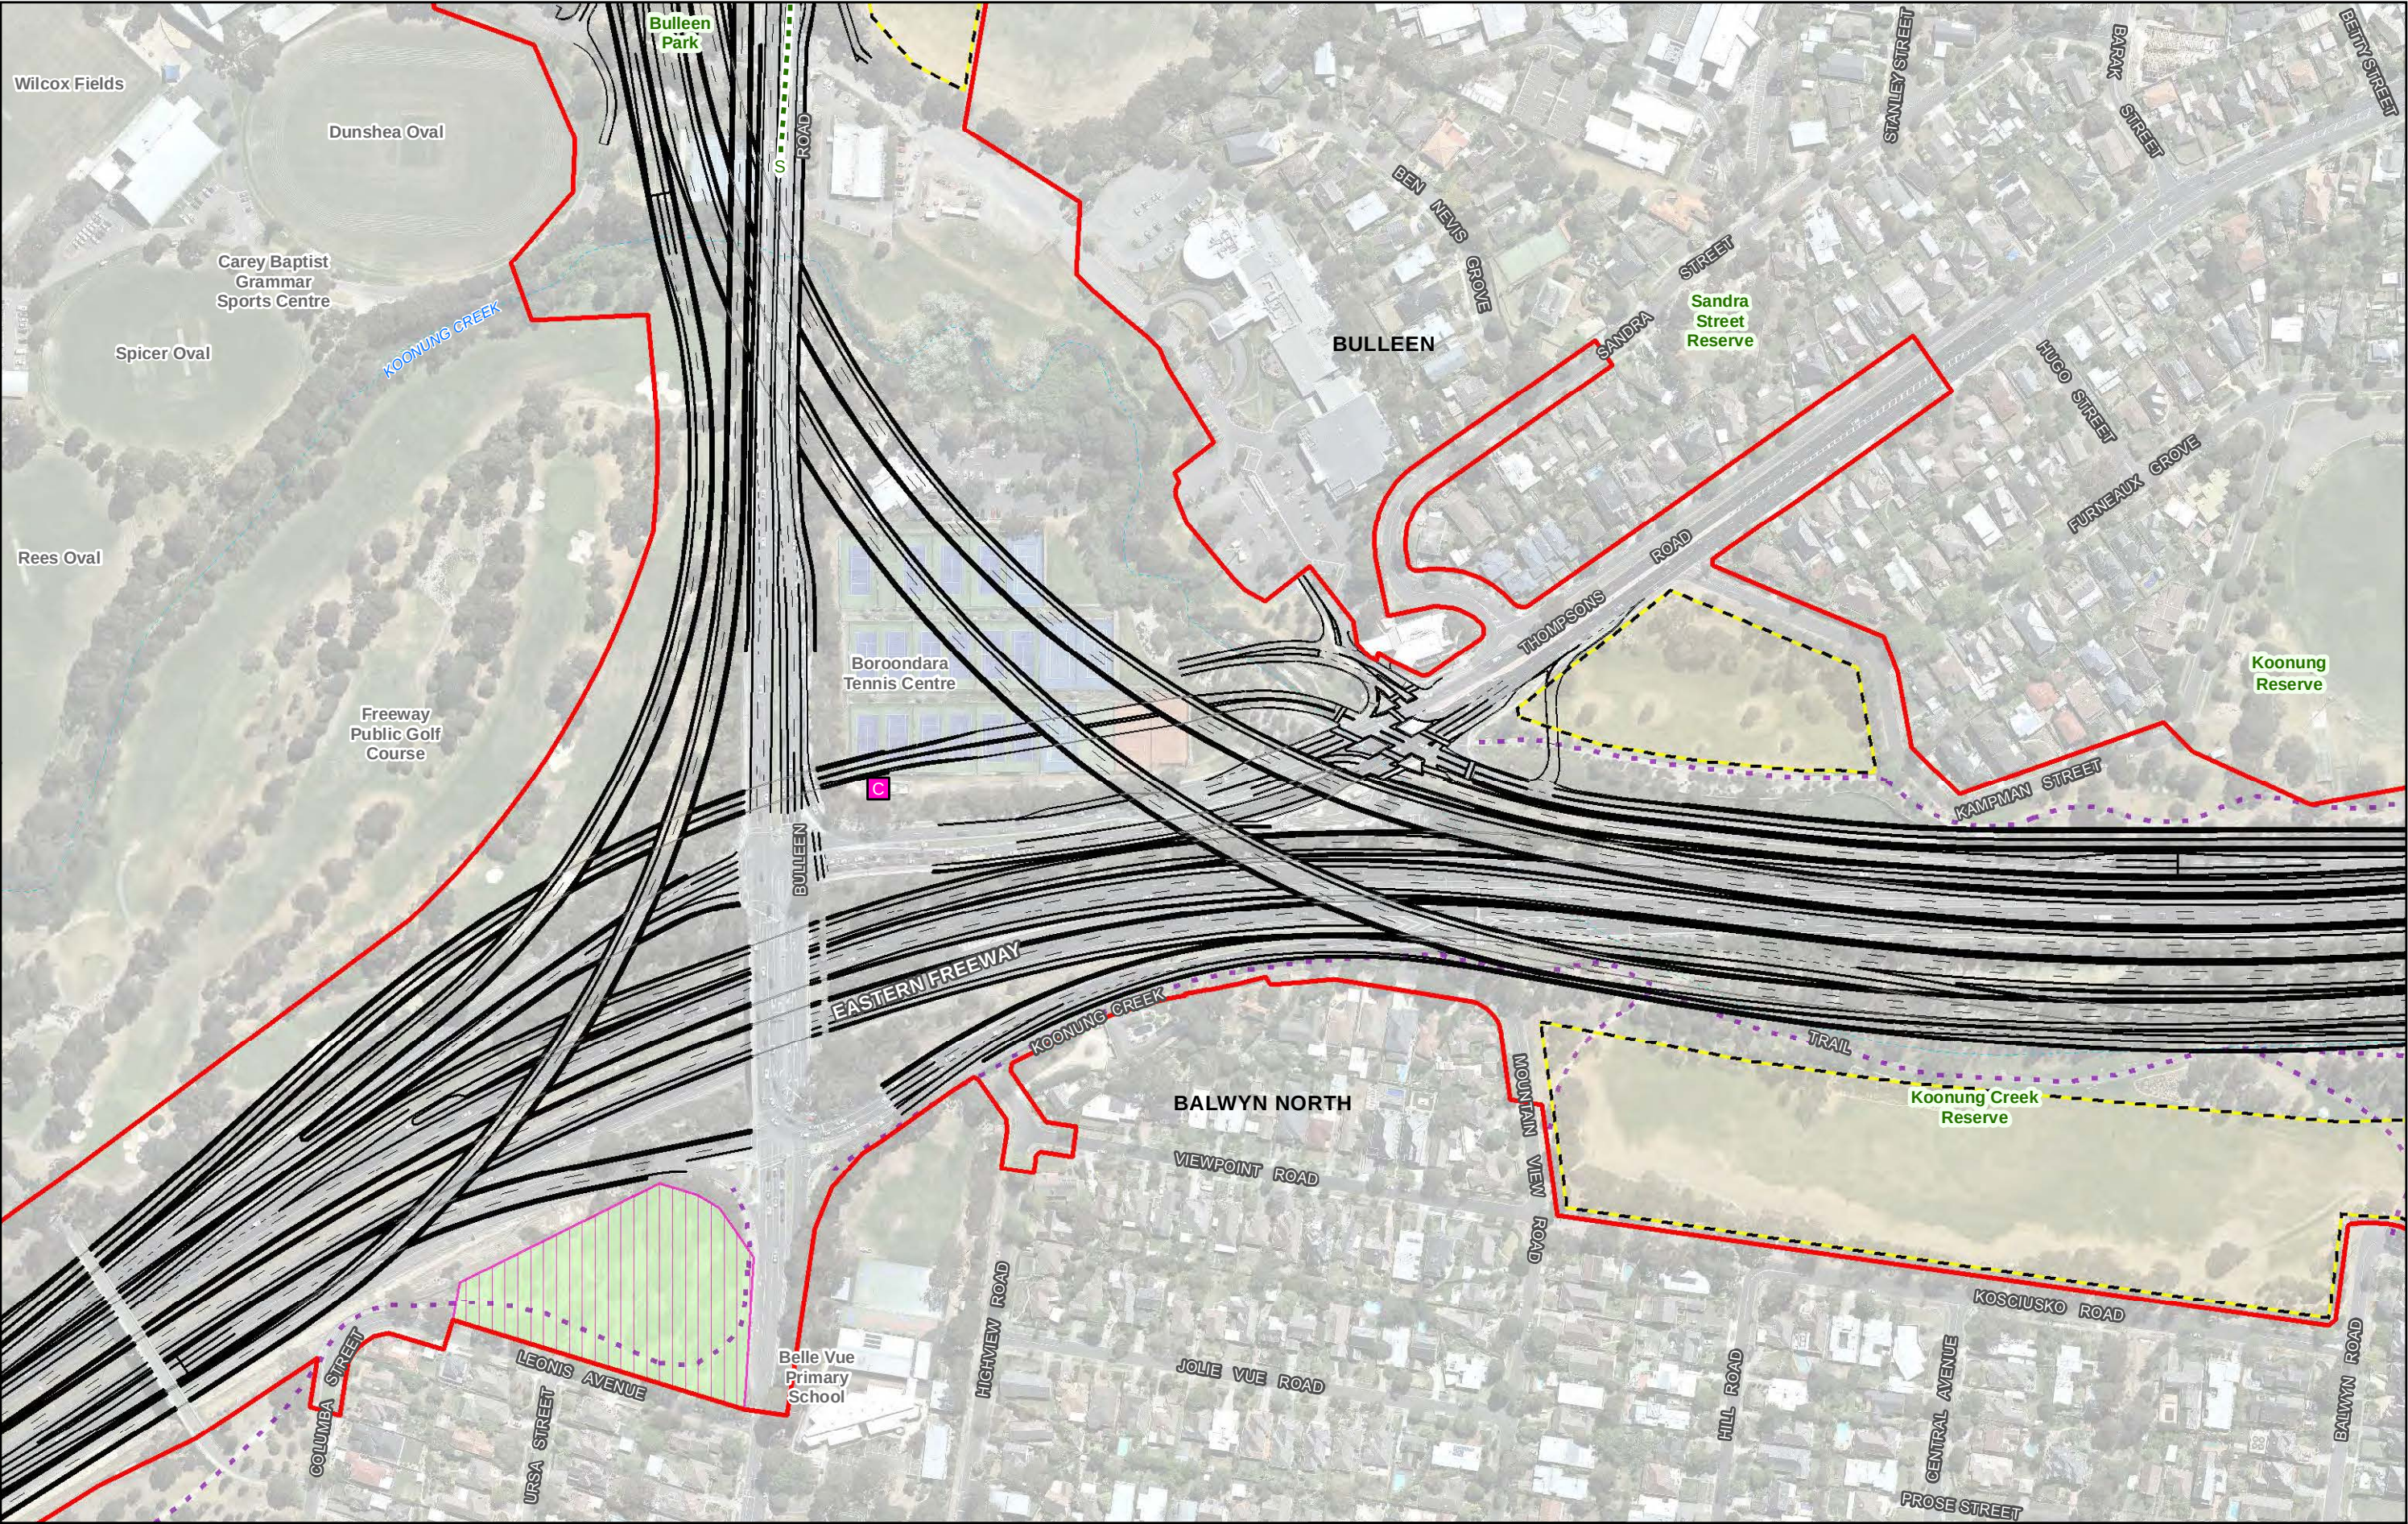


0 12.5 25 50 75 100
Metres

Map Projection: Transverse Mercator
Horizontal Datum: GDA 1994
Grid: GDA 1994 MGA Zone 55


Data source: CIP Imagery - DELWP - 2018 | Rail, Rail Station, watercourse, POI, Roads - Vicmap - 2018
Project Boundary, NEL Design, Compounds - GHDAE.COM - 2018


Legend

Project boundary – surface works	Proposed road alignment	Existing communications tower
Indicative area of potential construction compound	Existing shared use path	Area for construction of paths
Existing sewer		

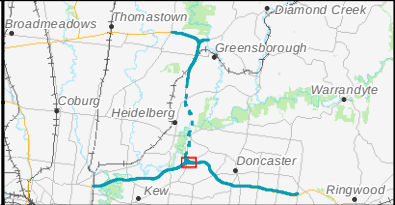

North East Link Project
Horizontal plan: construction
Reference Design

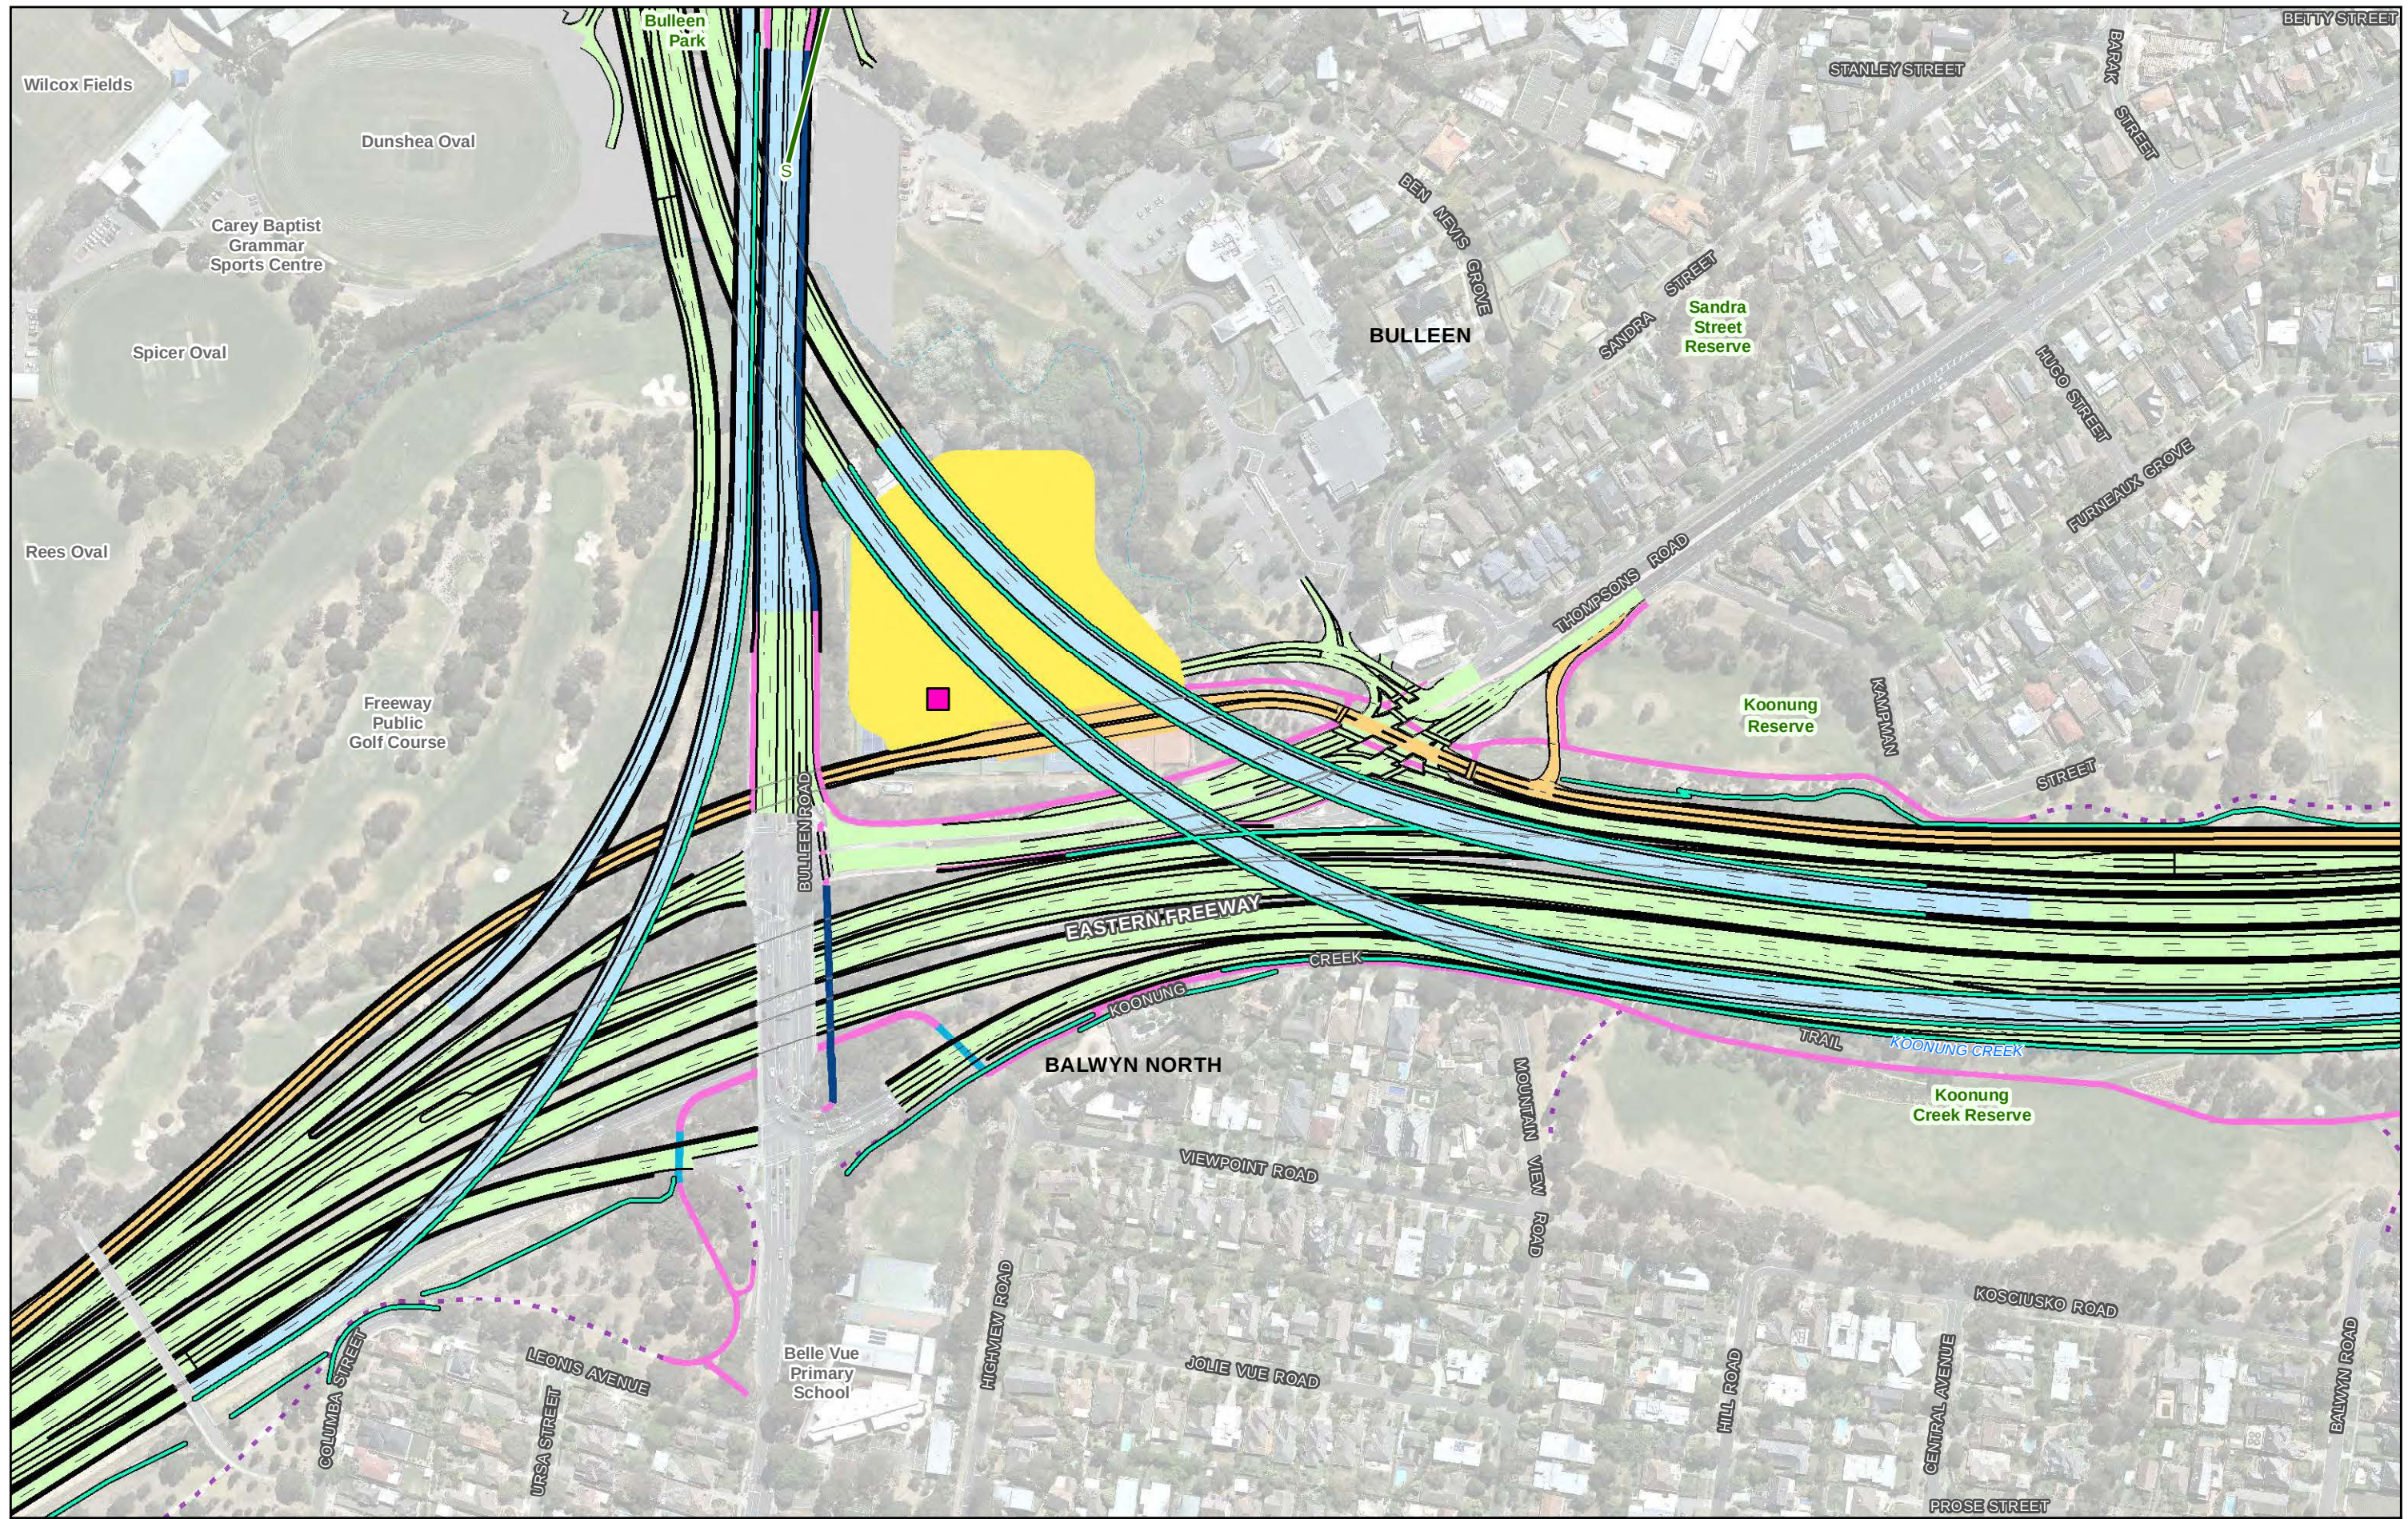

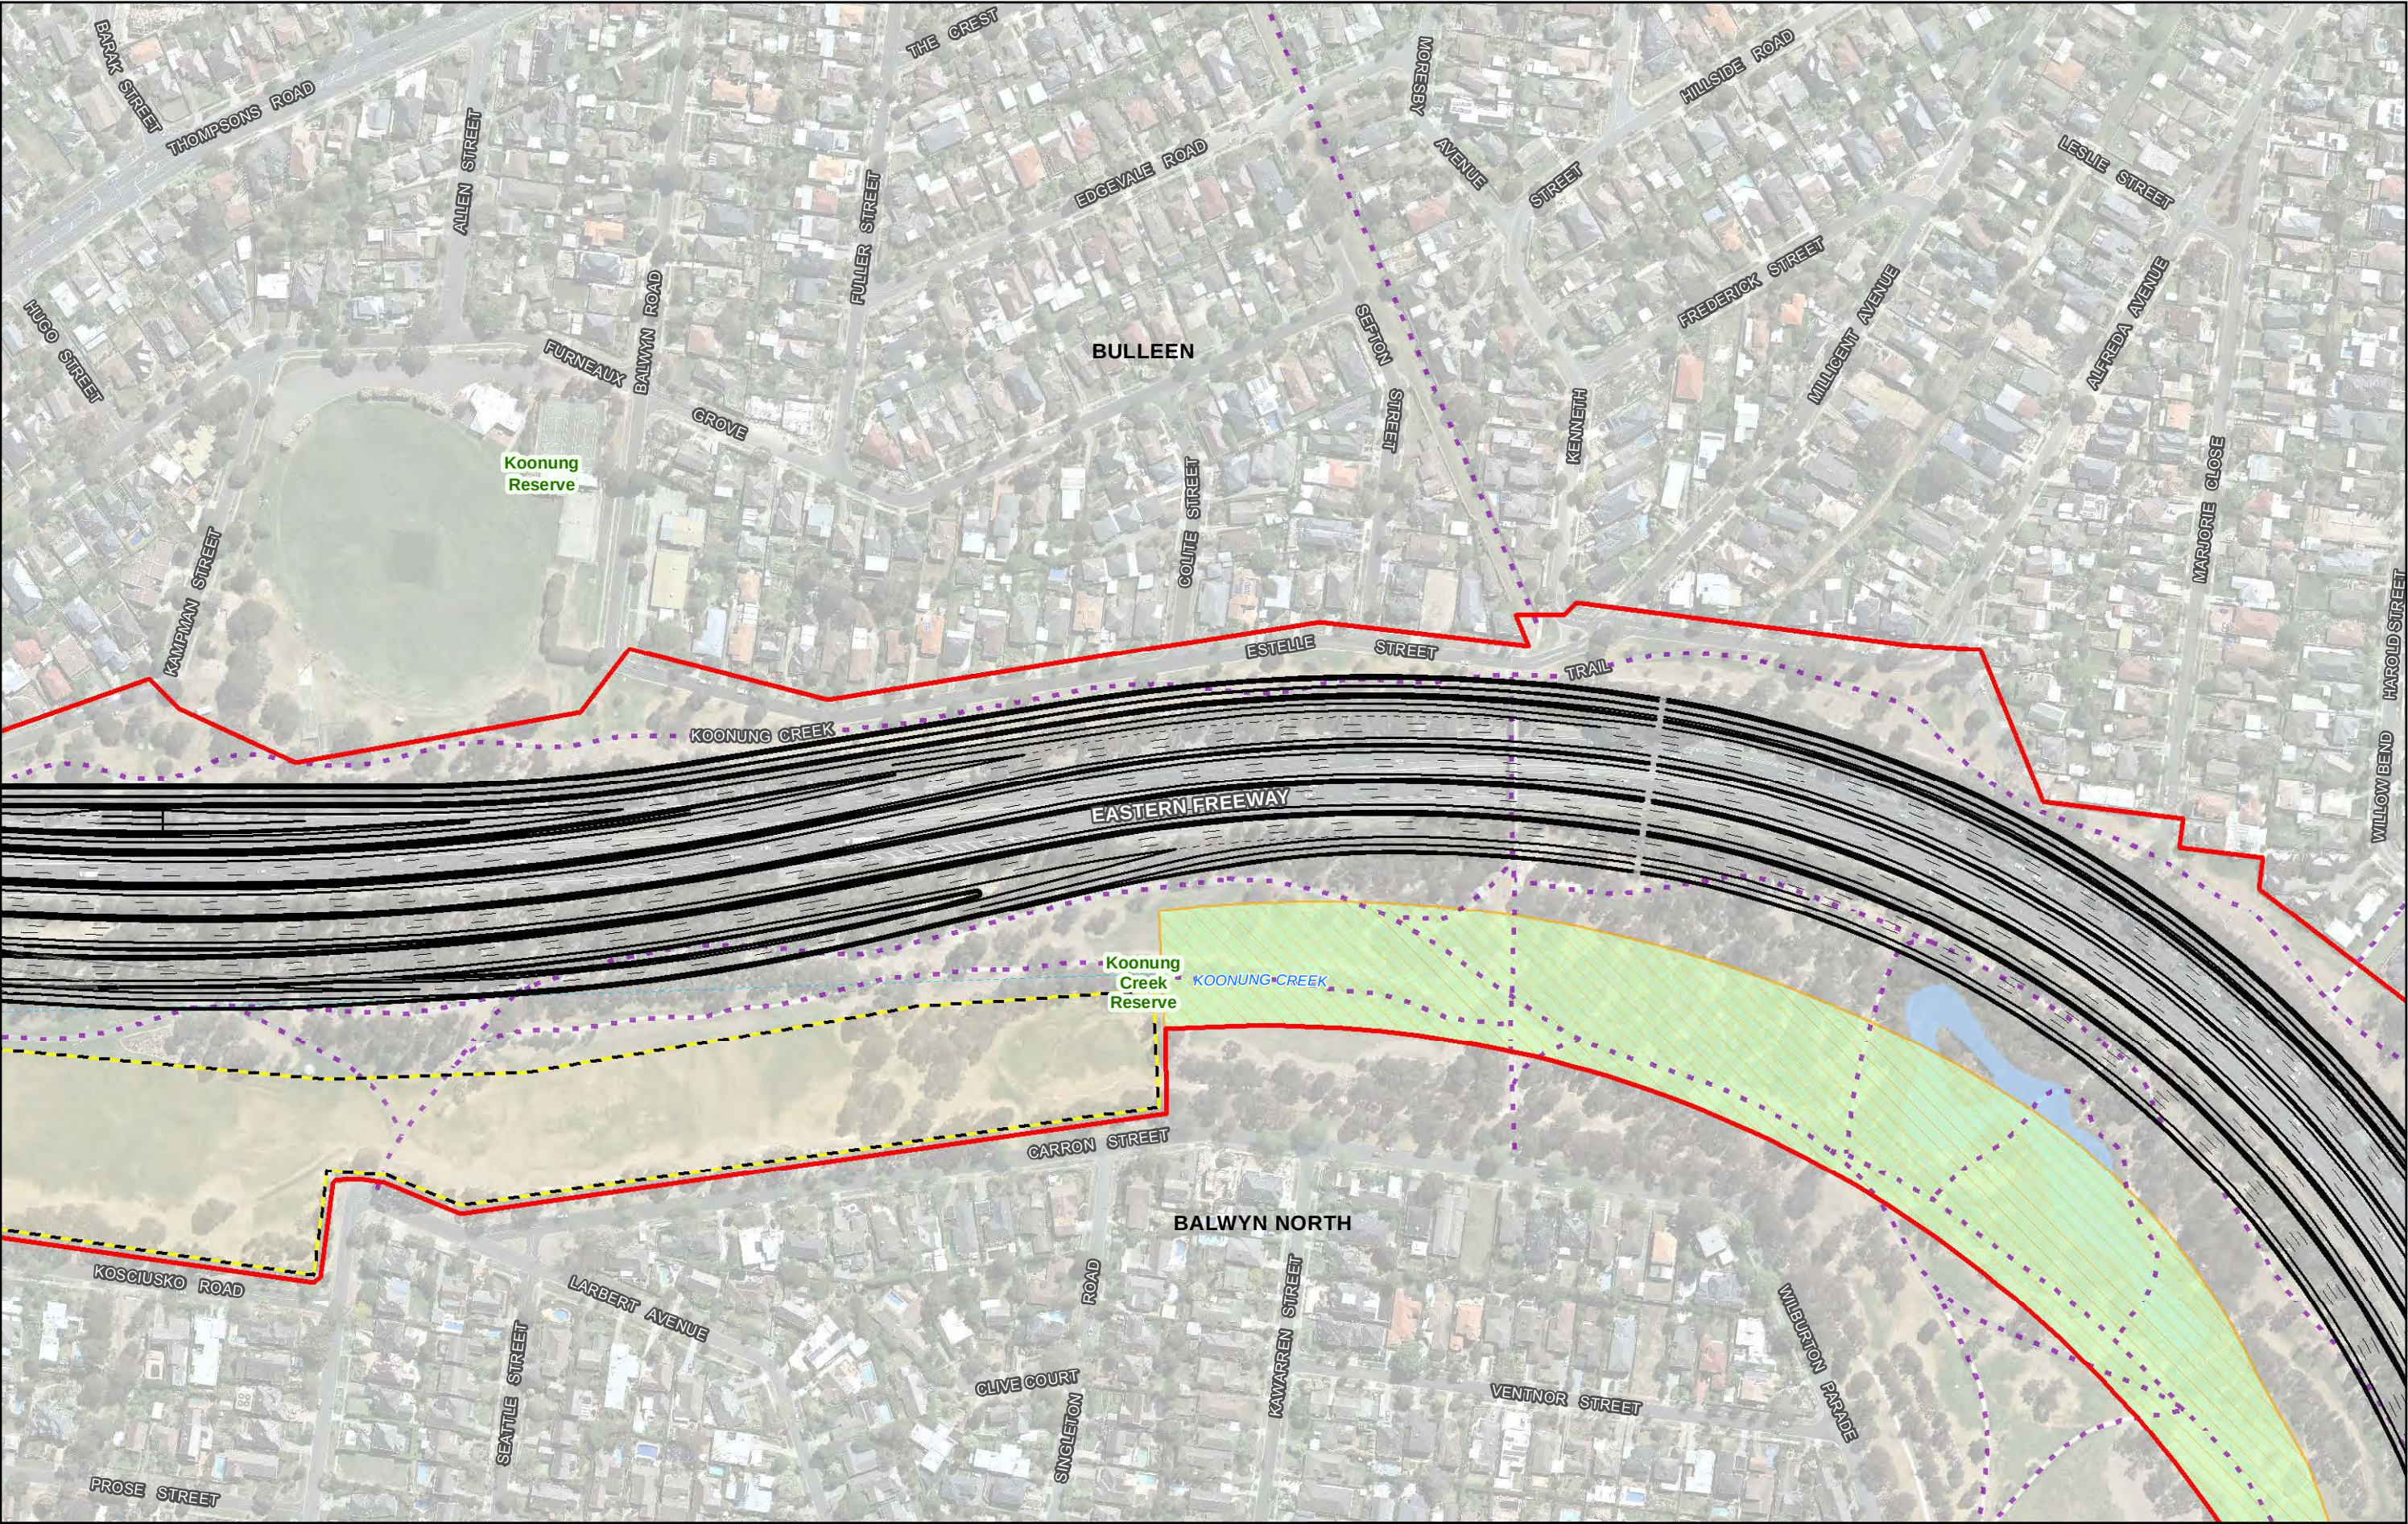


0 12.5 25 50 75 100
Metres

Map Projection: Transverse Mercator
Horizontal Datum: GDA 1994
Grid: GDA 1994 MGA Zone 55


Data source: CIP Imagery - DELWP - 2018 | Rail, Rail Station, watercourse, POI, Roads - Vicmap - 2018
| Project Boundary, NEL Design, Compounds - GHDA/ECOM - 2018

Legend

- Project boundary – surface works
- Indicative area of potential construction compound
- Proposed road alignment
- Existing shared use path
- Area for construction of paths and drainage features

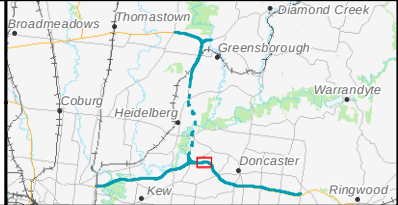

North East Link Project
Horizontal plan: construction
Reference Design

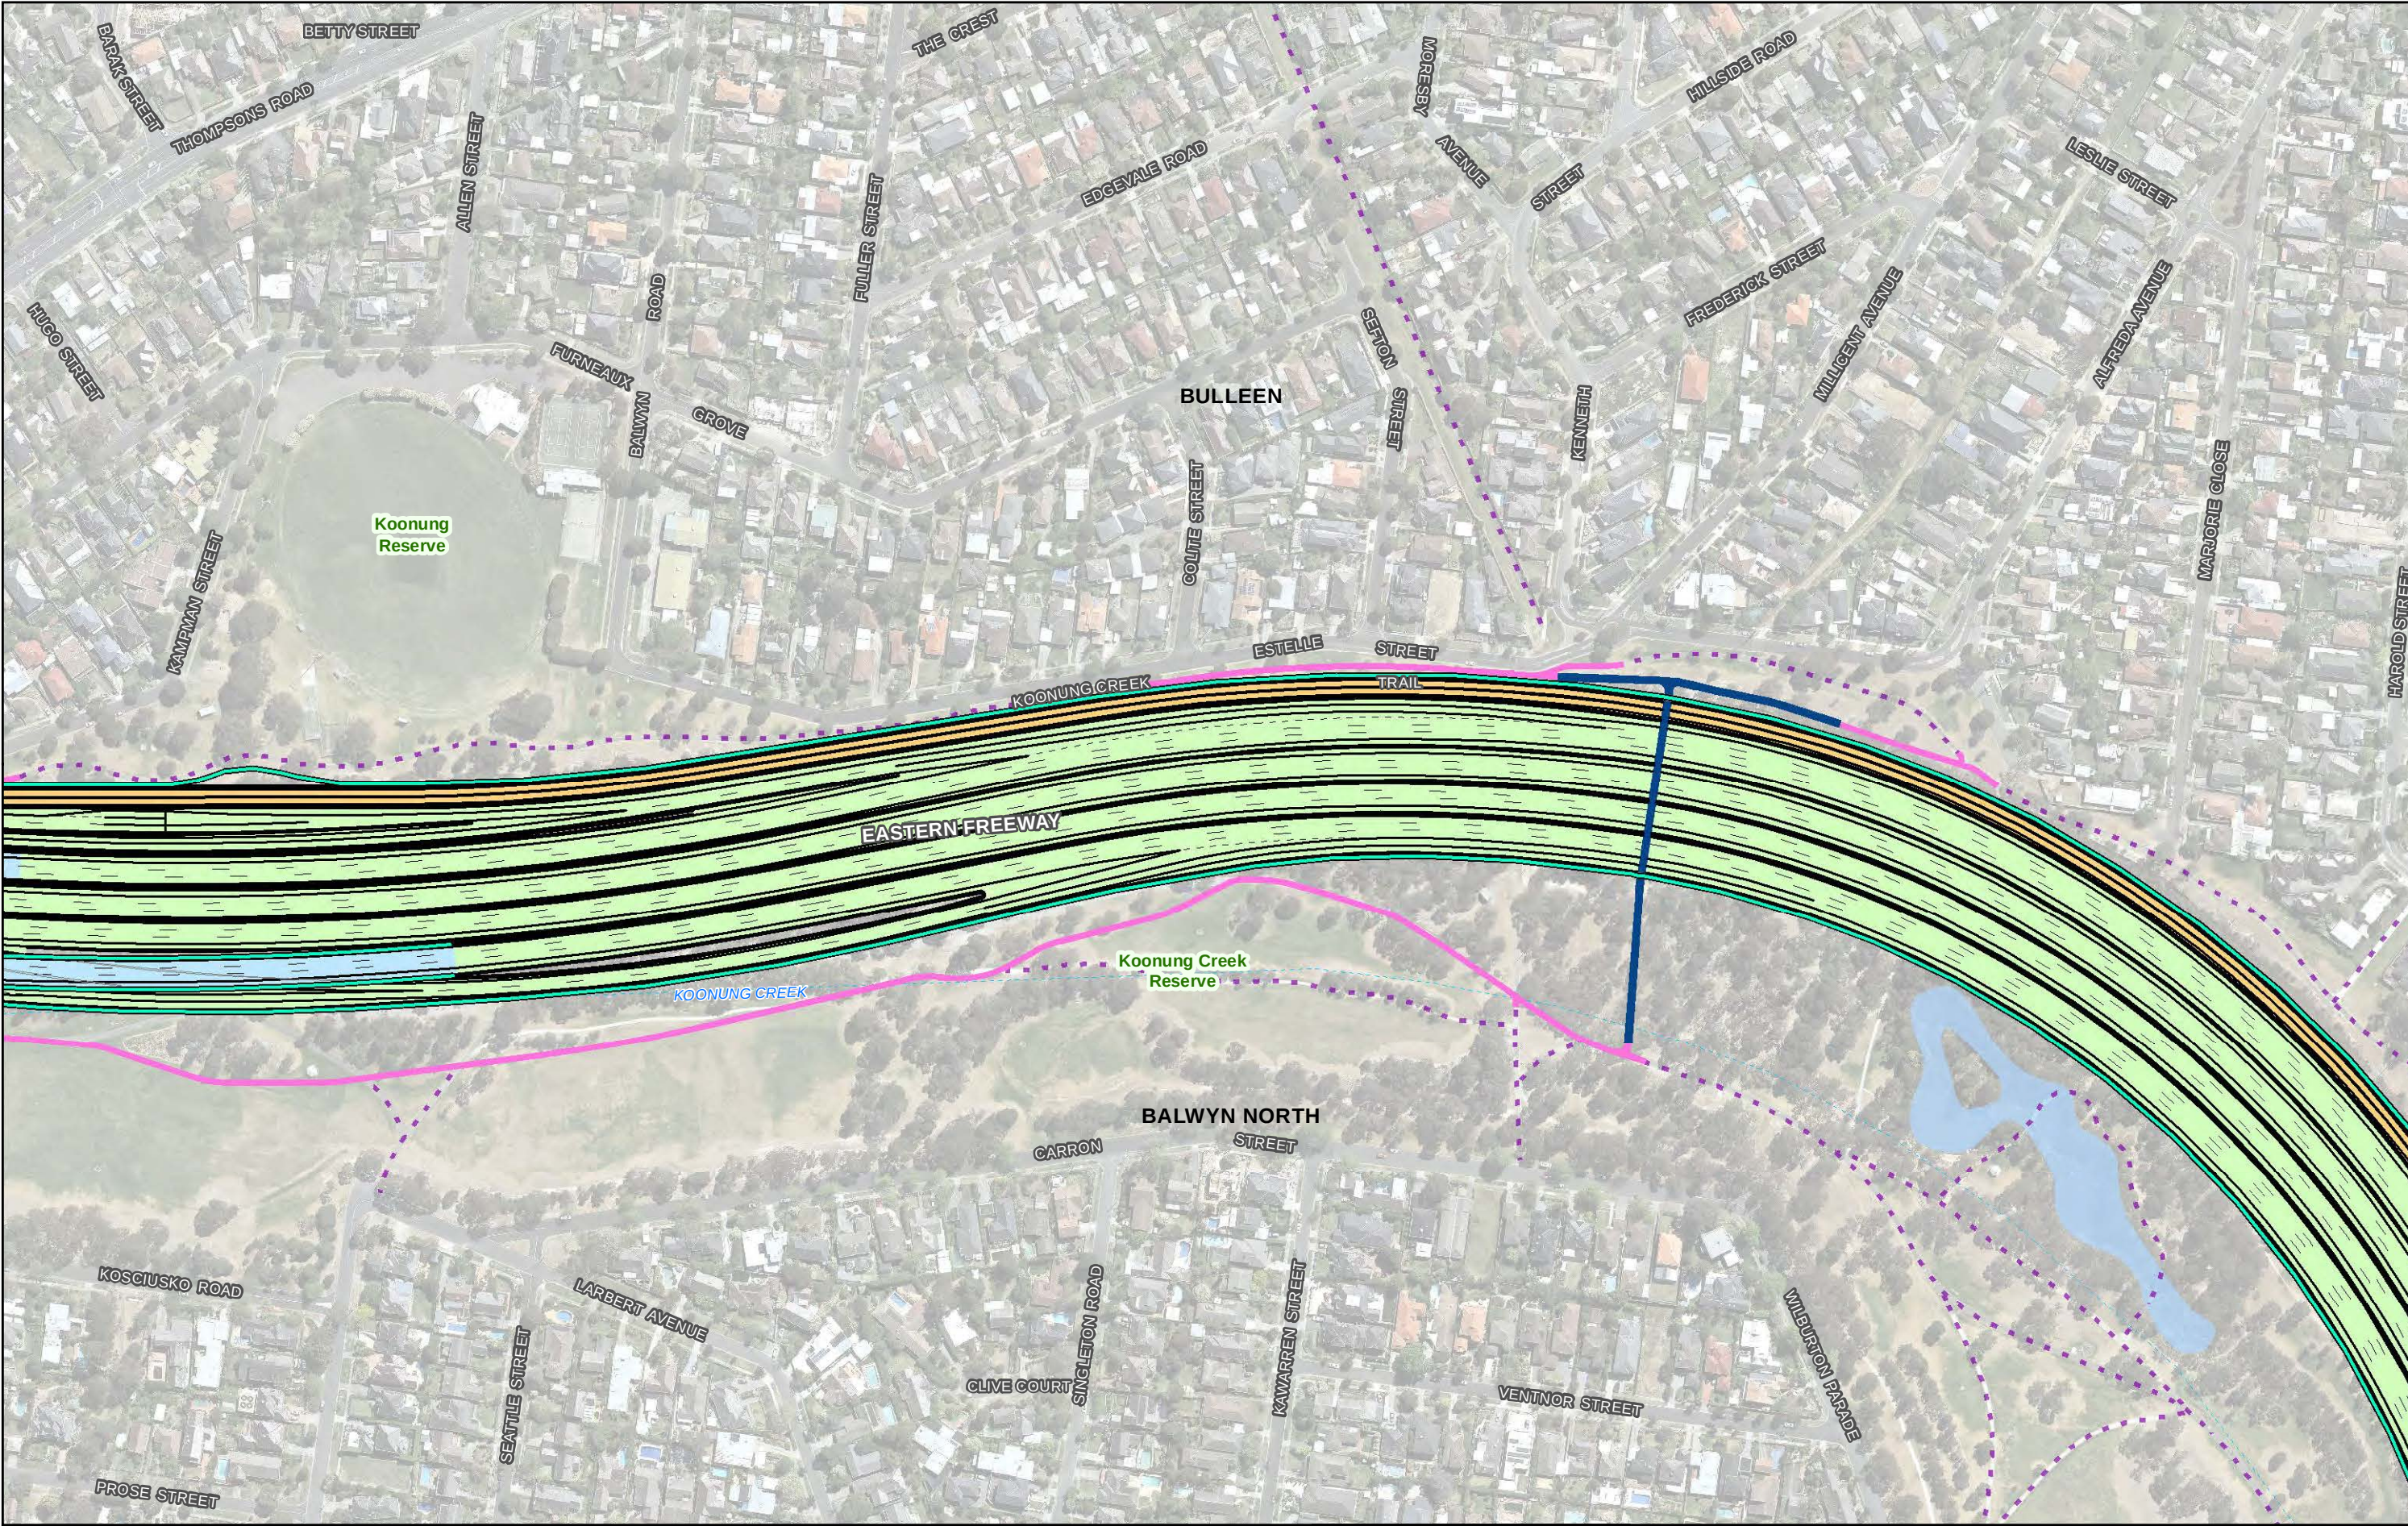

0 12.5 25 50 75 100

Metres

N

Map Projection: Transverse Mercator

Horizontal Datum: GDA 1994

Grid: GDA 1994 MGA Zone 55

Data source: CIP Imagery - DELWP - 2018 | Rail, Rail Station, watercourse, POI, Roads - Vicmap - 2018

Project Boundary, NEL Design, Compounds - GHD/AECOM - 2018

Proposed road alignment

Proposed noise wall

Proposed shared use path overpass

Proposed shared use path

Existing shared use path

Proposed elevated ramp or structure

Busway

Proposed surface road

Broadmeadows

Thomastown

Diamond Creek

Greensborough

Warrandyte

Doncaster

Ringwood

Kew

Essendon

Heidelberg

Coburg

NORTH EAST LINK

PROJECT


North East Link Project

Horizontal plan: operation

Reference Design

Sheet 33 of 42

Date: 05 Mar 2019

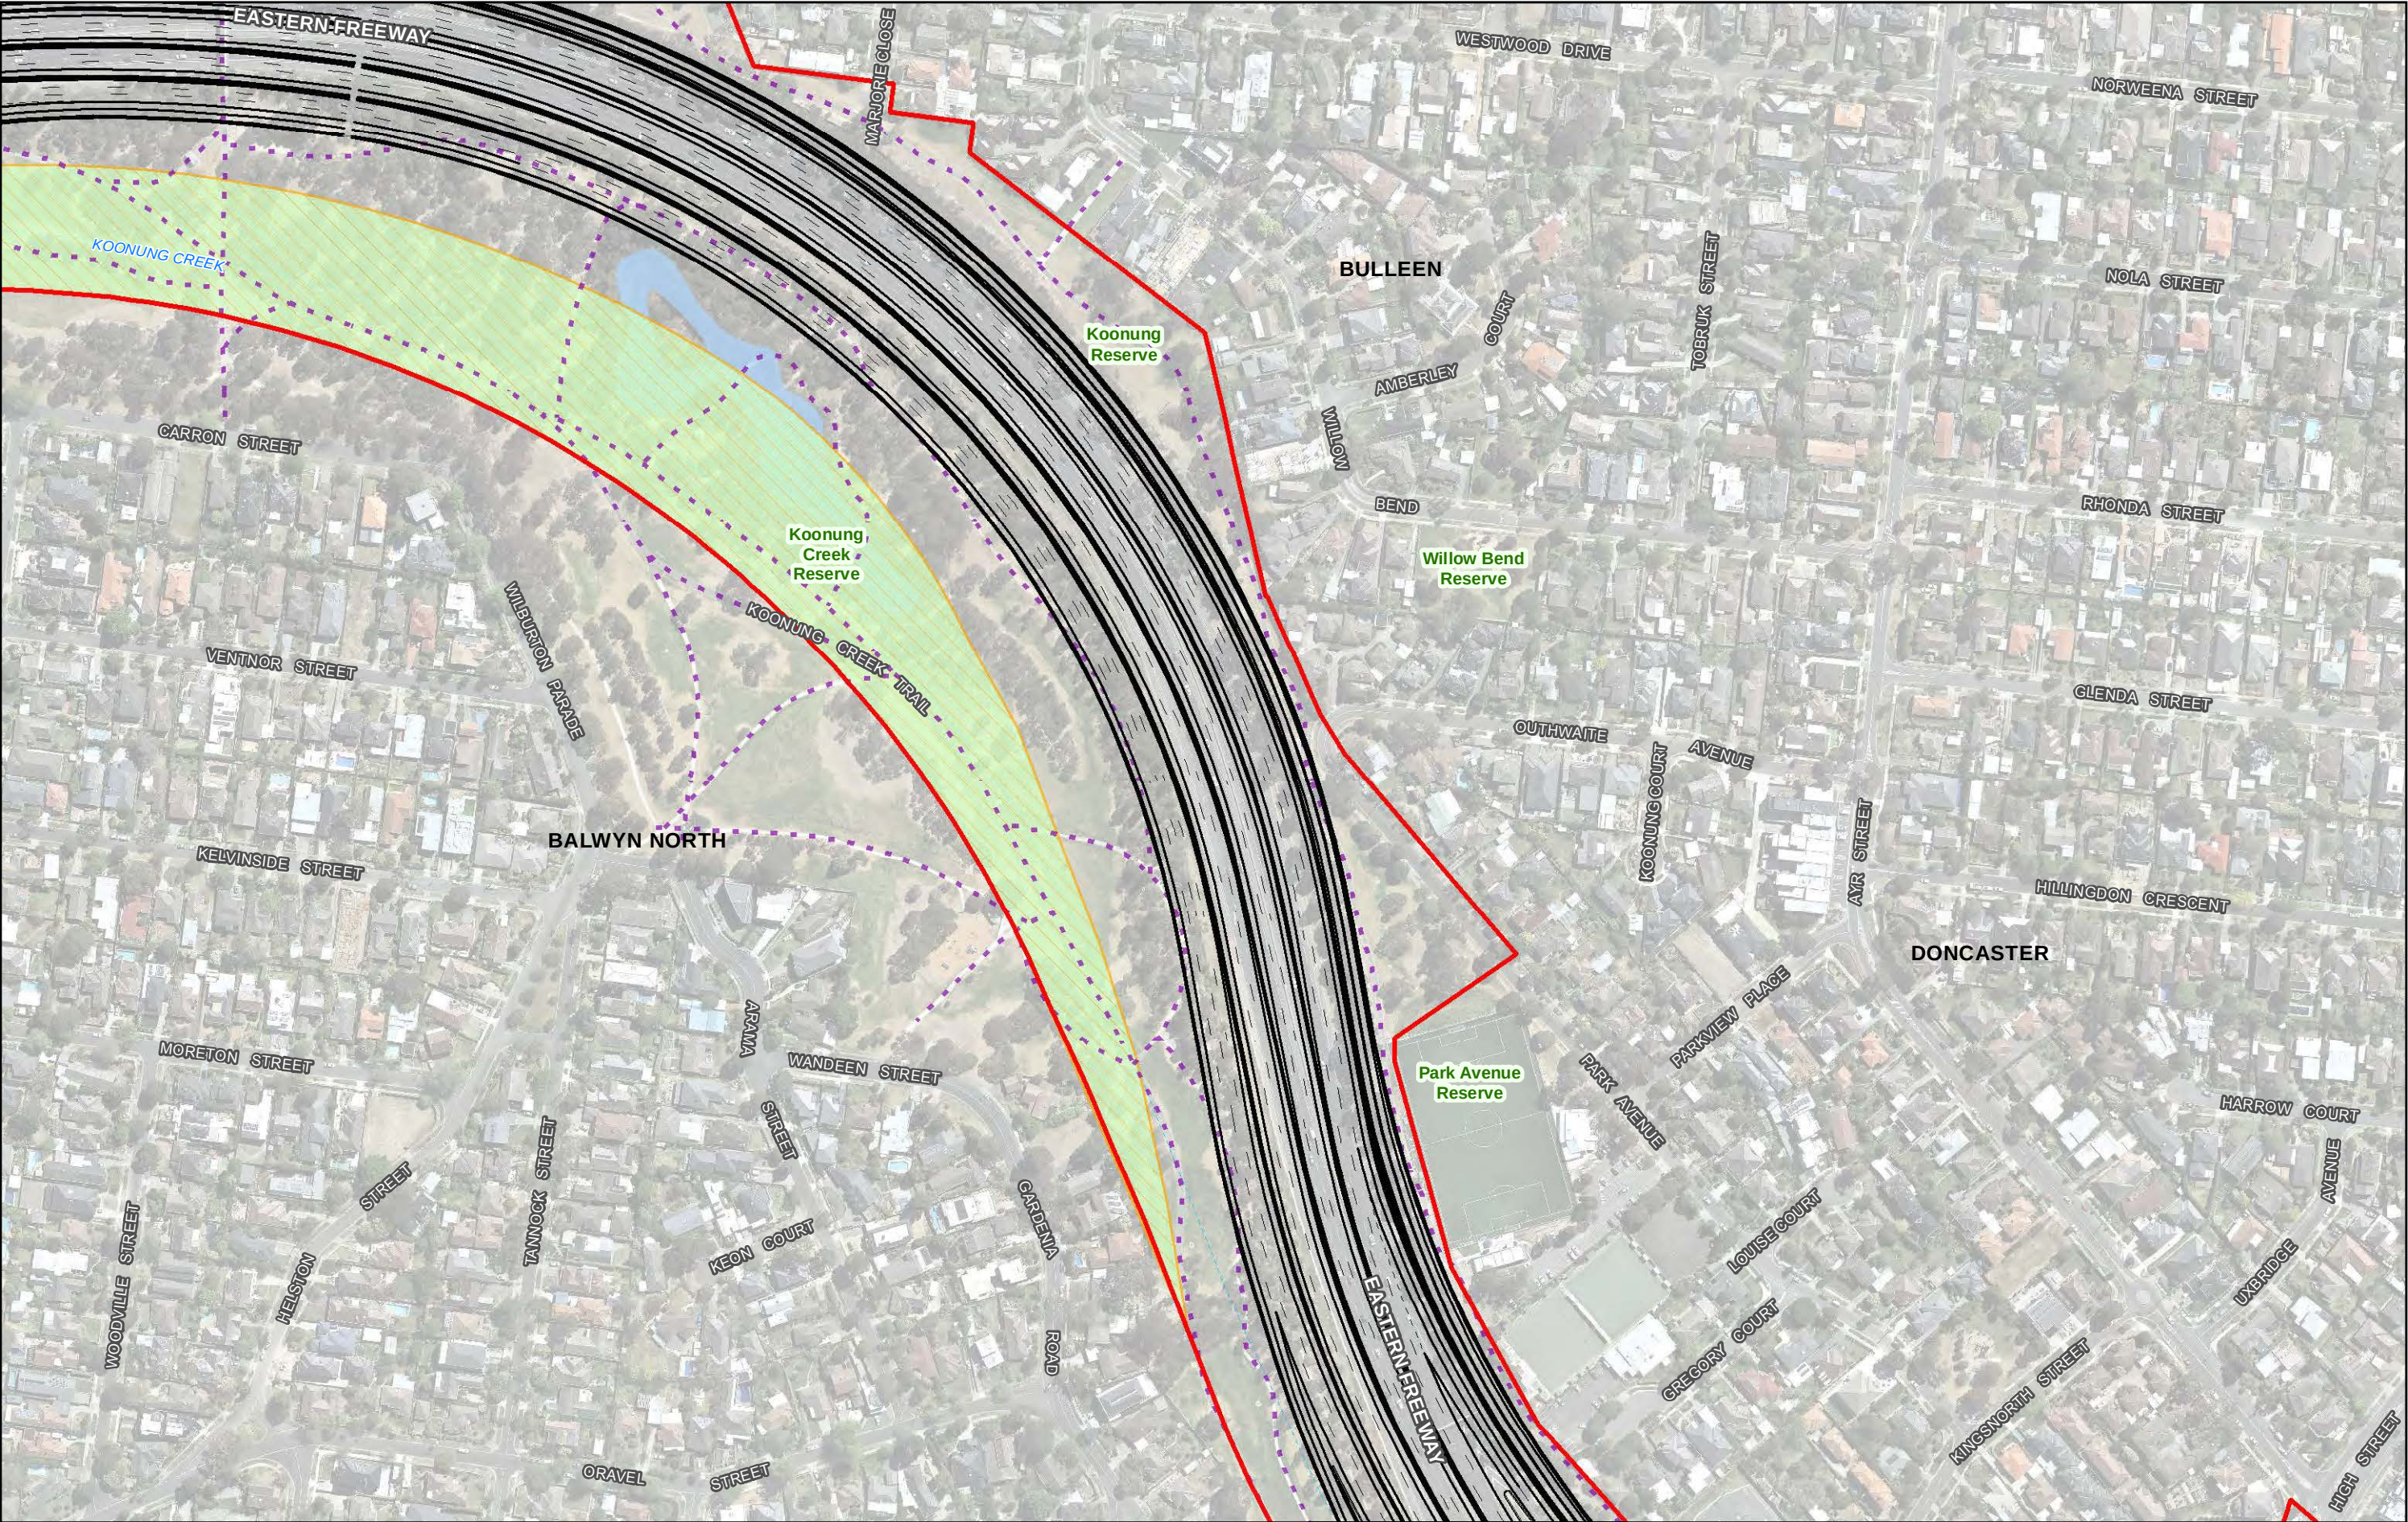


0 12.5 25 50 75 100
Metres

Map Projection: Transverse Mercator
Horizontal Datum: GDA 1994
Grid: GDA 1994 MGA Zone 55

Data source: CIP Imagery - DELWP - 2018 | Rail, Rail Station, watercourse, POI, Roads - Vicmap - 2018
| Project Boundary, NEL Design, Compounds - GHDA/ECOM - 2018

Legend

- Project boundary – surface works
- Proposed road alignment
- Existing shared use path
- Area for construction of paths and drainage features

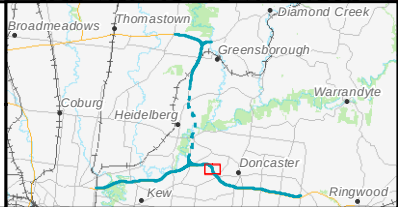

North East Link Project
Horizontal plan: construction
Reference Design

Sheet 34 of 42 Date: 05 Mar 2019



0 12.5 25 50 75 100

Metres

Map Projection: Transverse Mercator
Horizontal Datum: GDA 1994
Grid: GDA 1994 MGA Zone 55

N

— Proposed road alignment

— Proposed noise wall

— Proposed shared use path overpass

— Proposed shared use path

— Existing shared use path

— Busway

— Proposed surface road

Broadmeadows

Thomastown

Diamond Creek

Greensborough

Warrandyte

Essendon

Heidelberg

Coburg

Kew

Doncaster

Ringwood

NORTH EAST LINK

PROJECT

North East Link Project



Horizontal plan: operation

Reference Design

Sheet 34 of 42


Date: 05 Mar 2019

Data source: CIP Imagery - DELWP - 2018 | Rail, Rail Station, watercourse, POI, Roads - Vicmap - 2018
| Project Boundary, NEL Design, Compounds - GHD/AECOM - 2018

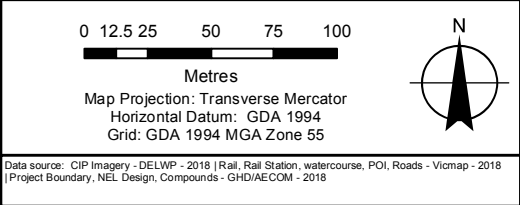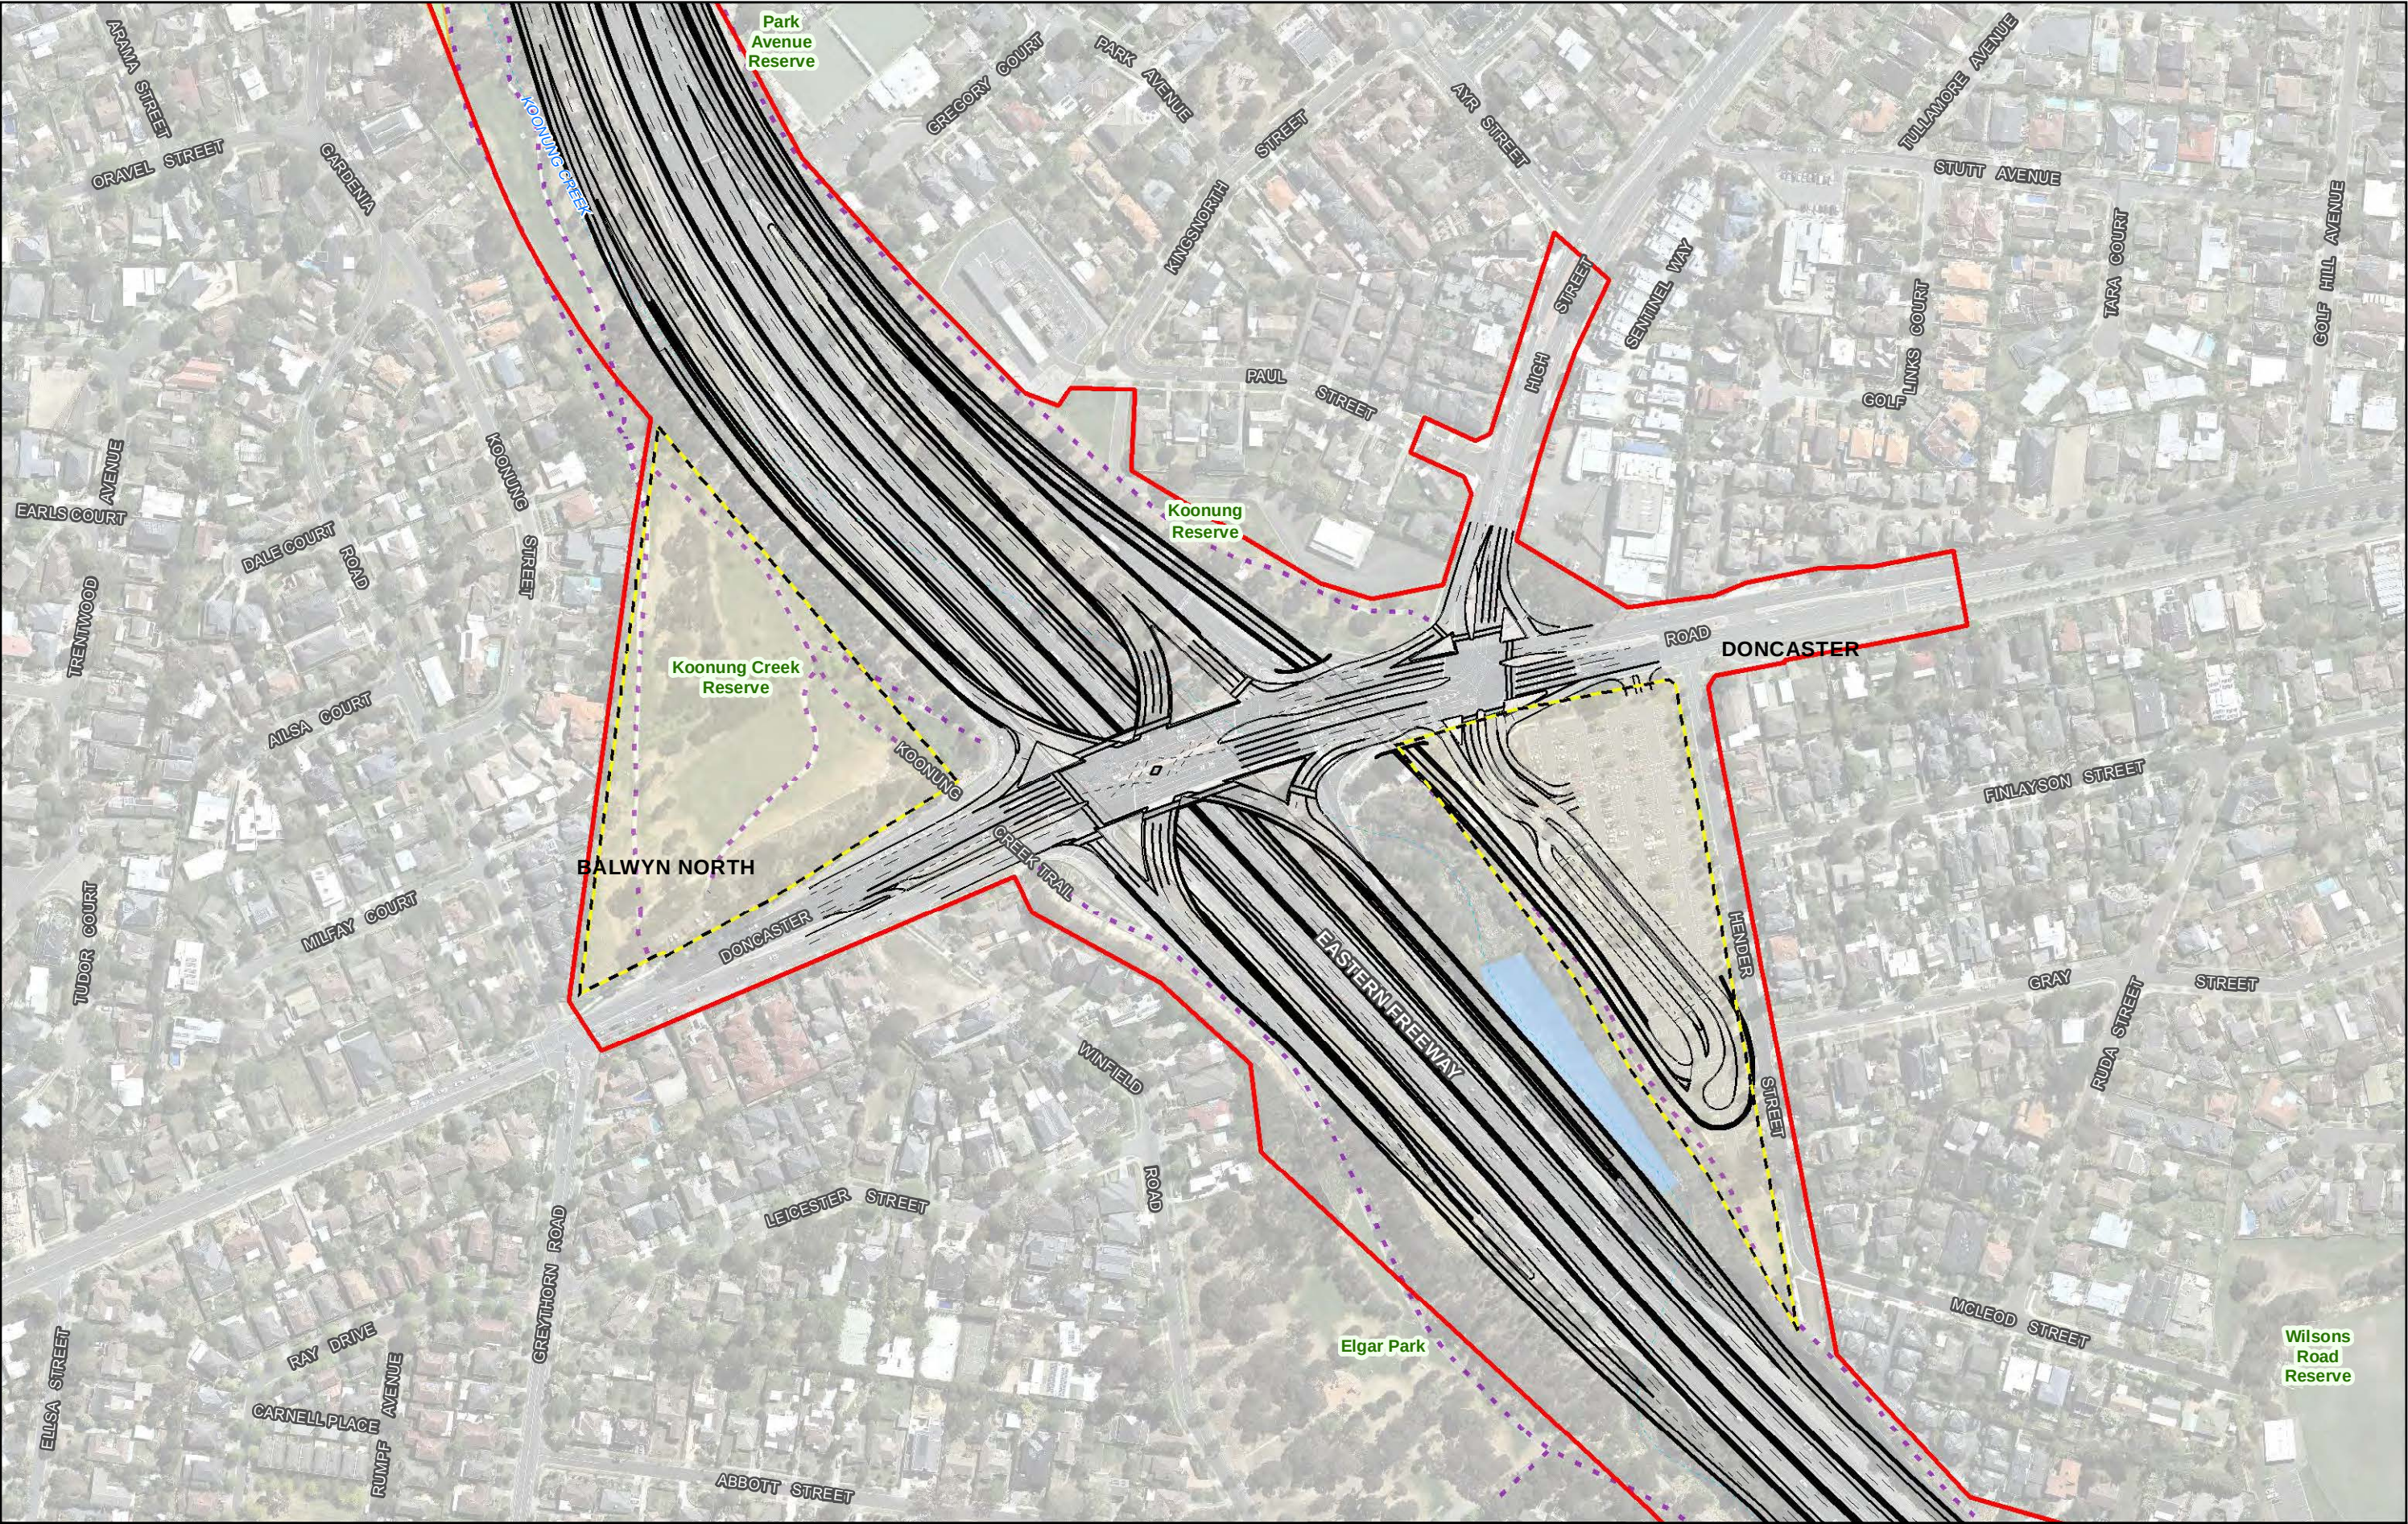


Legend

Project boundary – surface works	Proposed road alignment
Indicative area of potential construction compound	Existing shared use path
	Area for construction of paths and drainage features

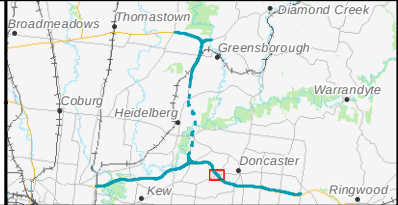

North East Link Project
Horizontal plan: construction
Reference Design



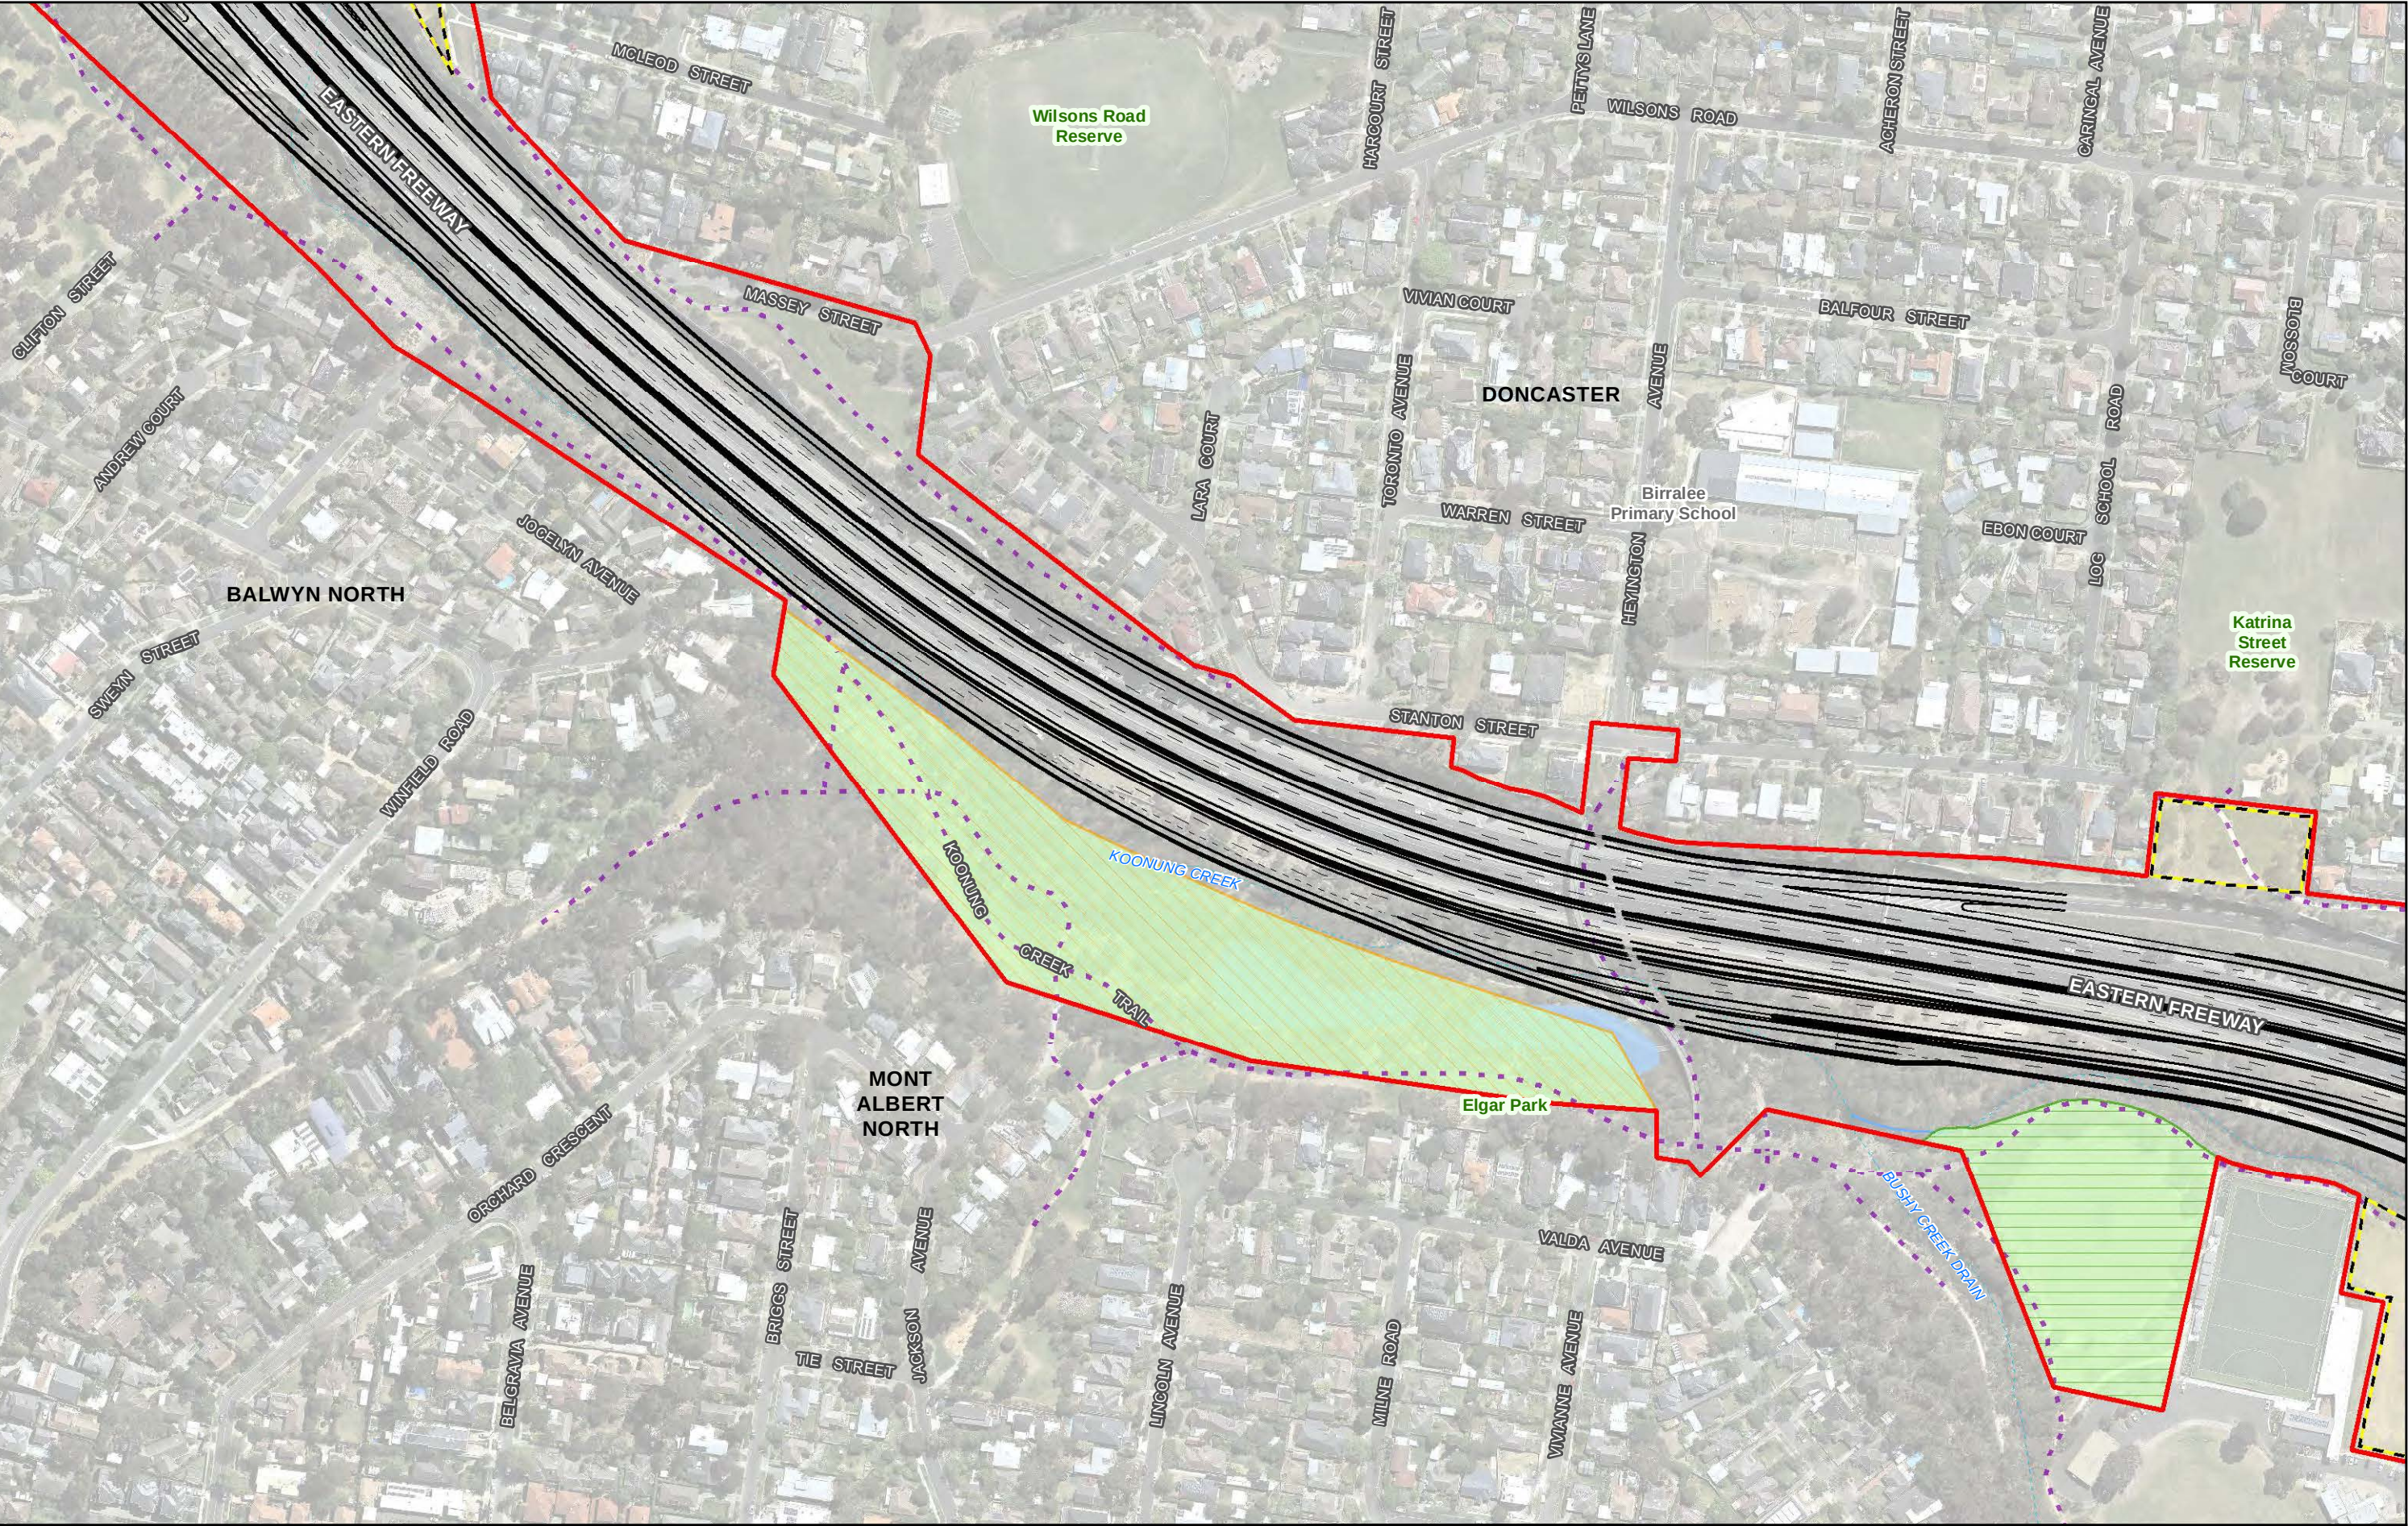


0 12.5 25 50 75 100
Metres

Map Projection: Transverse Mercator
Horizontal Datum: GDA 1994
Grid: GDA 1994 MGA Zone 55

Data source: CIP Imagery - DELWP - 2018 | Rail, Rail Station, watercourse, POI, Roads - Vicmap - 2018
| Project Boundary, NEL Design, Compounds - GHDA/ECOM - 2018


Legend

Project boundary – surface works	Proposed road alignment	Area for construction of paths and drainage features
Indicative area of potential construction compound	Existing shared use path	Area for construction of drainage features

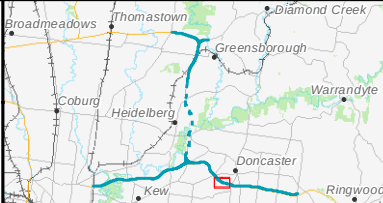

North East Link Project
Horizontal plan: construction
Reference Design

Sheet 36 of 42	Date: 05 Mar 2019
----------------	-------------------

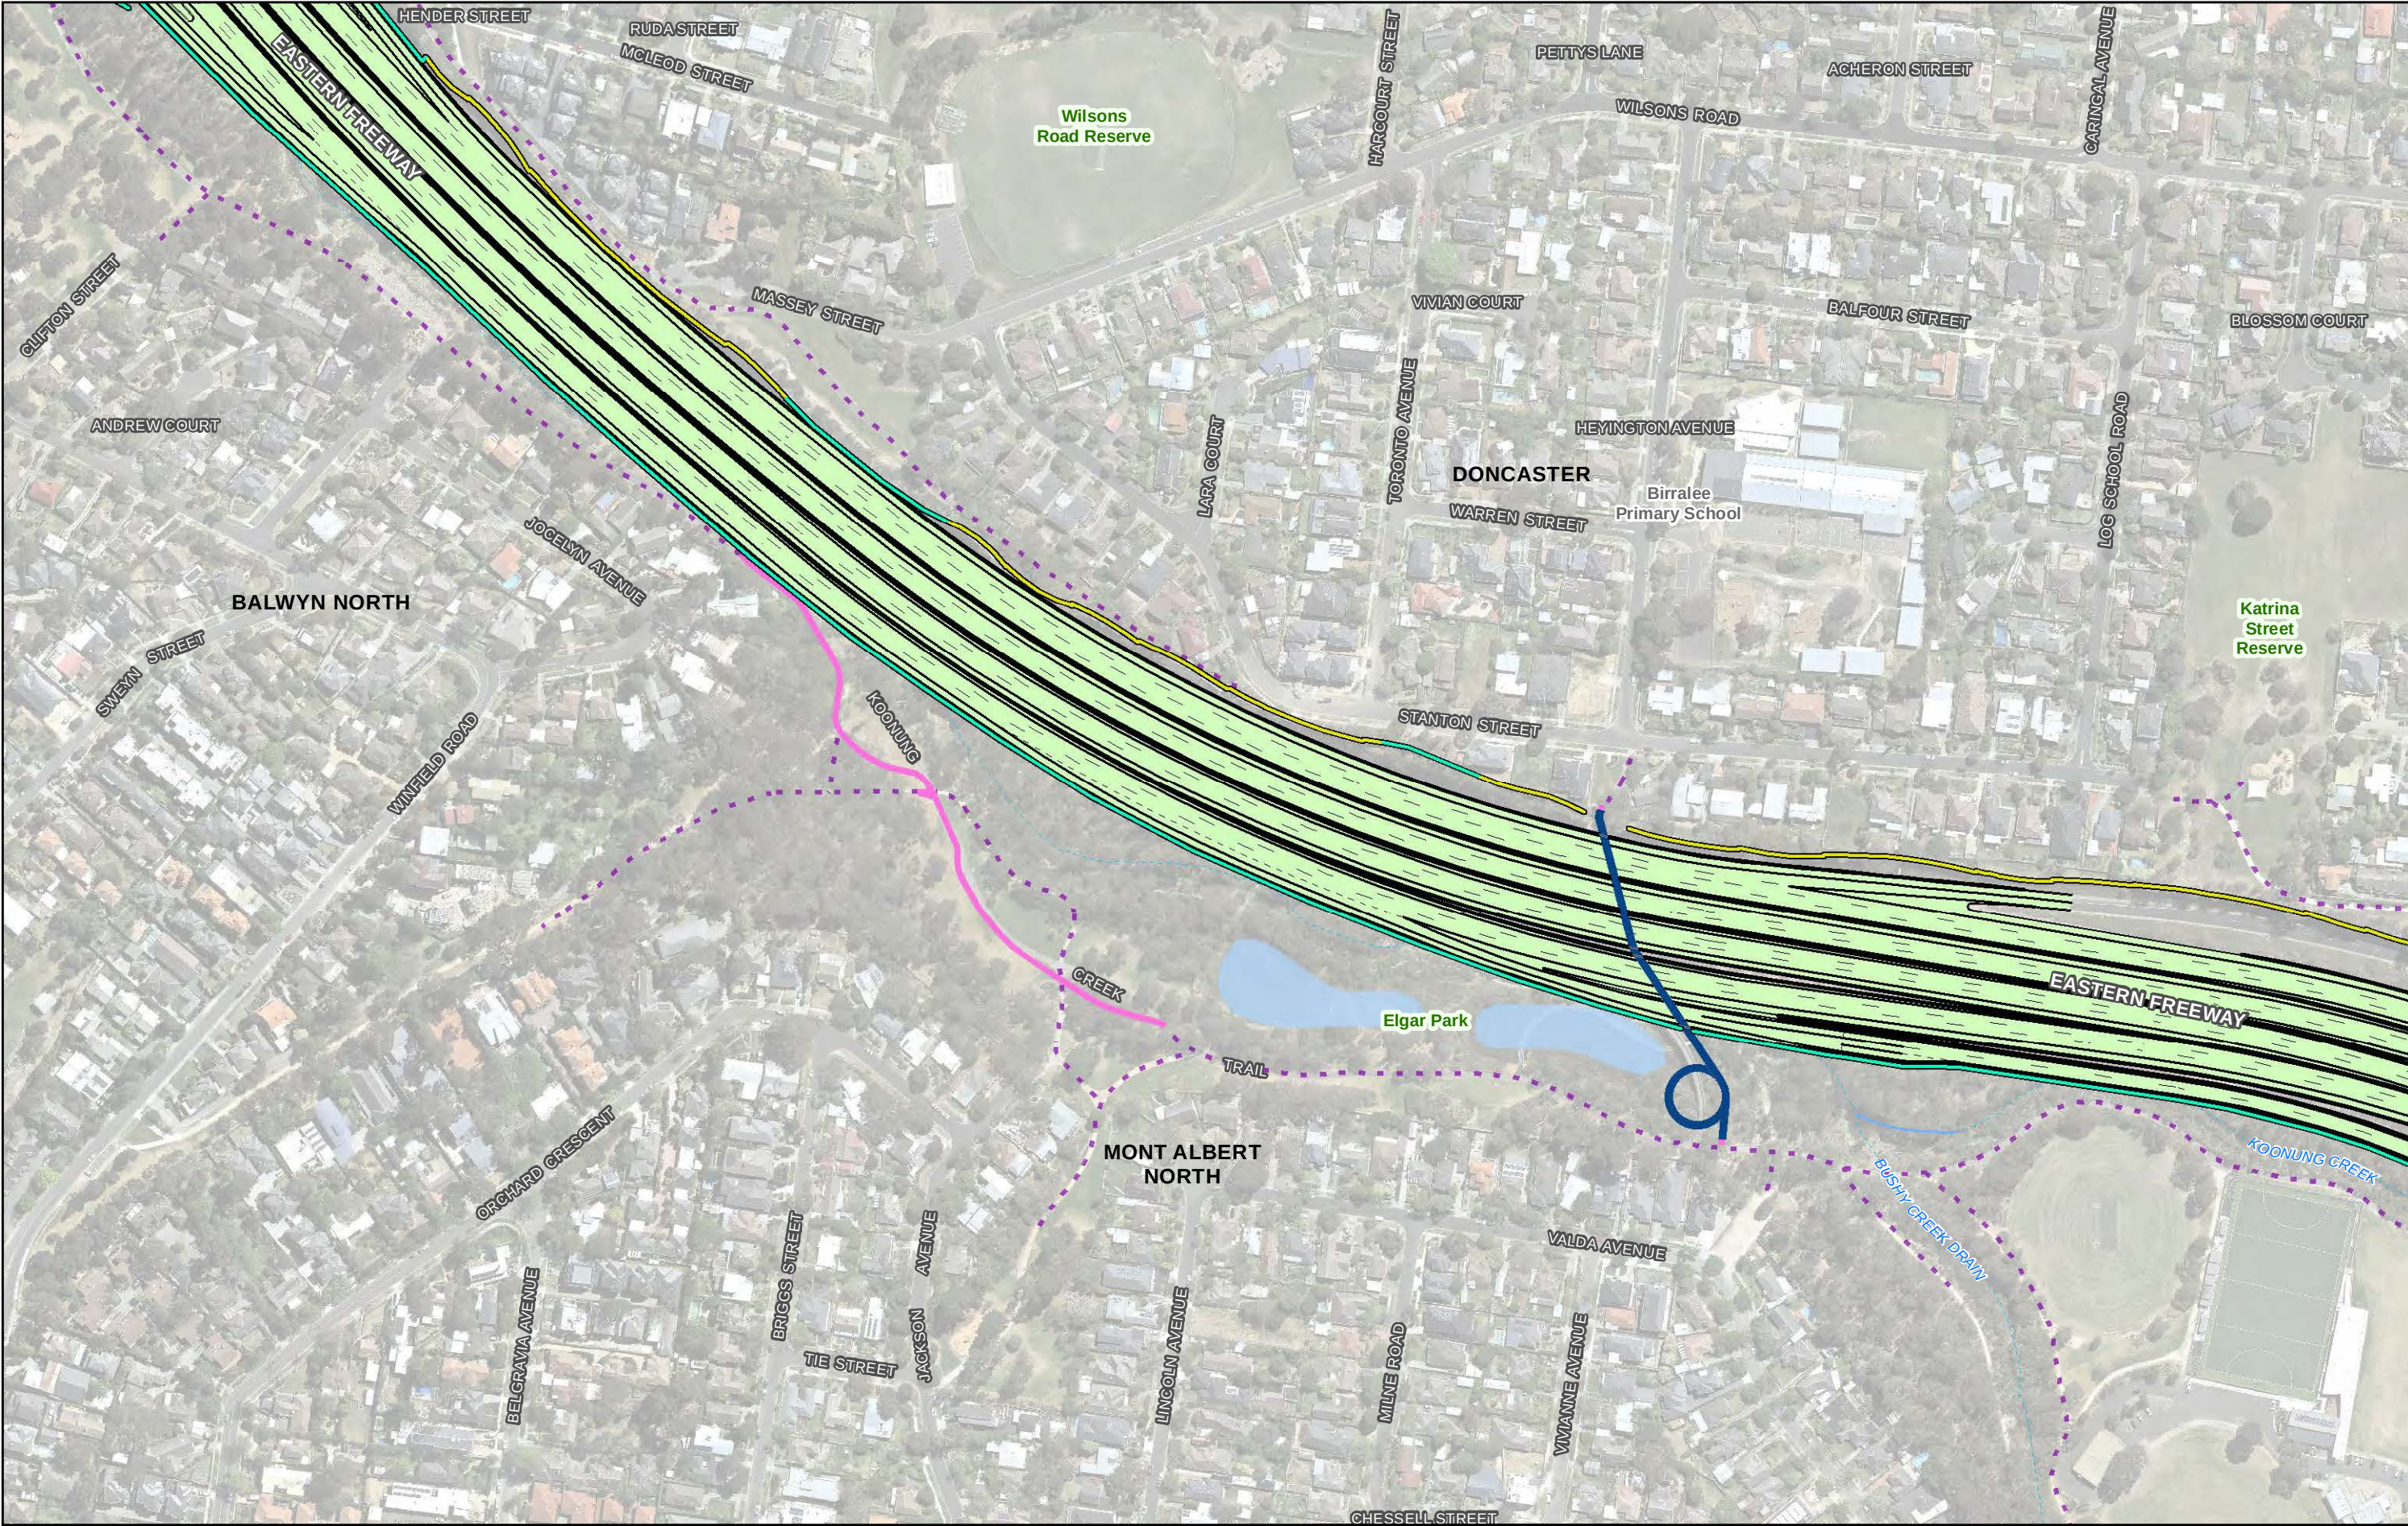

0 12.5 25 50 75 100

Metres

Map Projection: Transverse Mercator
Horizontal Datum: GDA 1994
Grid: GDA 1994 MGA Zone 55

N

— Proposed road alignment

— Proposed noise wall

— Existing noise wall

— Proposed shared use path overpass

— Proposed shared use path

— Existing shared use path

Proposed surface road

Broadmeadows

Thomastown

Diamond Creek

Greensborough

Warrandyte

Essendon

Heidelberg

Doncaster

Kew

Ringwood

CHESSELL STREET

NORTH EAST LINK PROJECT

North East Link Project





Horizontal plan: operation


Reference Design

Sheet 36 of 42

Date: 05 Mar 2019

Data source: CIP Imagery - DELWP - 2018 | Rail, Rail Station, watercourse, POI, Roads - Vicmap - 2018
| Project Boundary, NEL Design, Compounds - GHD/AECOM - 2018

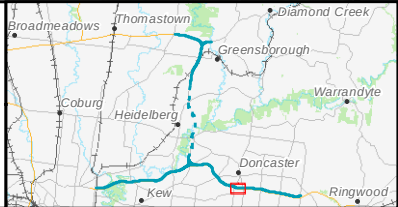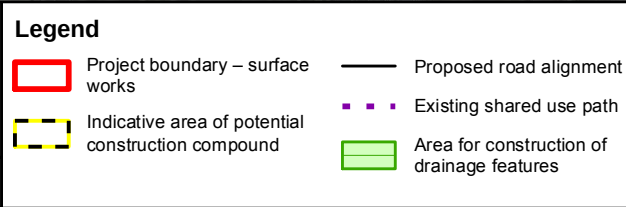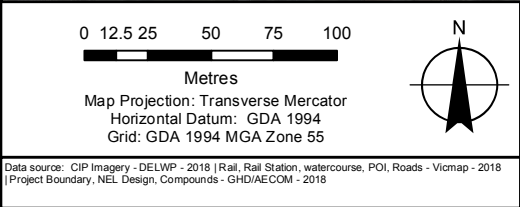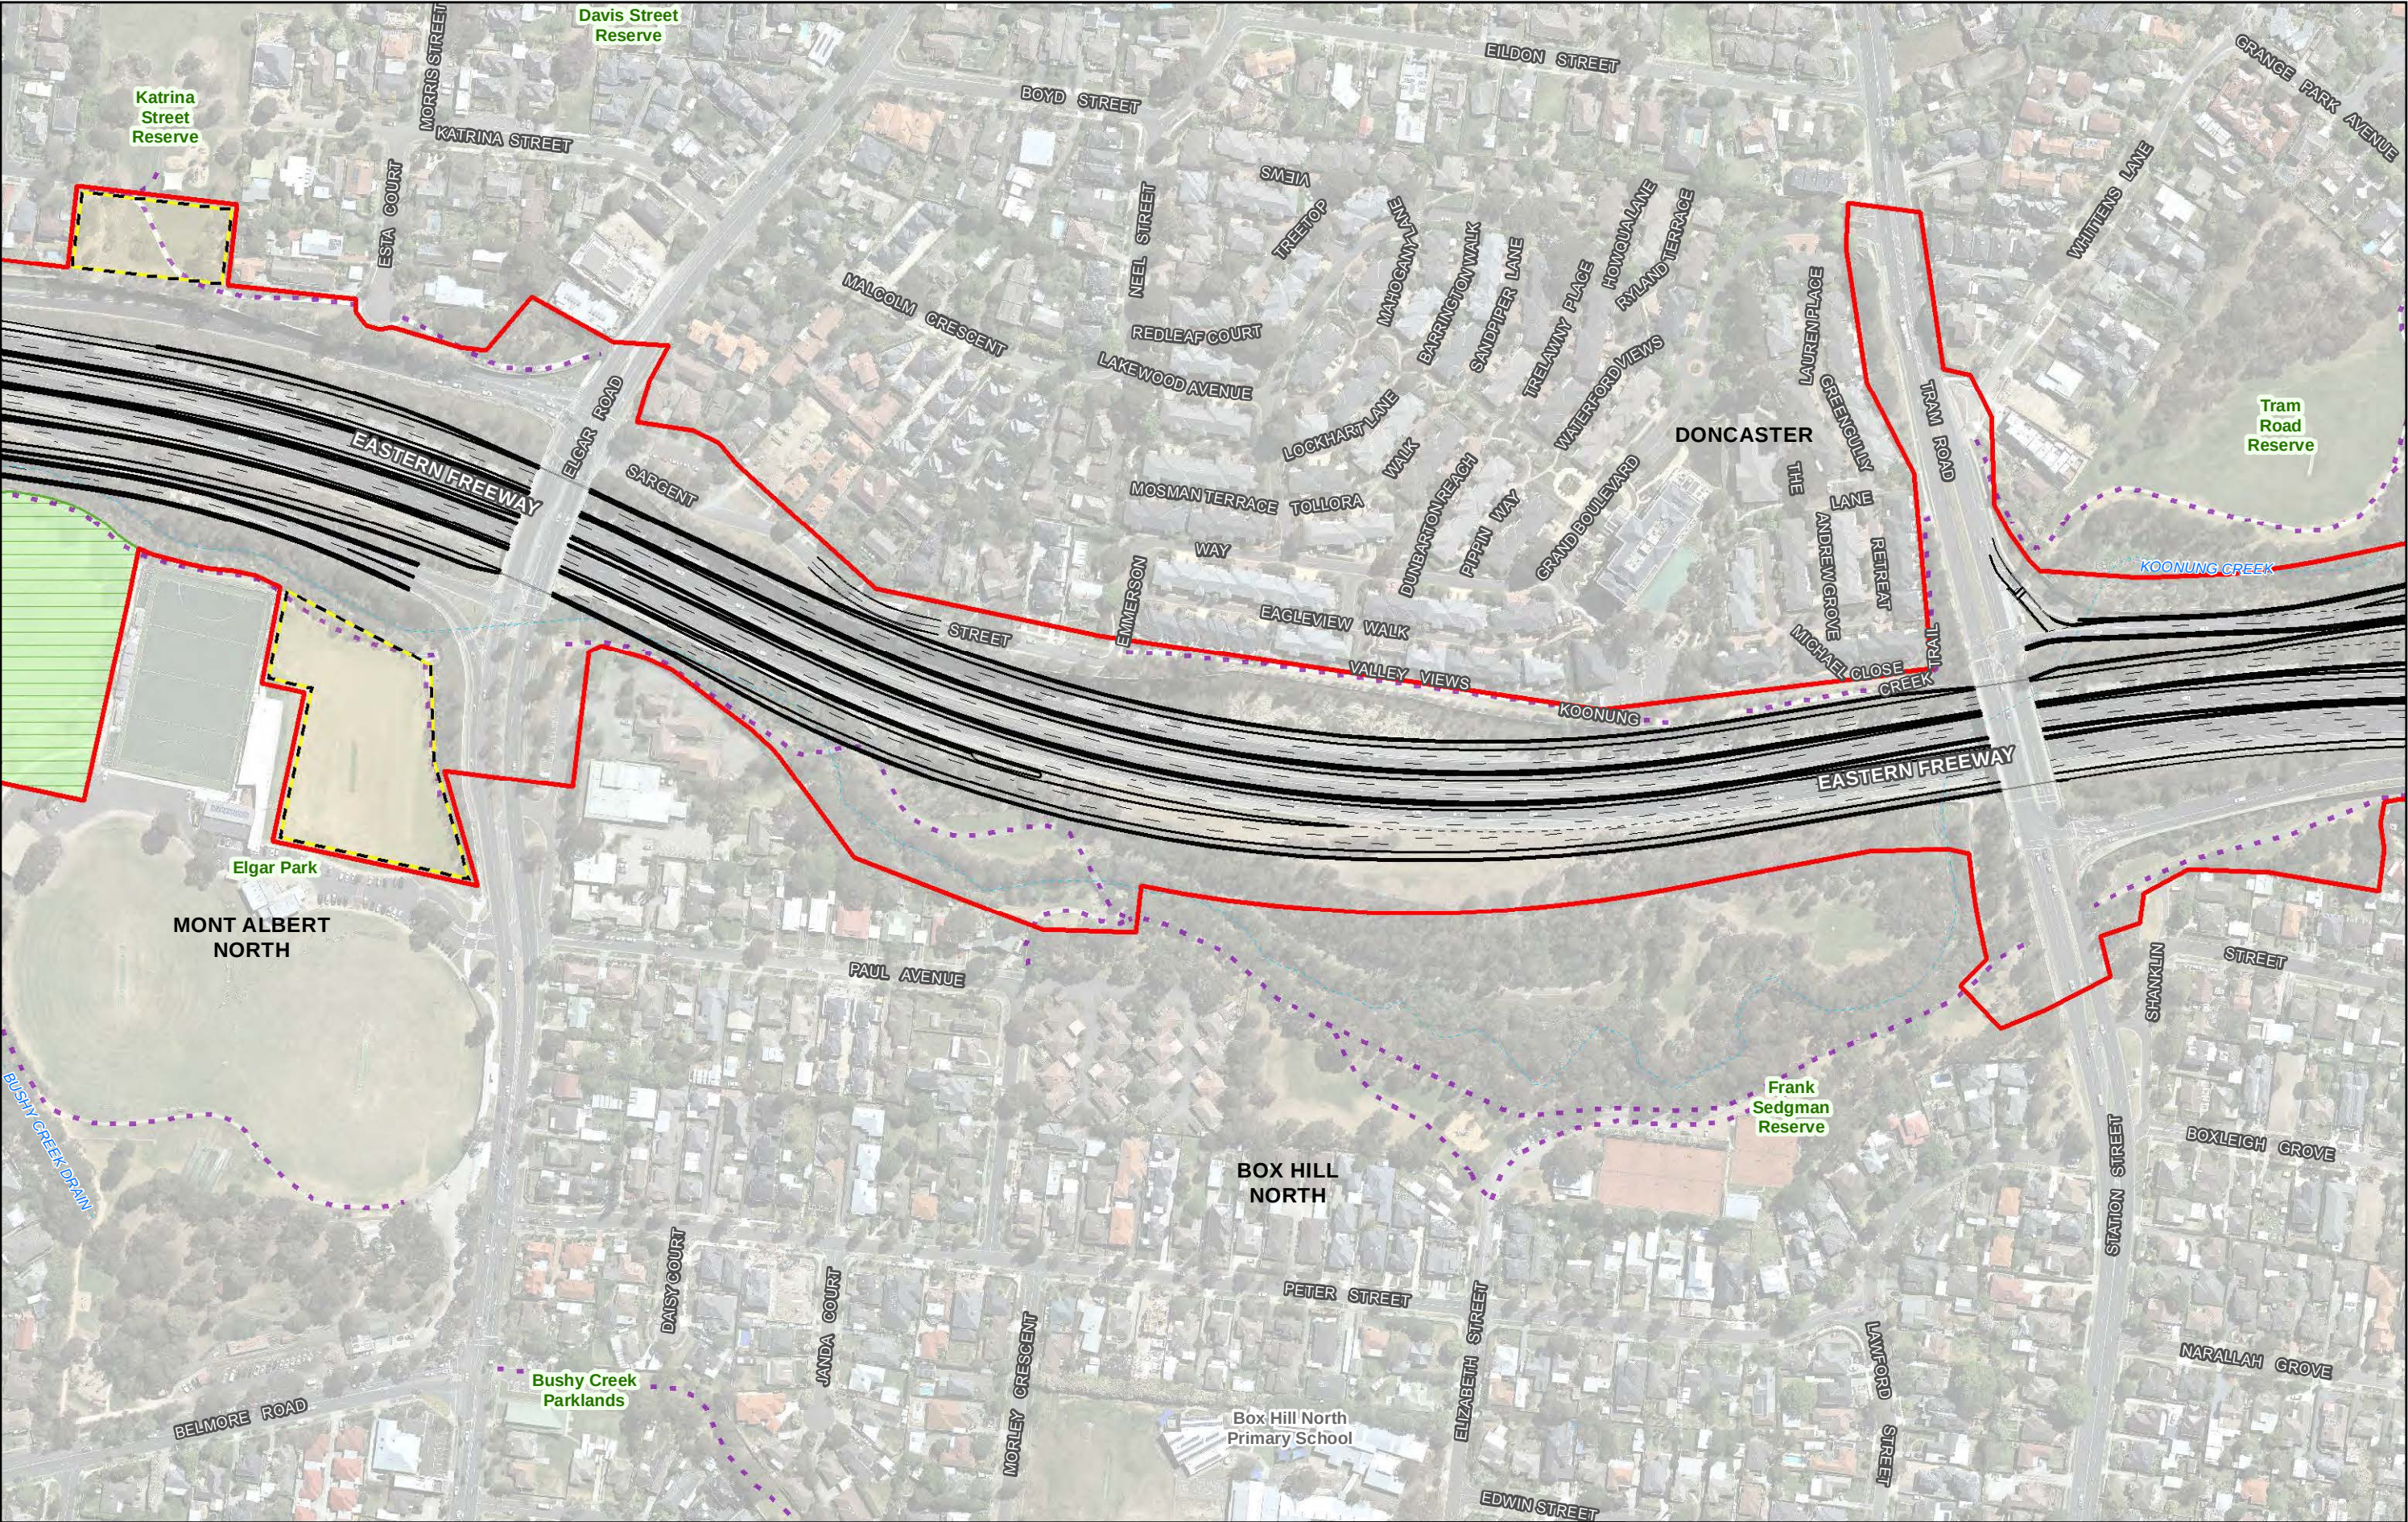

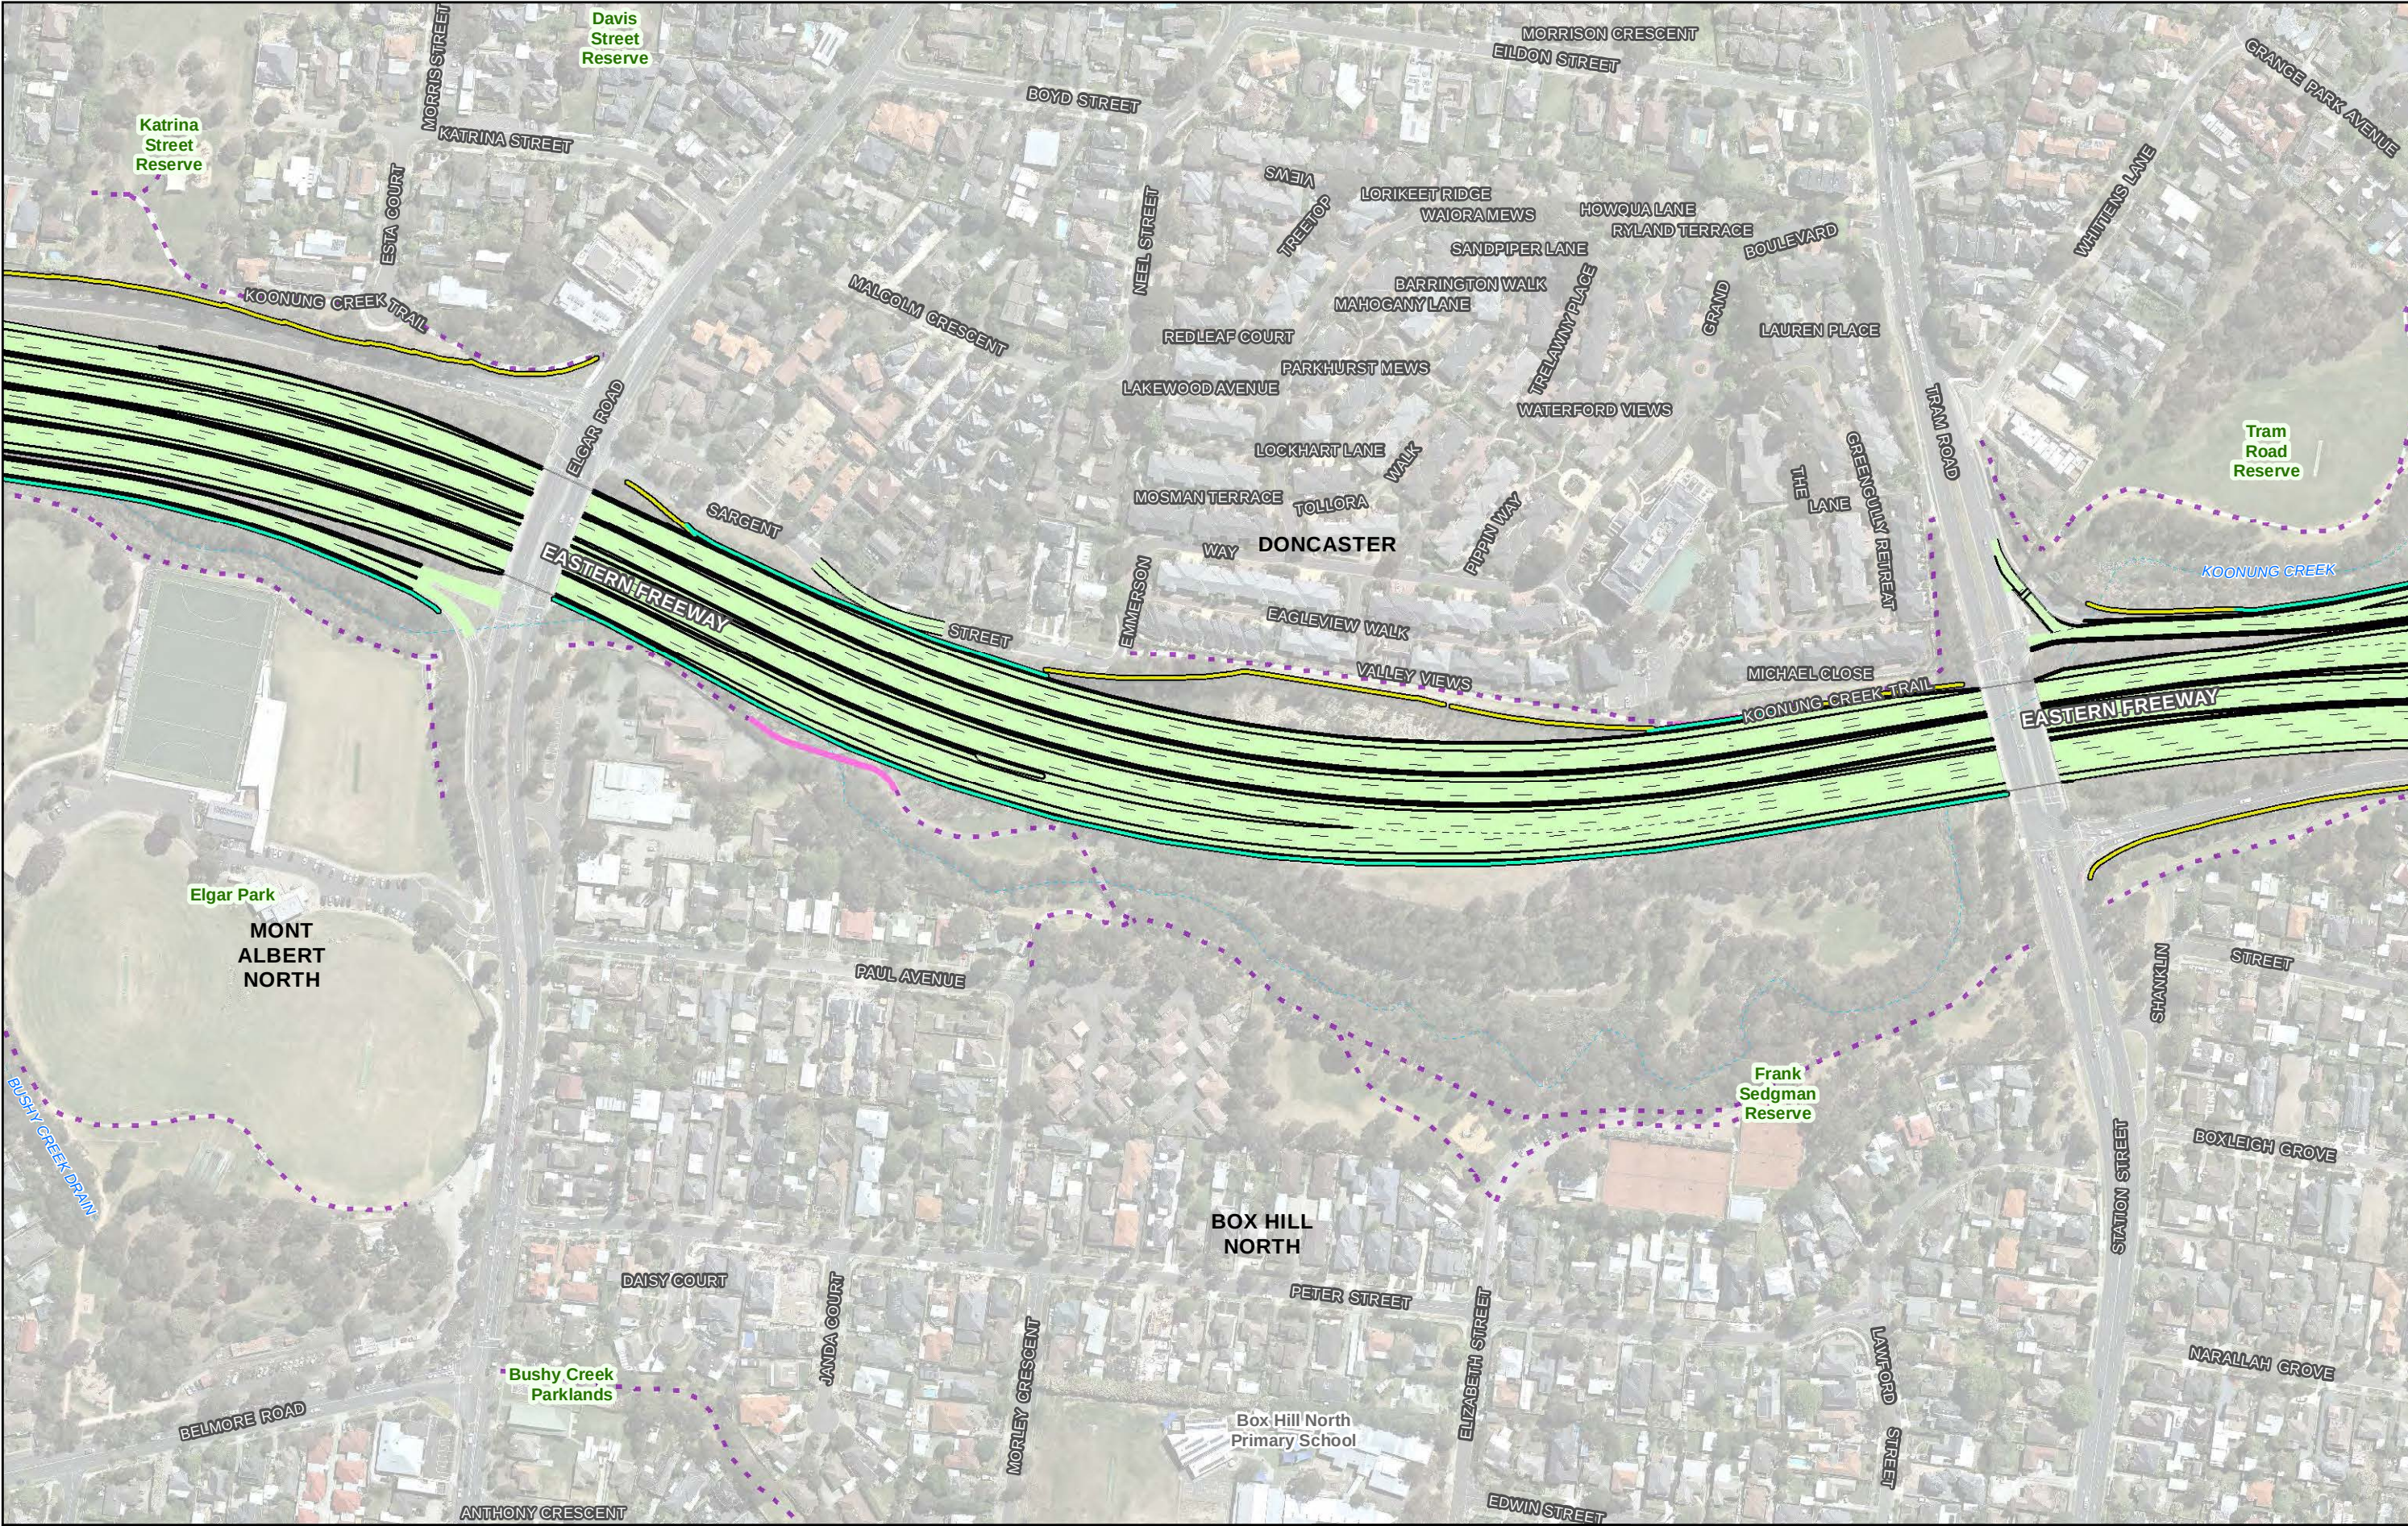

0 12.5 25 50 75 100

Metres

Map Projection: Transverse Mercator
Horizontal Datum: GDA 1994
Grid: GDA 1994 MGA Zone 55

N

— Proposed road alignment

— Proposed noise wall

— Existing noise wall

— Proposed shared use path

— Existing shared use path

— Proposed surface road

North East Link Project


Horizontal plan: operation

Reference Design

Sheet 37 of 42

Date: 05 Mar 2019

Data source: CIP Imagery - DELWP - 2018 | Rail, Rail Station, watercourse, POI, Roads - Vicmap - 2018
| Project Boundary, NEL Design, Compounds - GHD/AECOM - 2018

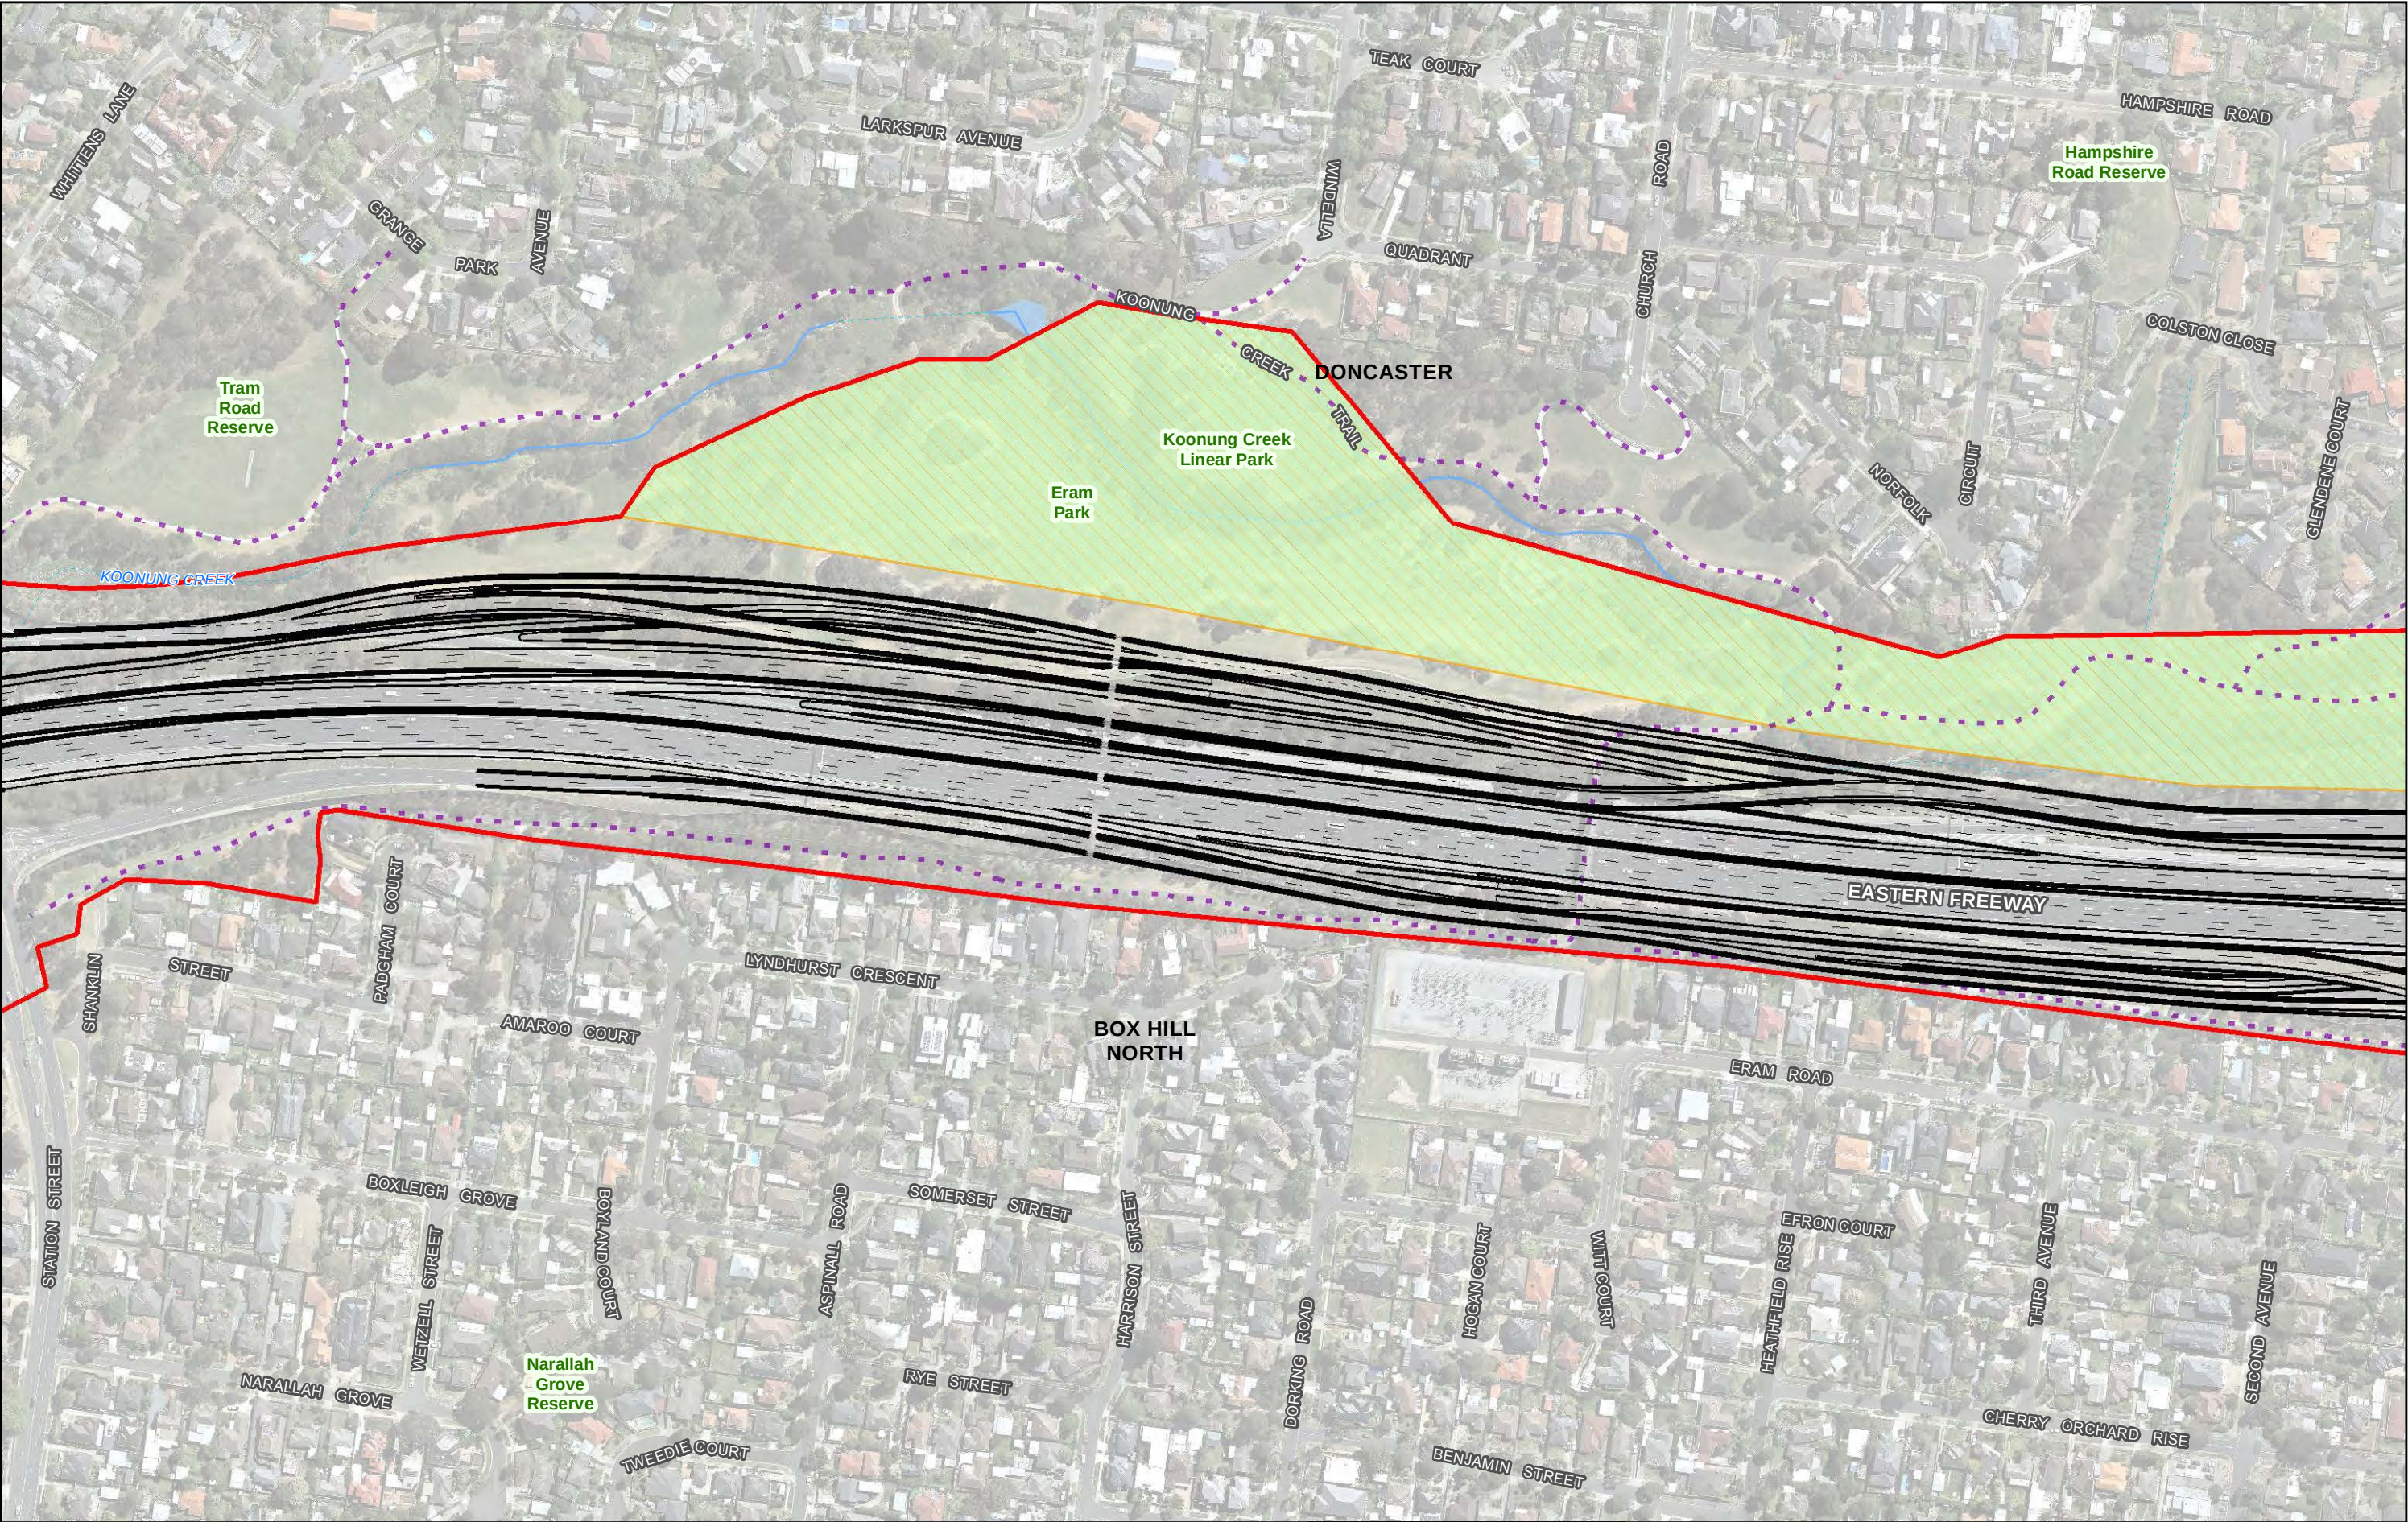

012.5255075100

Metres

Map Projection: Transverse Mercator

Horizontal Datum: GDA 1994

Grid: GDA 1994 MGA Zone 55

N

Data source: CIP Imagery - DELWP - 2018 | Rail, Rail Station, watercourse, POI, Roads - Vicmap - 2018

Project Boundary, NEL Design, Compounds - GHDAE.COM - 2018

Legend

Project boundary – surface works

Proposed road alignment

Existing shared use path


Area for construction of paths and drainage features

North East Link Project

Horizontal plan: construction Reference Design

Sheet 38 of 42

Date: 05 Mar 2019

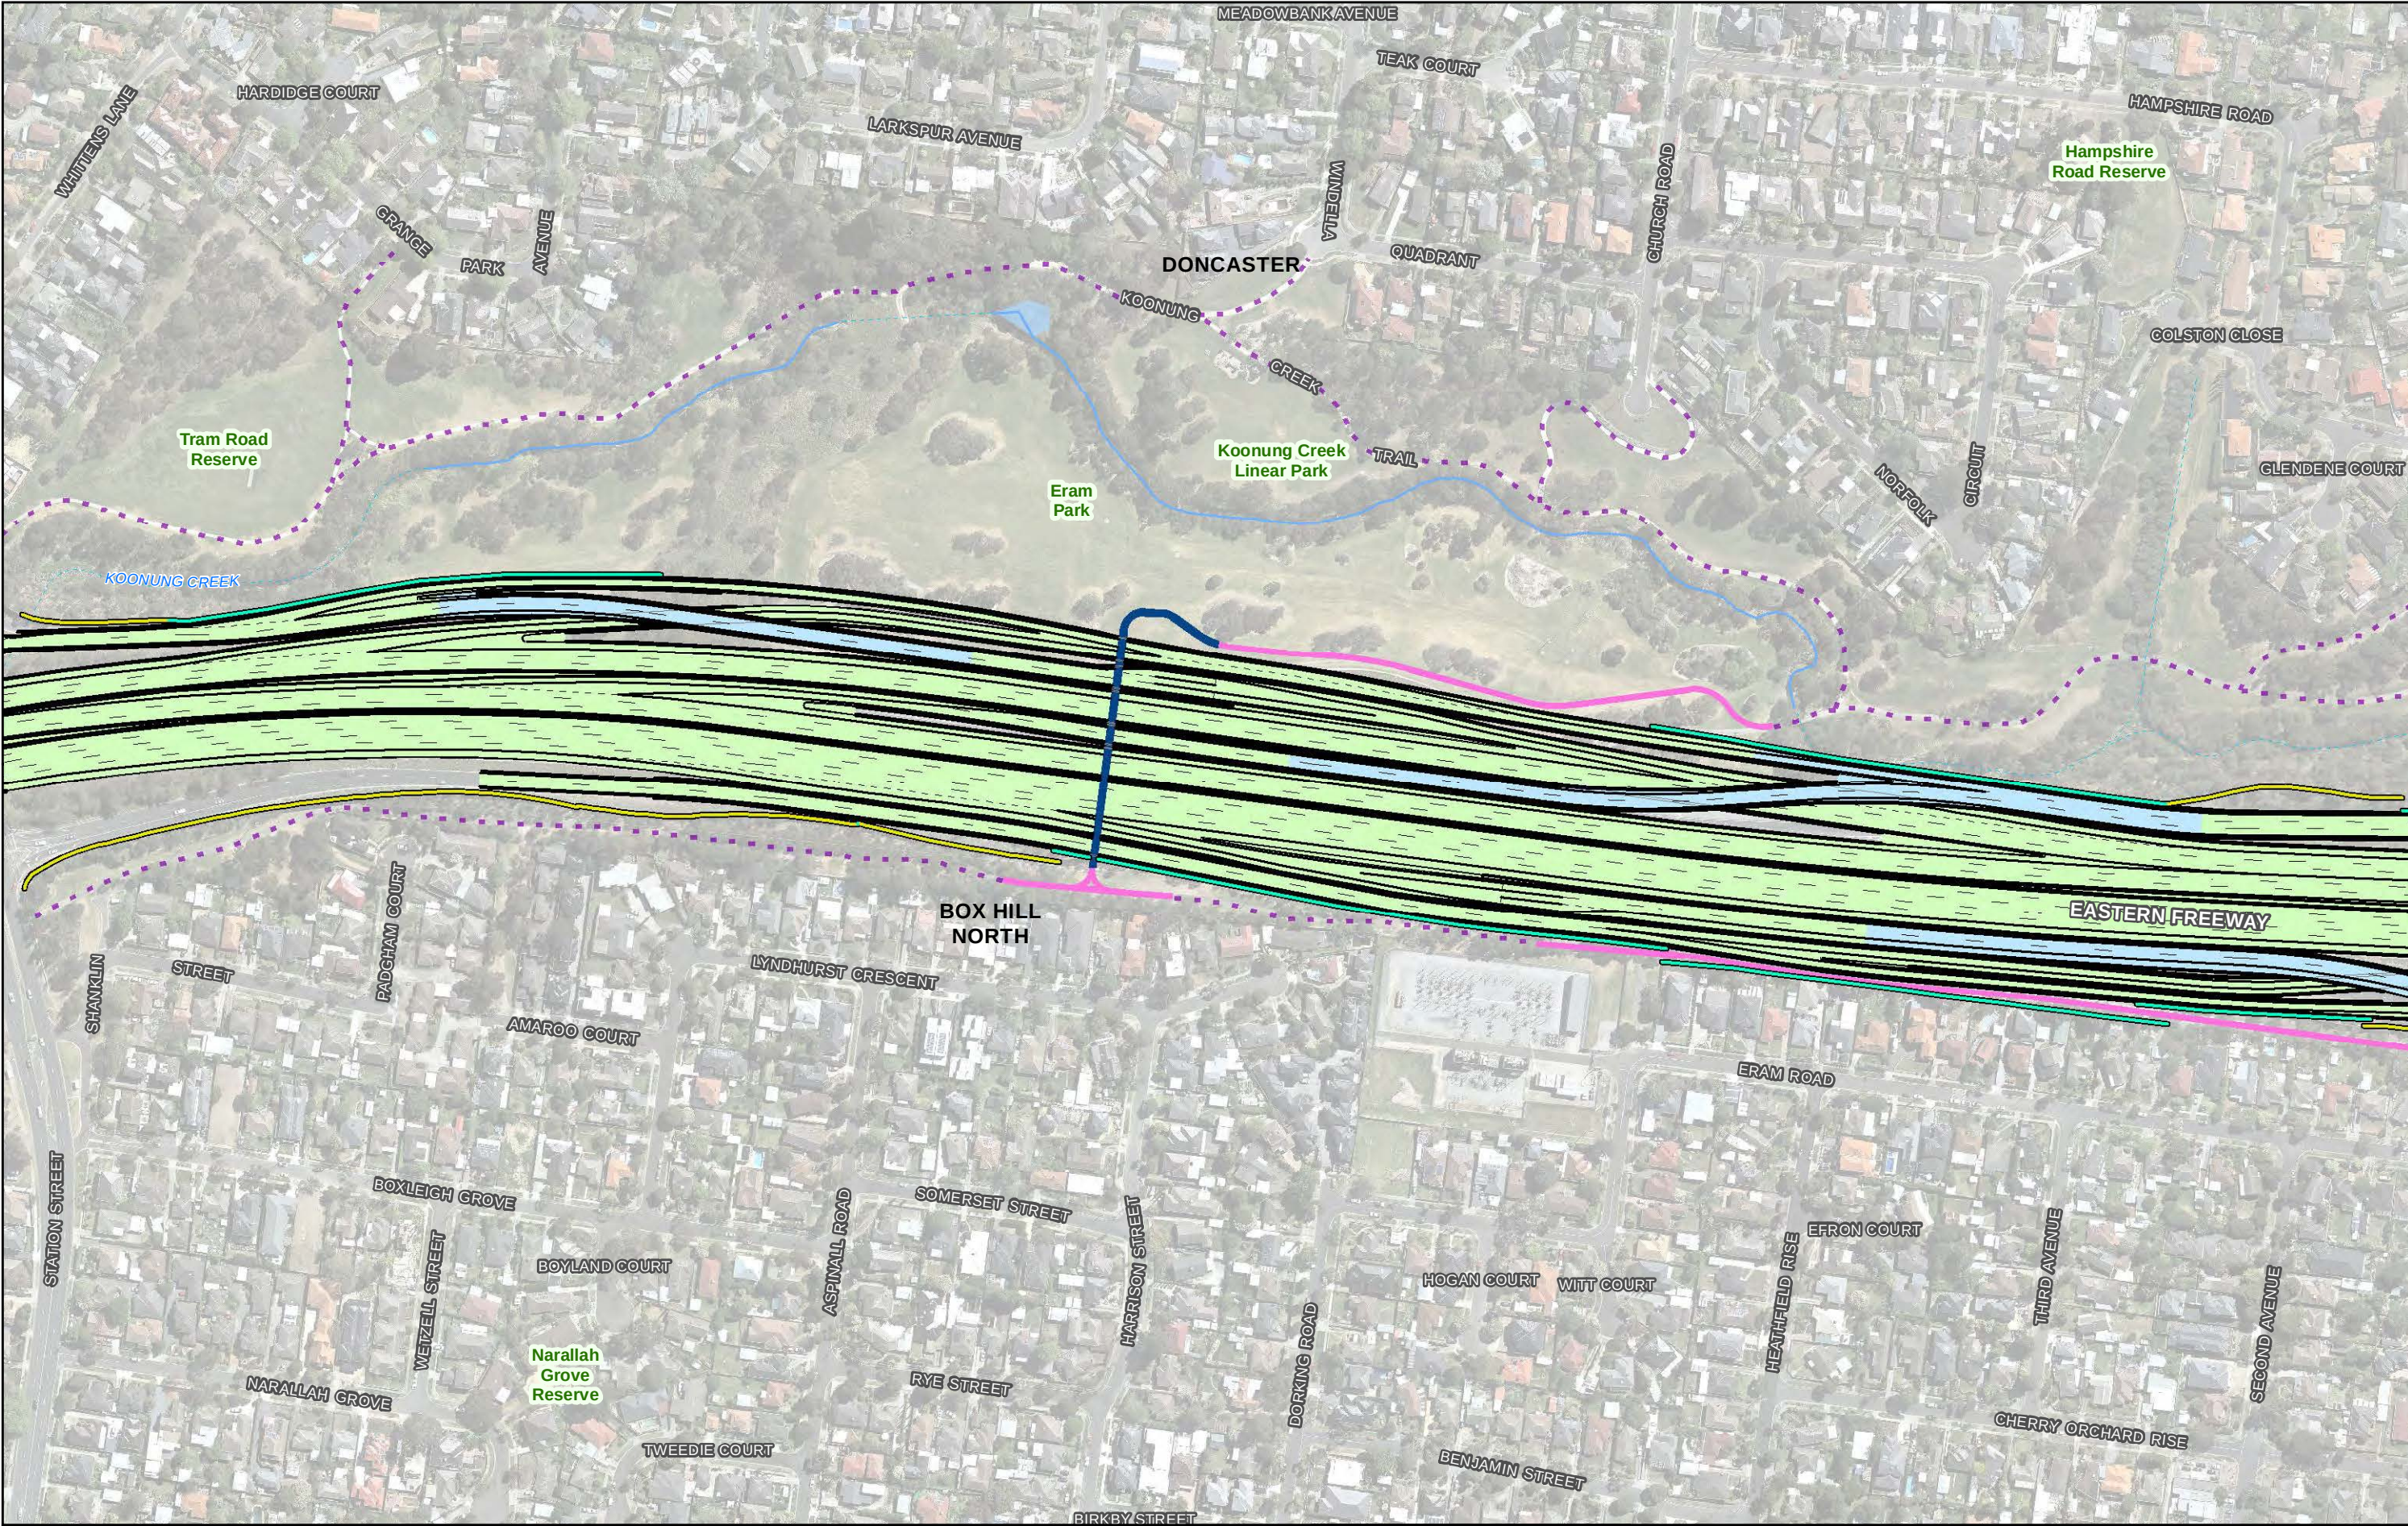

0 12.5 25 50 75 100

Metres

Map Projection: Transverse Mercator
Horizontal Datum: GDA 1994
Grid: GDA 1994 MGA Zone 55

N

Proposed road alignment

Proposed noise wall

Existing noise wall

Proposed shared use path overpass

Proposed shared use path

Existing shared use path

Proposed elevated ramp or structure

Proposed surface road

Broadmeadows

Thomastown

Diamond Creek

Greensborough

Warrandyte

Essendon

Heidelberg

Coburg

Doncaster

Kew

Ringwood

NORTH EAST LINK PROJECT

North East Link Project


Horizontal plan: operation

Reference Design

Sheet 38 of 42

Date: 05 Mar 2019

Data source: CIP Imagery - DELWP - 2018 | Rail, Rail Station, watercourse, POI, Roads - Vicmap - 2018
| Project Boundary, NEL Design, Compounds - GHD/AECOM - 2018

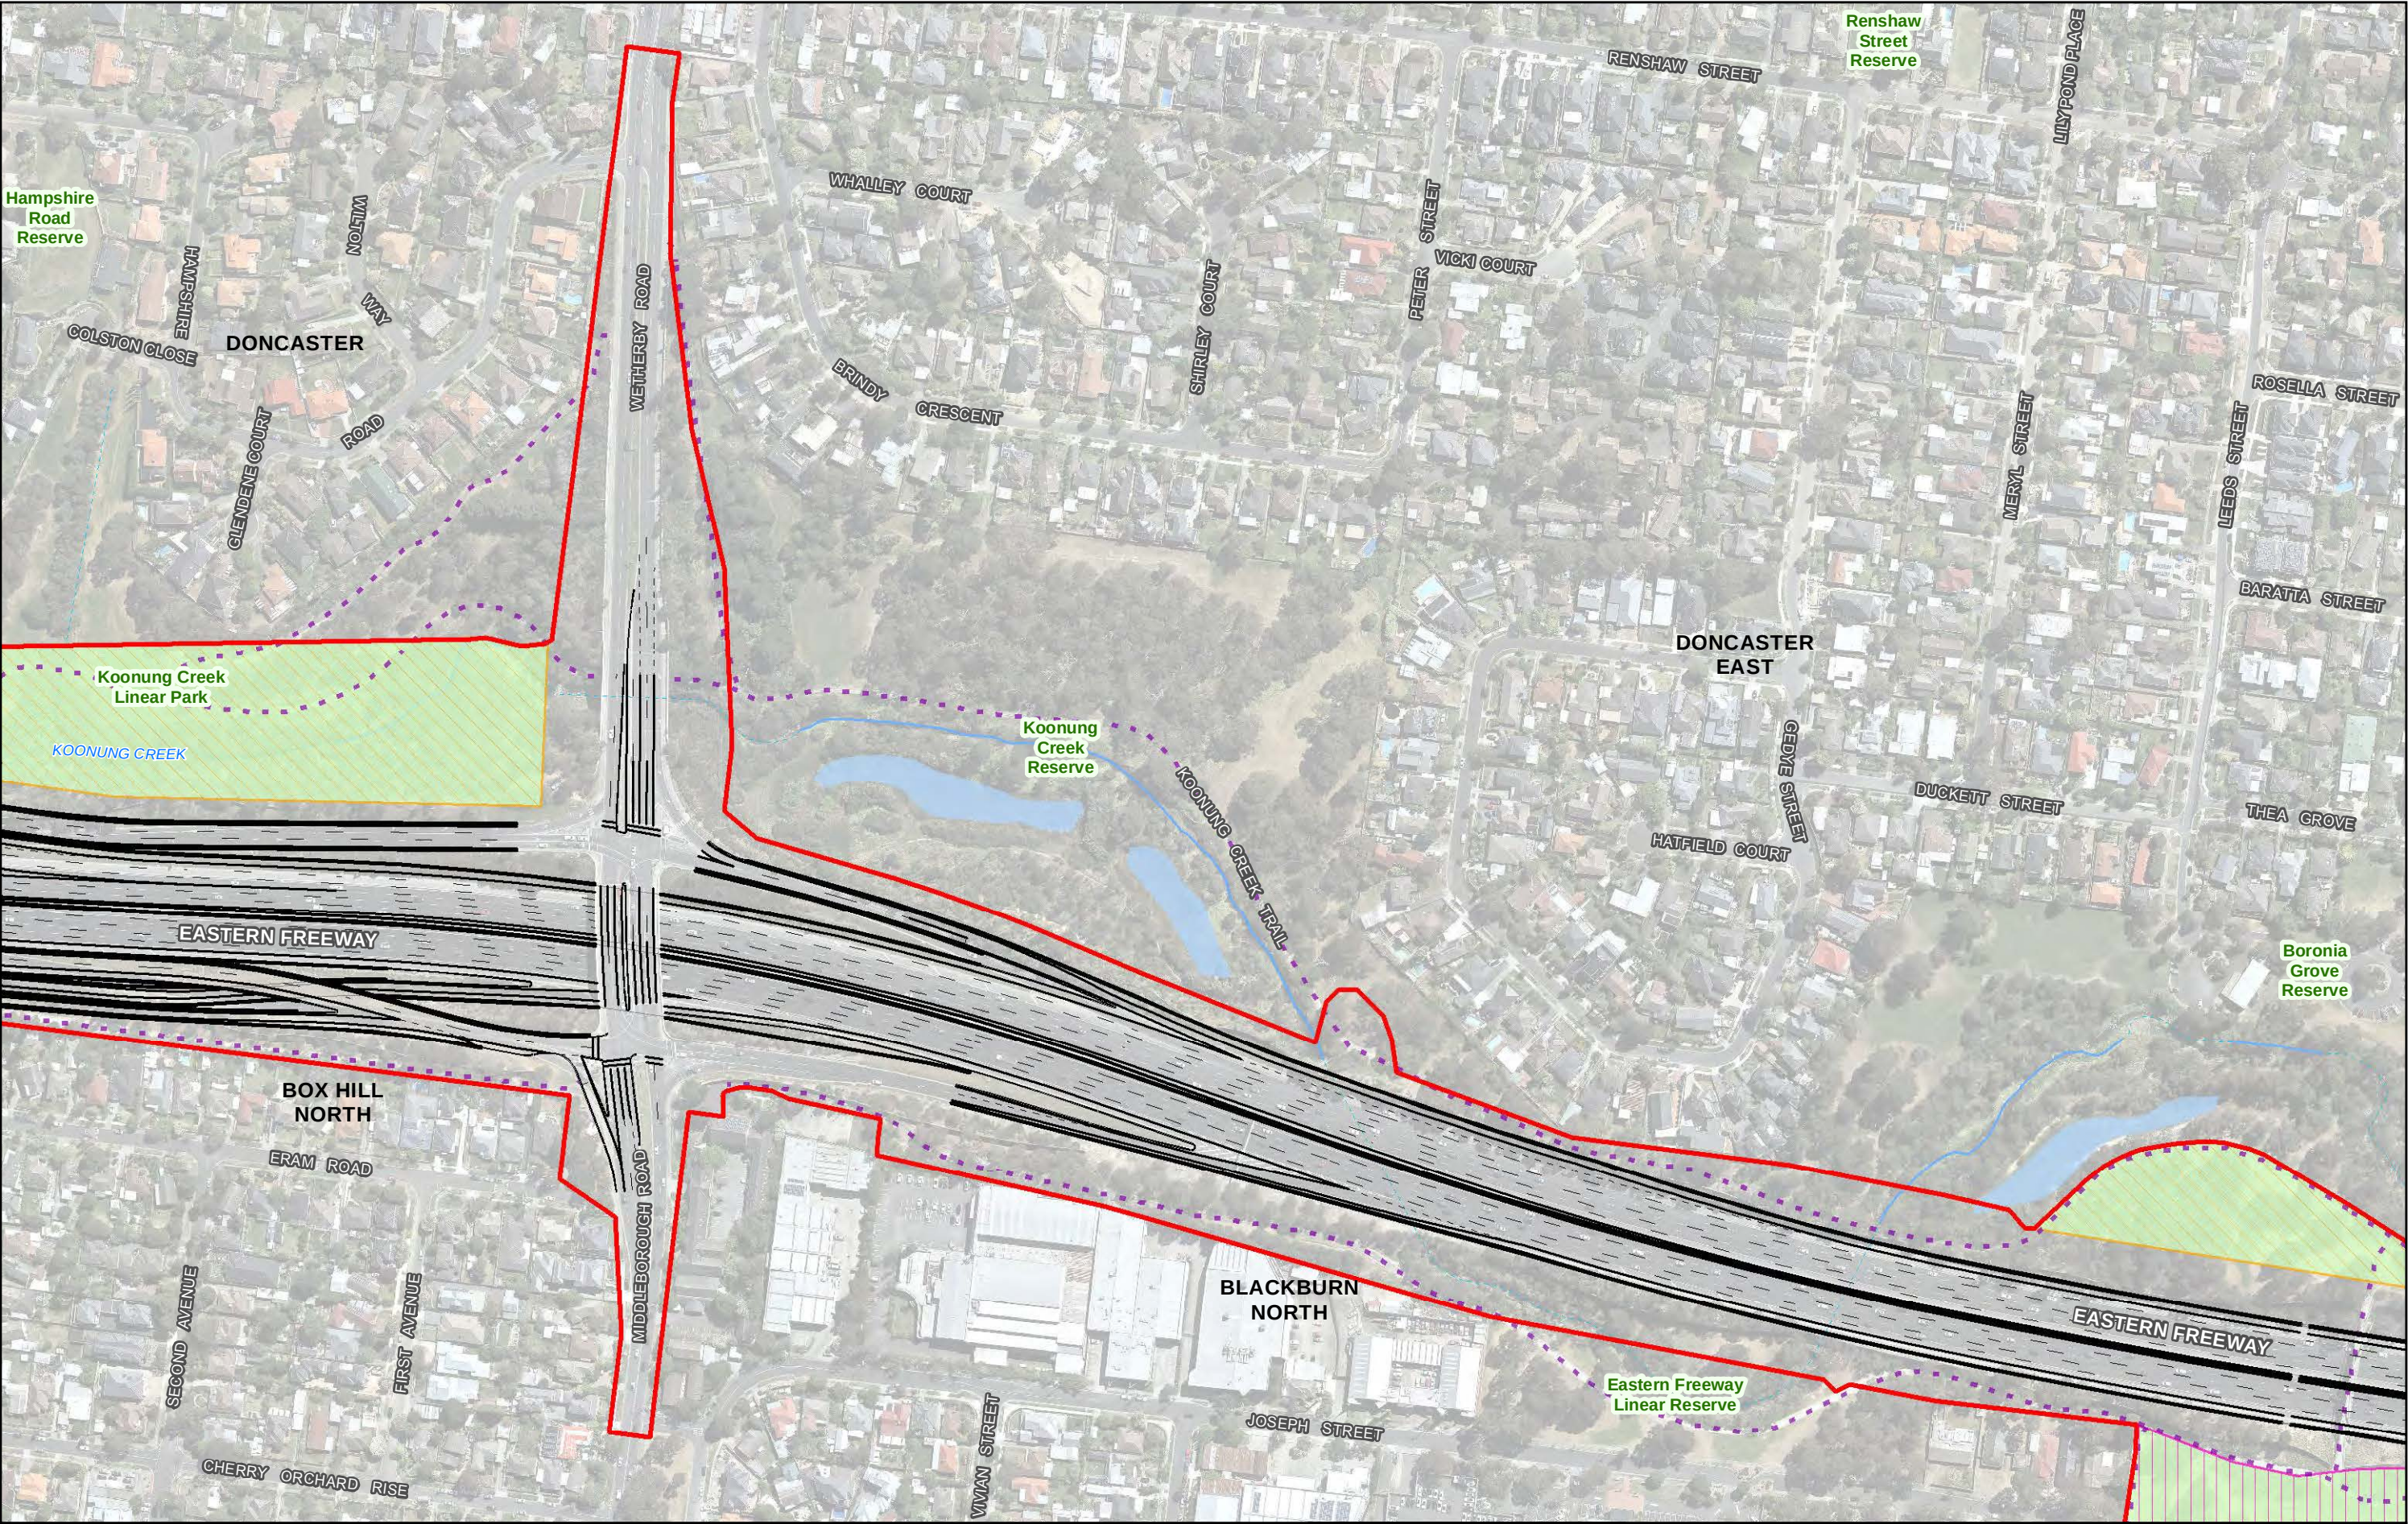

012.5255075100

Metres

Map Projection: Transverse Mercator

Horizontal Datum: GDA 1994

Grid: GDA 1994 MGA Zone 55

N

North arrow pointing up

Data source: CIP Imagery - DELWP - 2018 | Rail, Rail Station, watercourse, POI, Roads - Vicmap - 2018

Project Boundary, NEL Design, Compounds - GHDA/ECOM - 2018

Legend

Project boundary – surface works

Proposed road alignment

Existing shared use path

Area for construction of paths

Area for construction of paths and drainage features


North East Link Project

Horizontal plan: construction





Reference Design

Sheet 39 of 42

Date: 05 Mar 2019

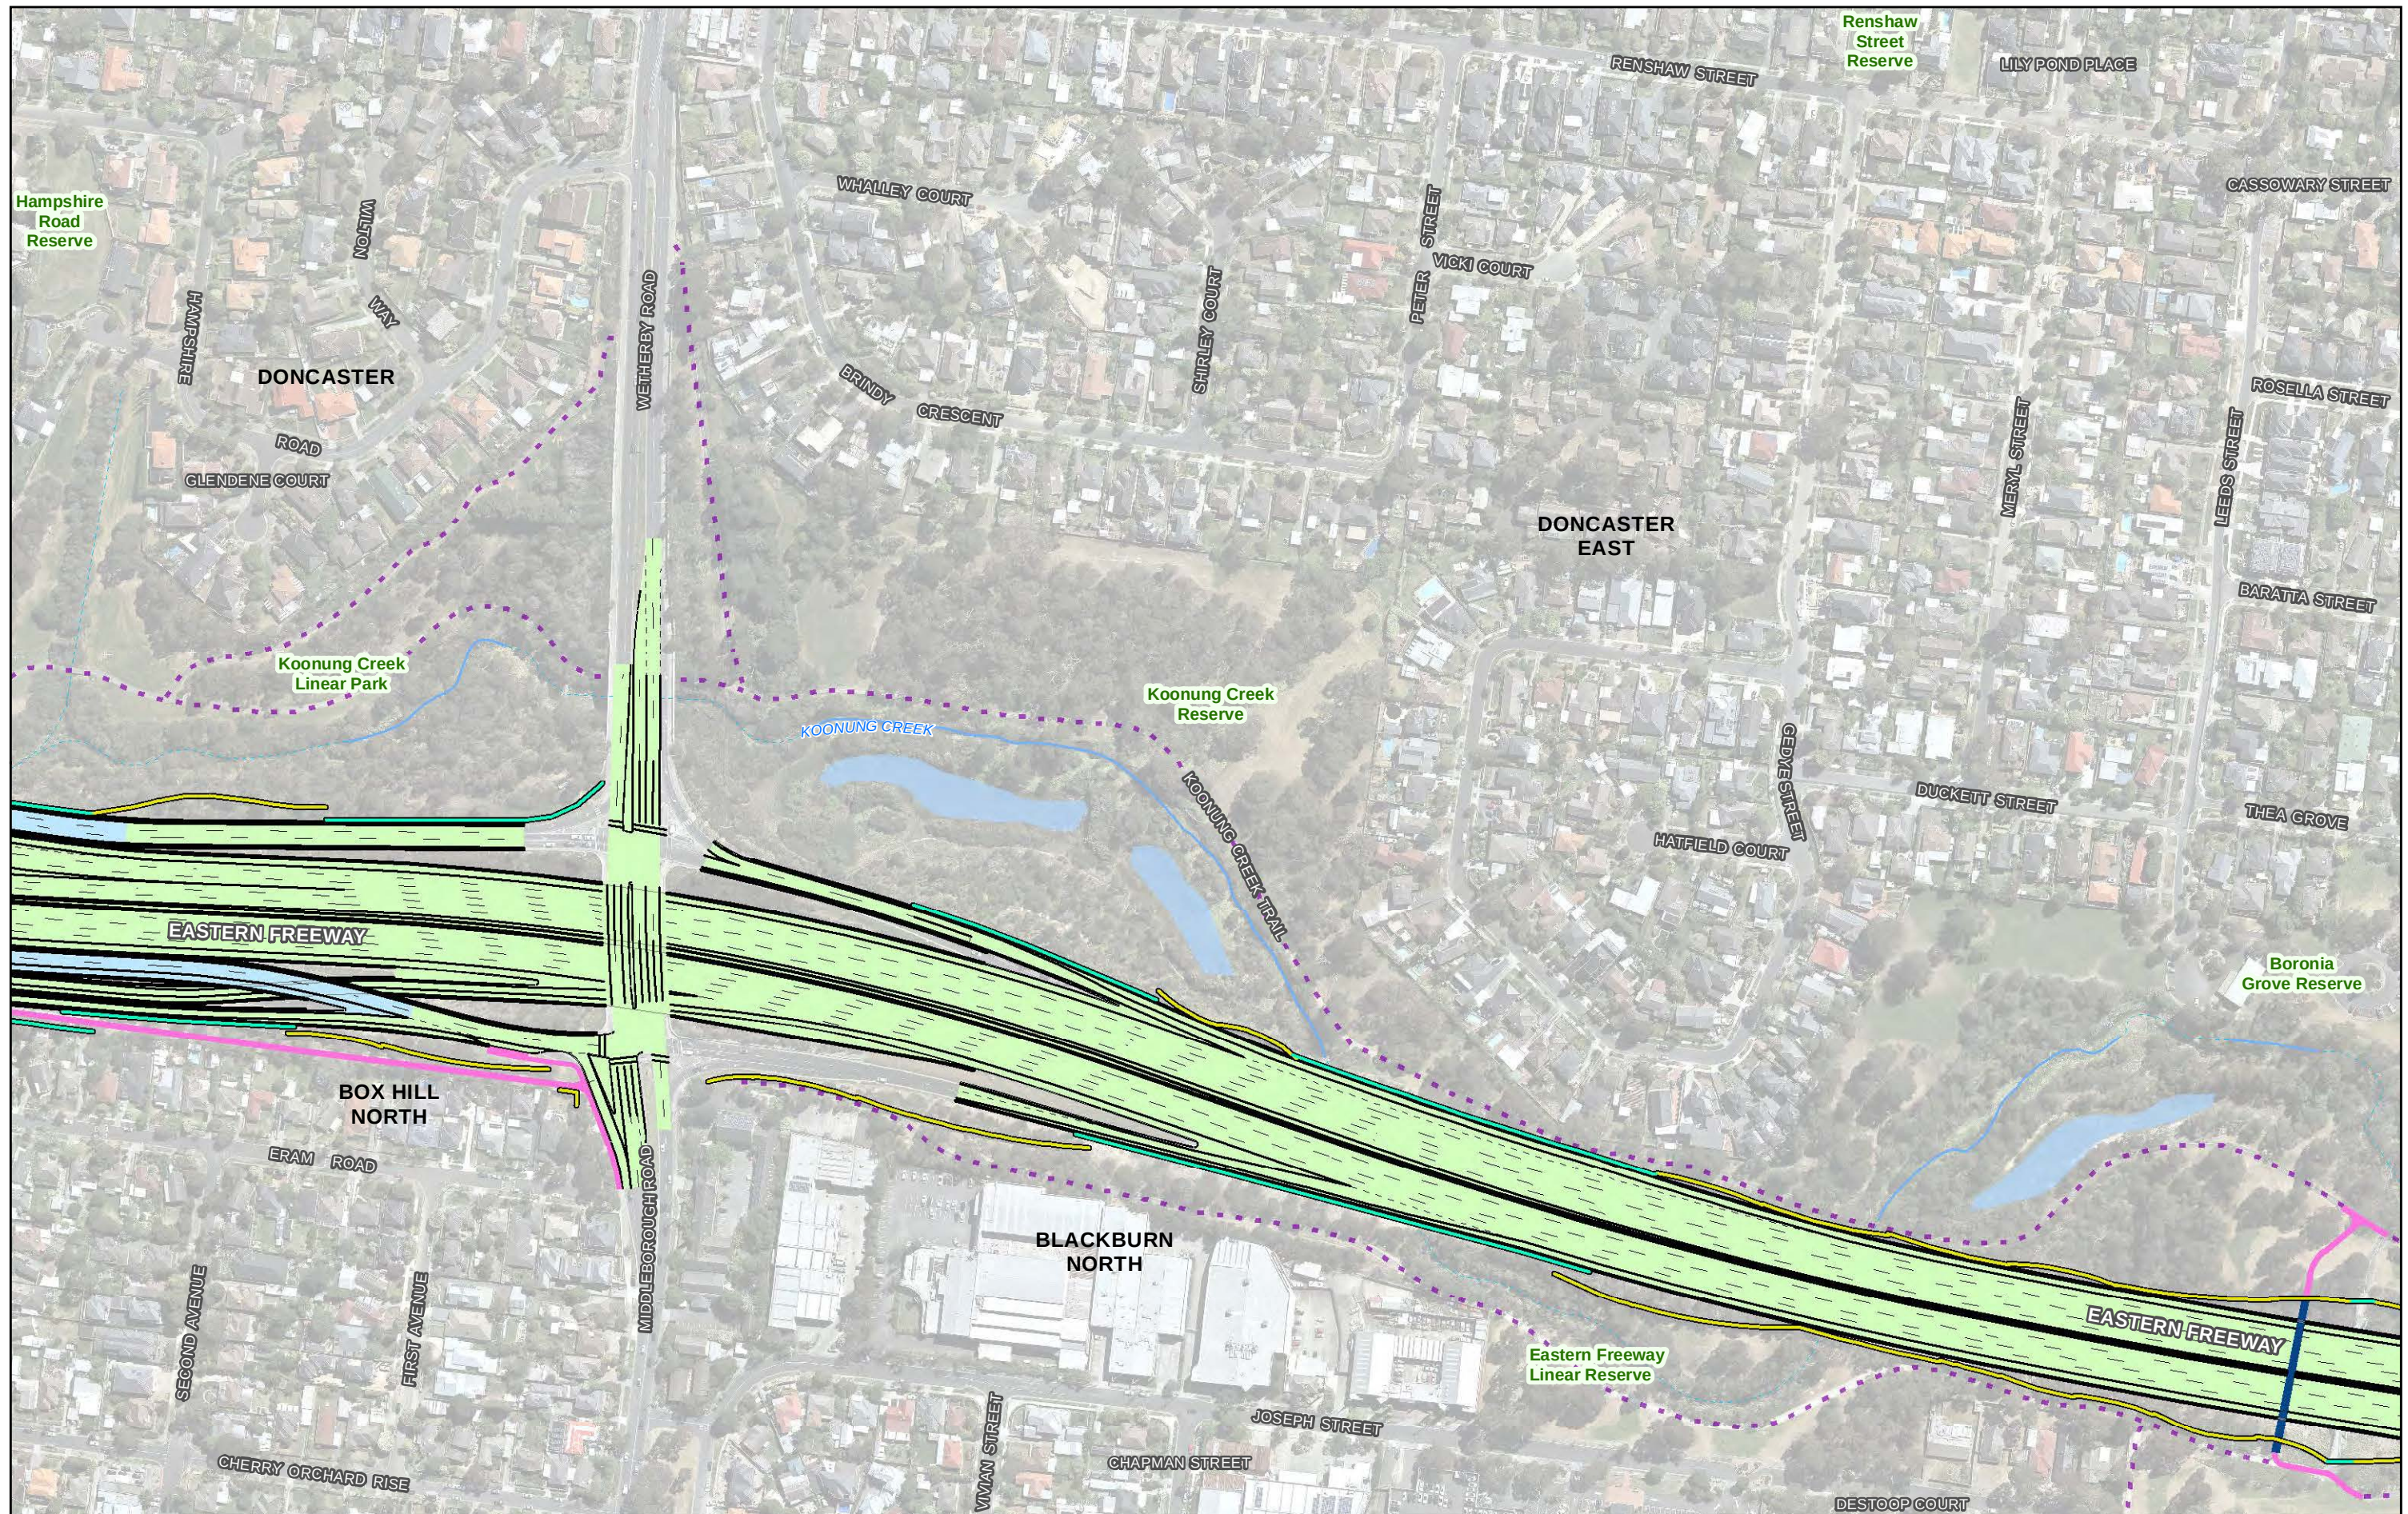


0 12.5 25 50 75 100 Metres Map Projection: Transverse Mercator Horizontal Datum: GDA 1994 Grid: GDA 1994 MGA Zone 55 Data source: CIP Imagery - DELWP - 2018 Rail, Rail Station, watercourse, POI, Roads - Vicmap - 2018 Project Boundary, NEL Design, Compounds - GHD/AECOM - 2018	Legend <table border="0"><tr><td>— Proposed road alignment</td><td>— Proposed shared use path</td><td>— Proposed elevated ramp or structure</td></tr><tr><td>— Proposed noise wall</td><td>— Proposed shared use path</td><td>— Proposed surface road</td></tr><tr><td>— Existing noise wall</td><td>— Existing shared use path</td><td></td></tr></table>	— Proposed road alignment	— Proposed shared use path	— Proposed elevated ramp or structure	— Proposed noise wall	— Proposed shared use path	— Proposed surface road	— Existing noise wall	— Existing shared use path				North East Link Project Horizontal plan: operation Reference Design <table border="1"><tr><td>Sheet 39 of 42</td><td>Date: 05 Mar 2019</td></tr></table>	Sheet 39 of 42	Date: 05 Mar 2019
— Proposed road alignment	— Proposed shared use path	— Proposed elevated ramp or structure													
— Proposed noise wall	— Proposed shared use path	— Proposed surface road													
— Existing noise wall	— Existing shared use path														
Sheet 39 of 42	Date: 05 Mar 2019														

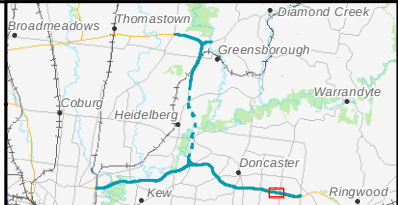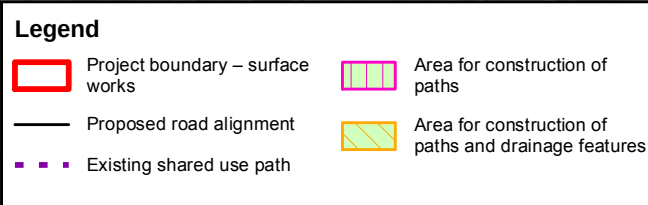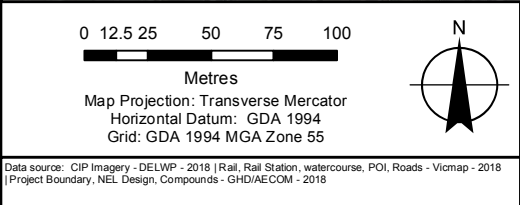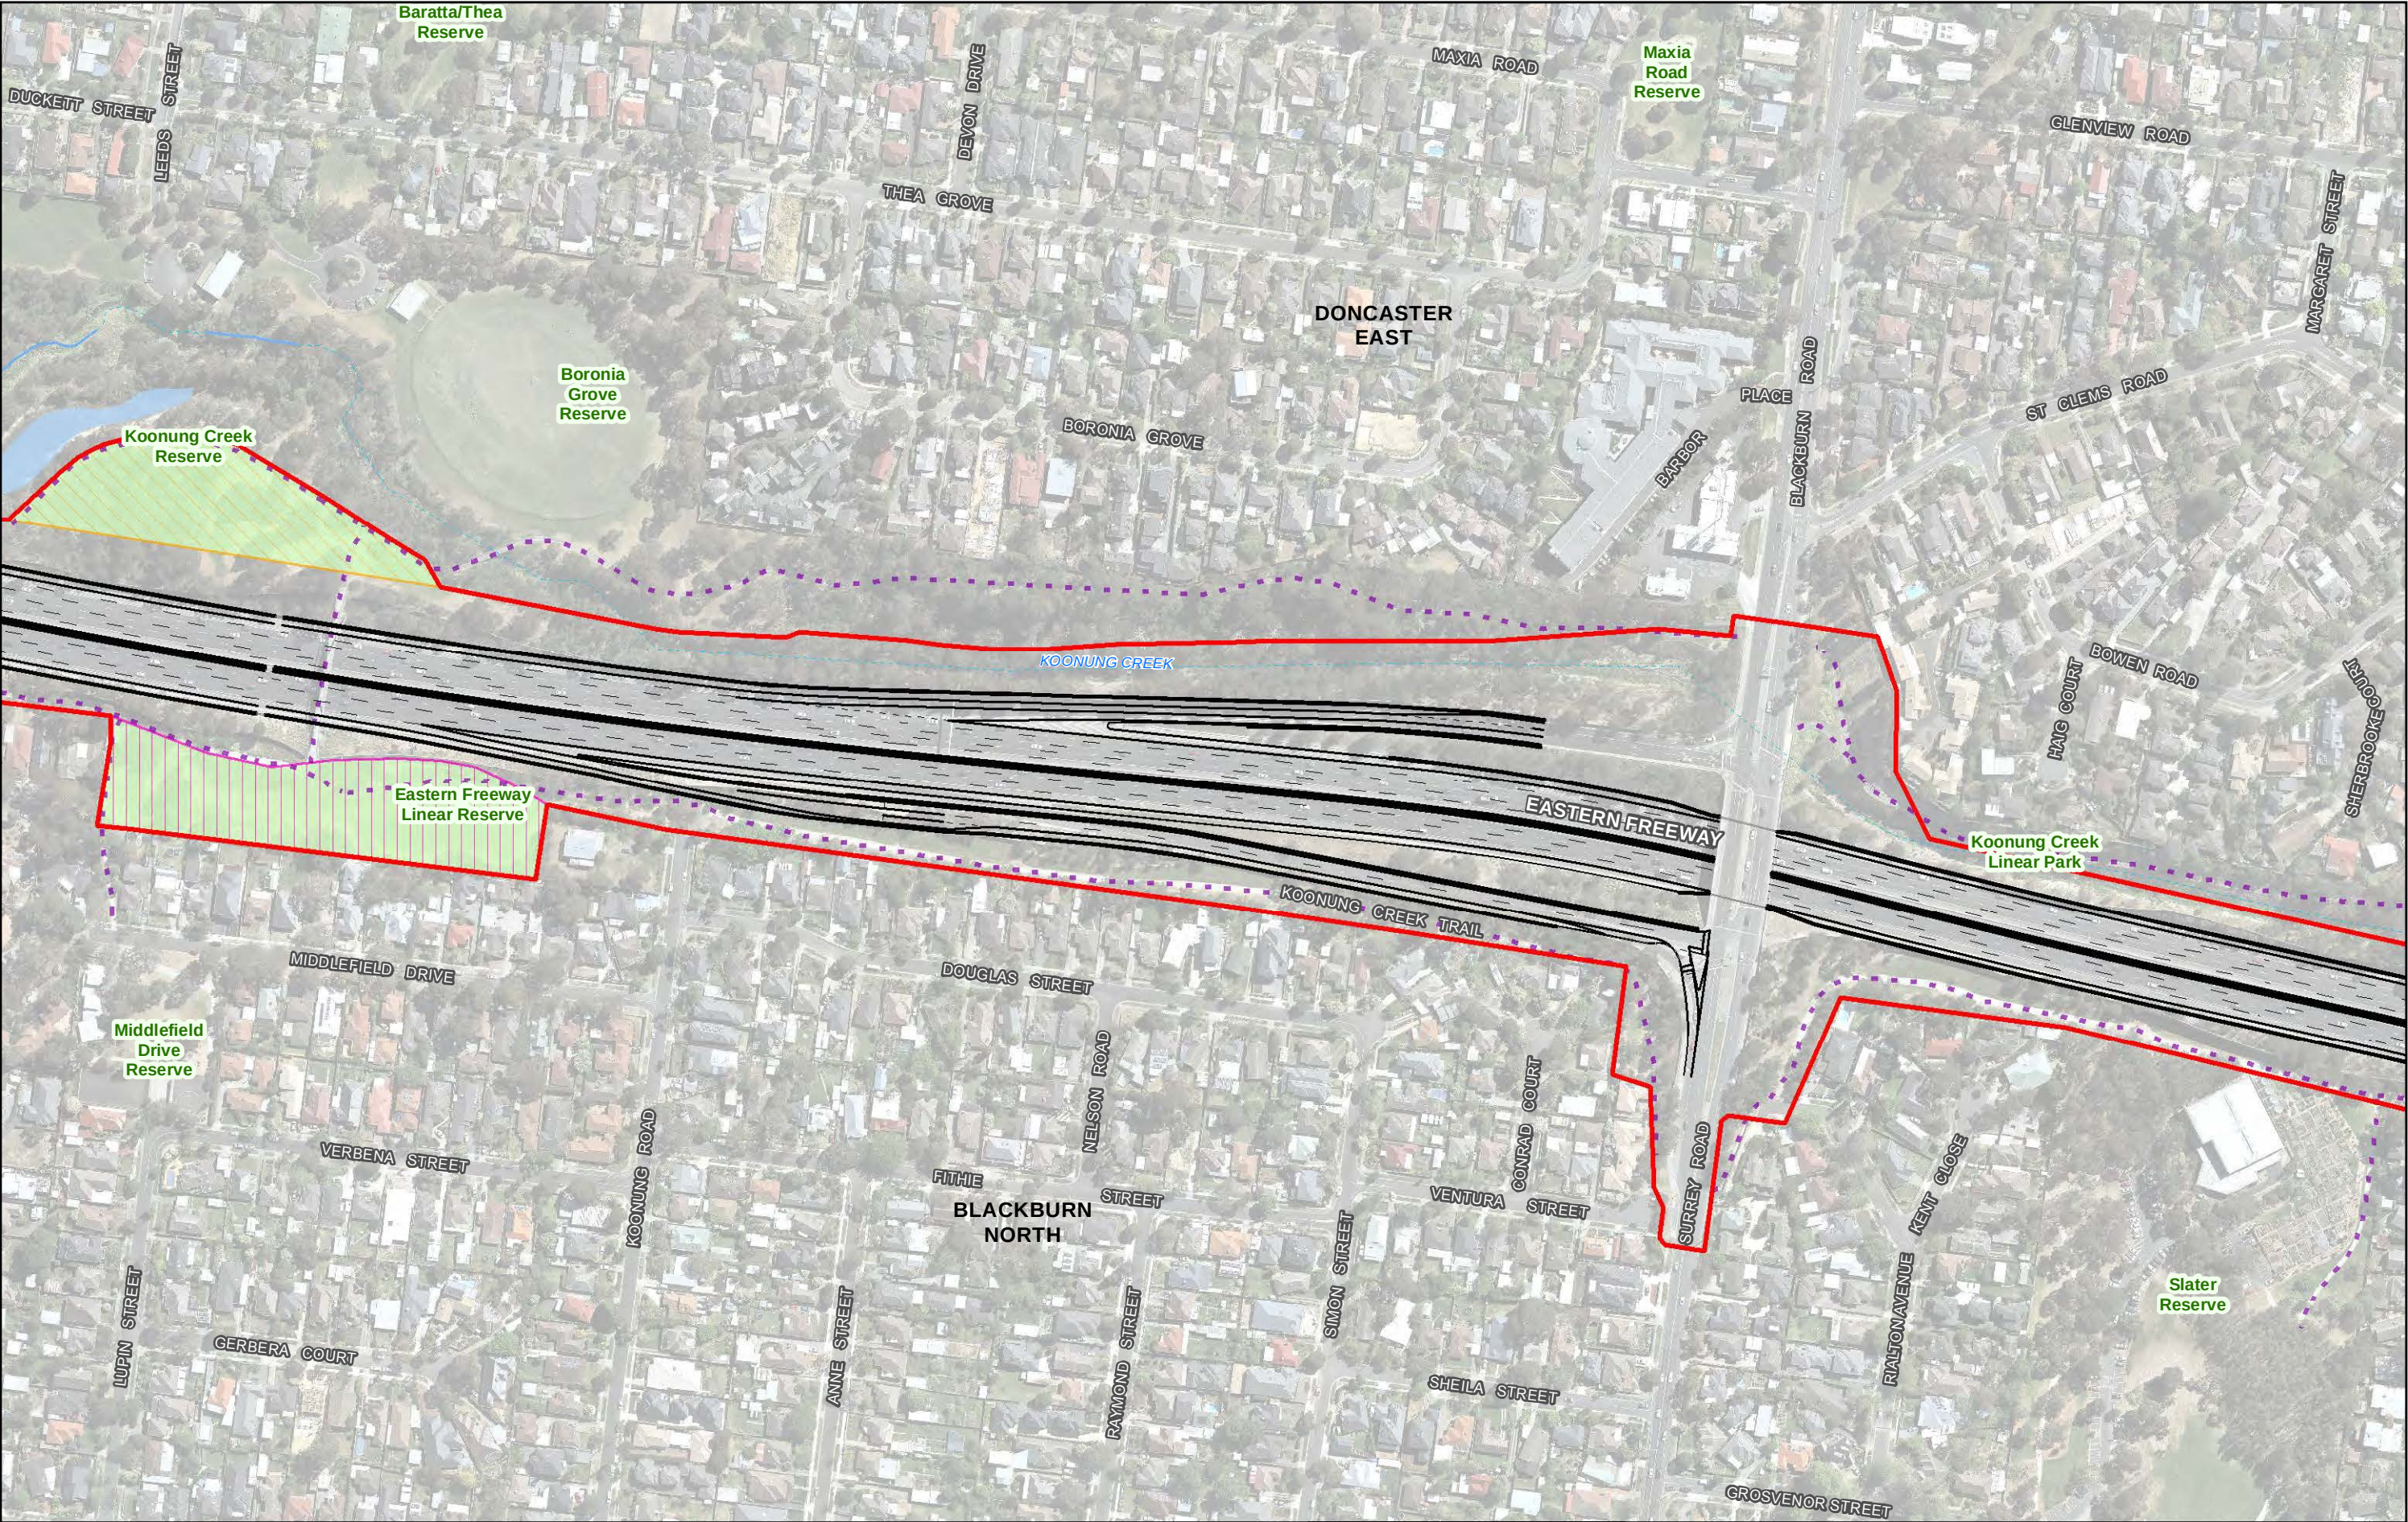




0 12.5 25 50 75 100
Metres

Map Projection: Transverse Mercator
Horizontal Datum: GDA 1994
Grid: GDA 1994 MGA Zone 55

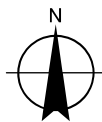

Legend


- Proposed road alignment
- Proposed noise wall
- Existing noise wall
- Proposed shared use path overpass
- Proposed shared use path
- Existing shared use path
- Proposed surface road

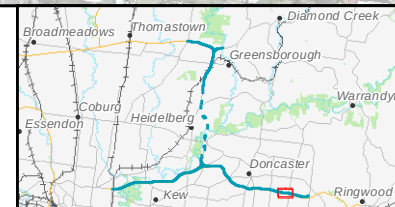

North East Link Project Horizontal plan: operation Reference Design

Sheet 40 of 42

Date: 05 Mar 2019

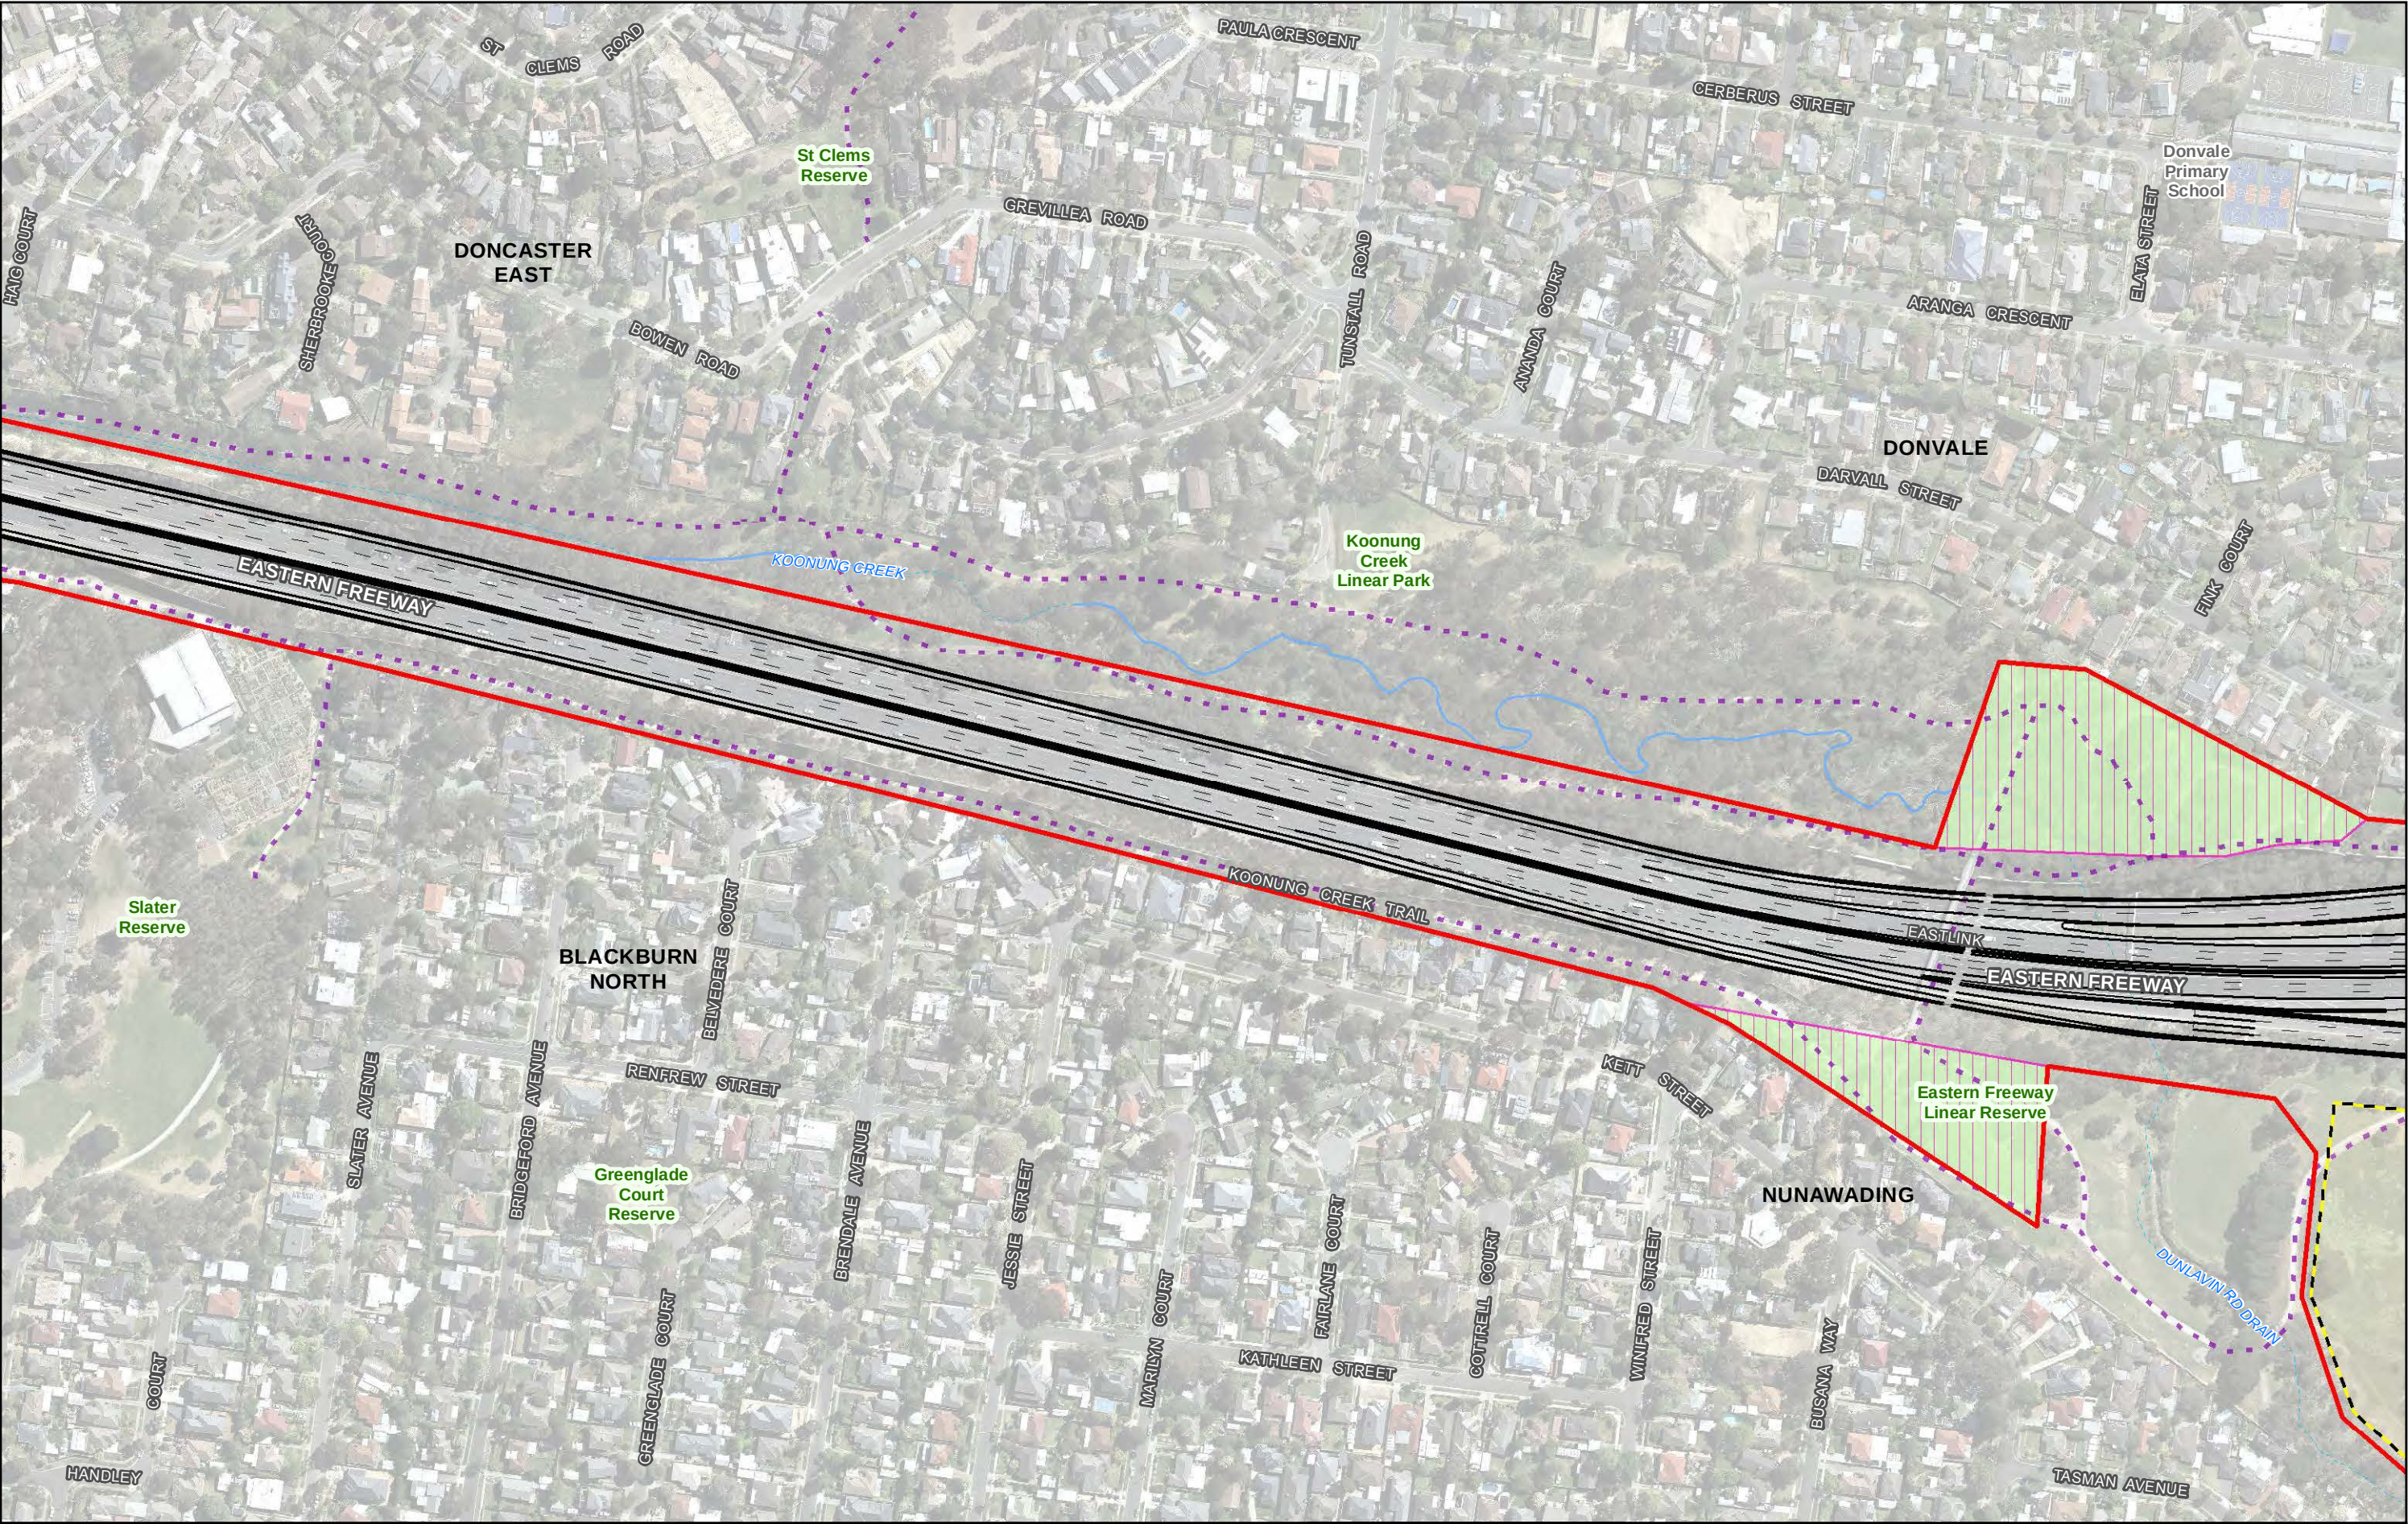


0 12.5 25 50 75 100
Metres

Map Projection: Transverse Mercator
Horizontal Datum: GDA 1994
Grid: GDA 1994 MGA Zone 55

Data source: CIP Imagery - DELWP - 2018 | Rail, Rail Station, watercourse, POI, Roads - Vicmap - 2018
| Project Boundary, NEL Design, Compounds - GHDA/ECOM - 2018

Legend


- Project boundary – surface works
- Indicative area of potential construction compound
- Proposed road alignment
- Existing shared use path
- Area for construction of paths

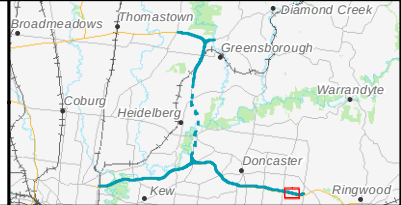

NORTH EAST LINK PROJECT

North East Link Project
Horizontal plan: construction
Reference Design

Sheet 41 of 42 Date: 05 Mar 2019

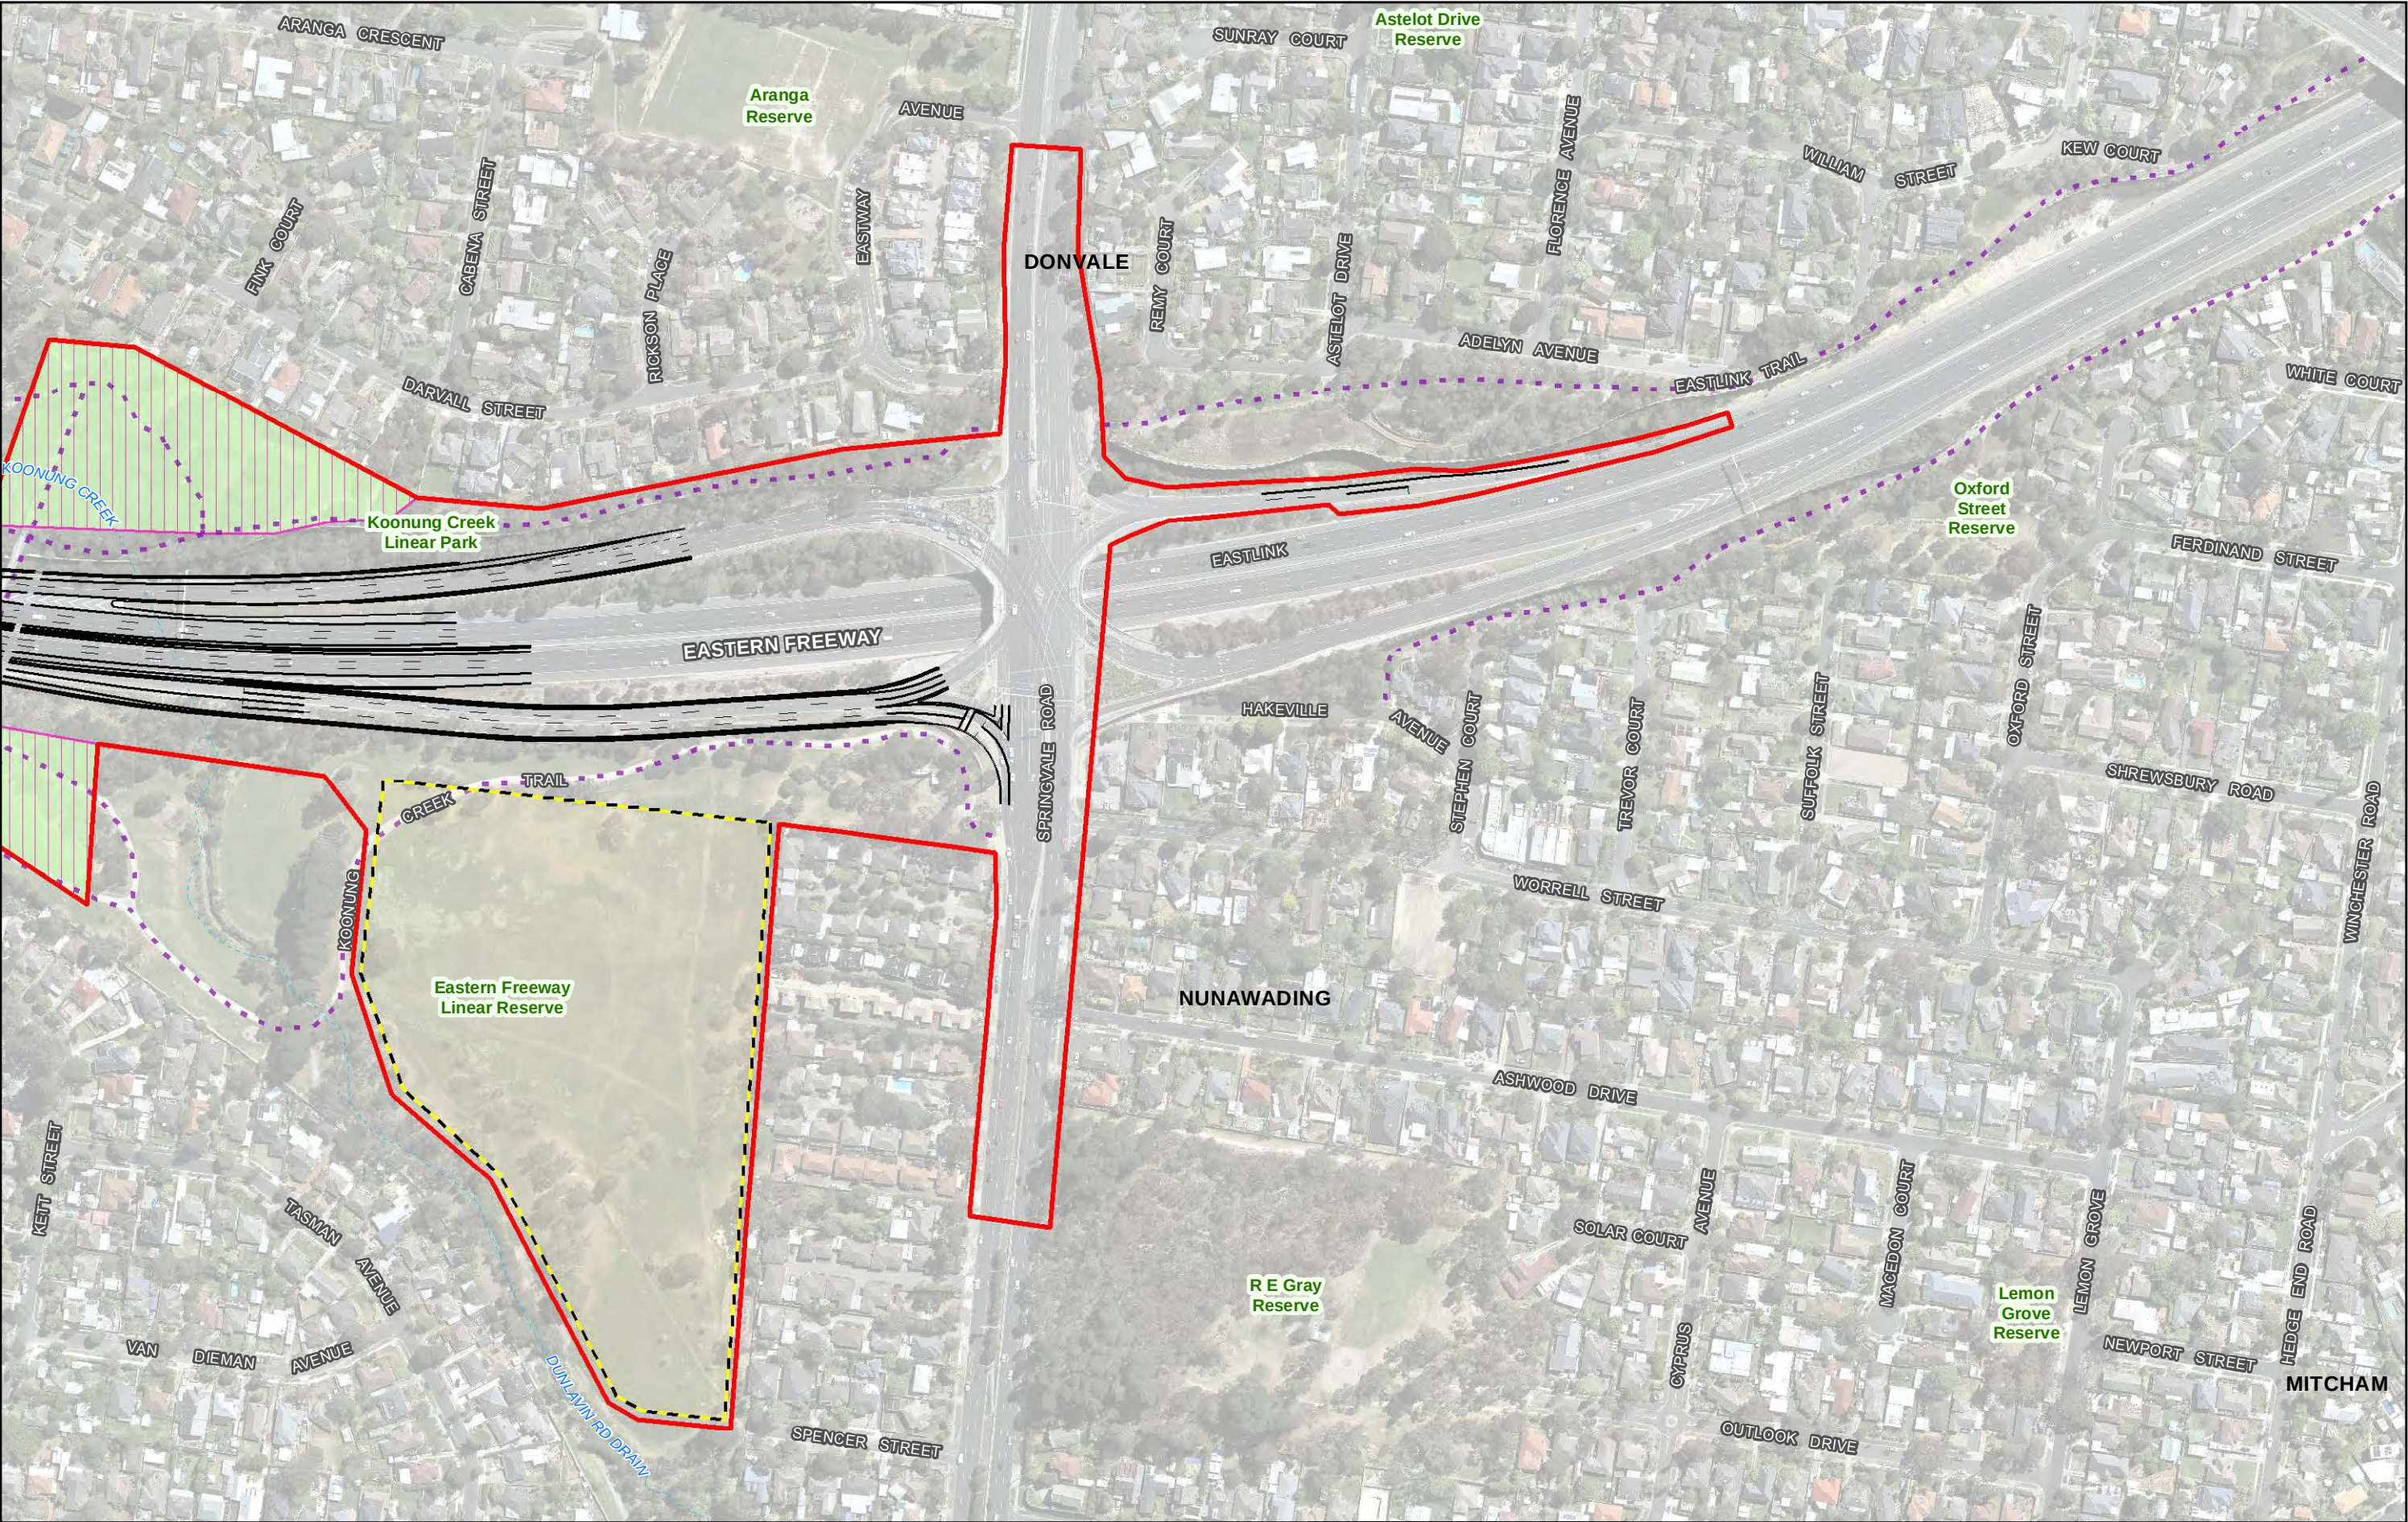

012.5255075100

Metres

Map Projection: Transverse Mercator

Horizontal Datum: GDA 1994

Grid: GDA 1994 MGA Zone 55

N

Data source: CIP Imagery - DELWP - 2018 | Rail, Rail Station, watercourse, POI, Roads - Vicmap - 2018

Project Boundary, NEL Design, Compounds - GHDA/ECOM - 2018

Legend

Project boundary – surface works

Indicative area of potential construction compound

Proposed road alignment

Existing shared use path

Area for construction of paths

Broadmeadows

Thomastown

Coburg

Heidelberg

Kew

Doncaster

Ringwood

Greensborough

Warrandyte

Diamond Creek

NORTH EAST LINK PROJECT


North East Link Project

Horizontal plan: construction

Reference Design

Sheet 42 of 42

Date: 05 Mar 2019

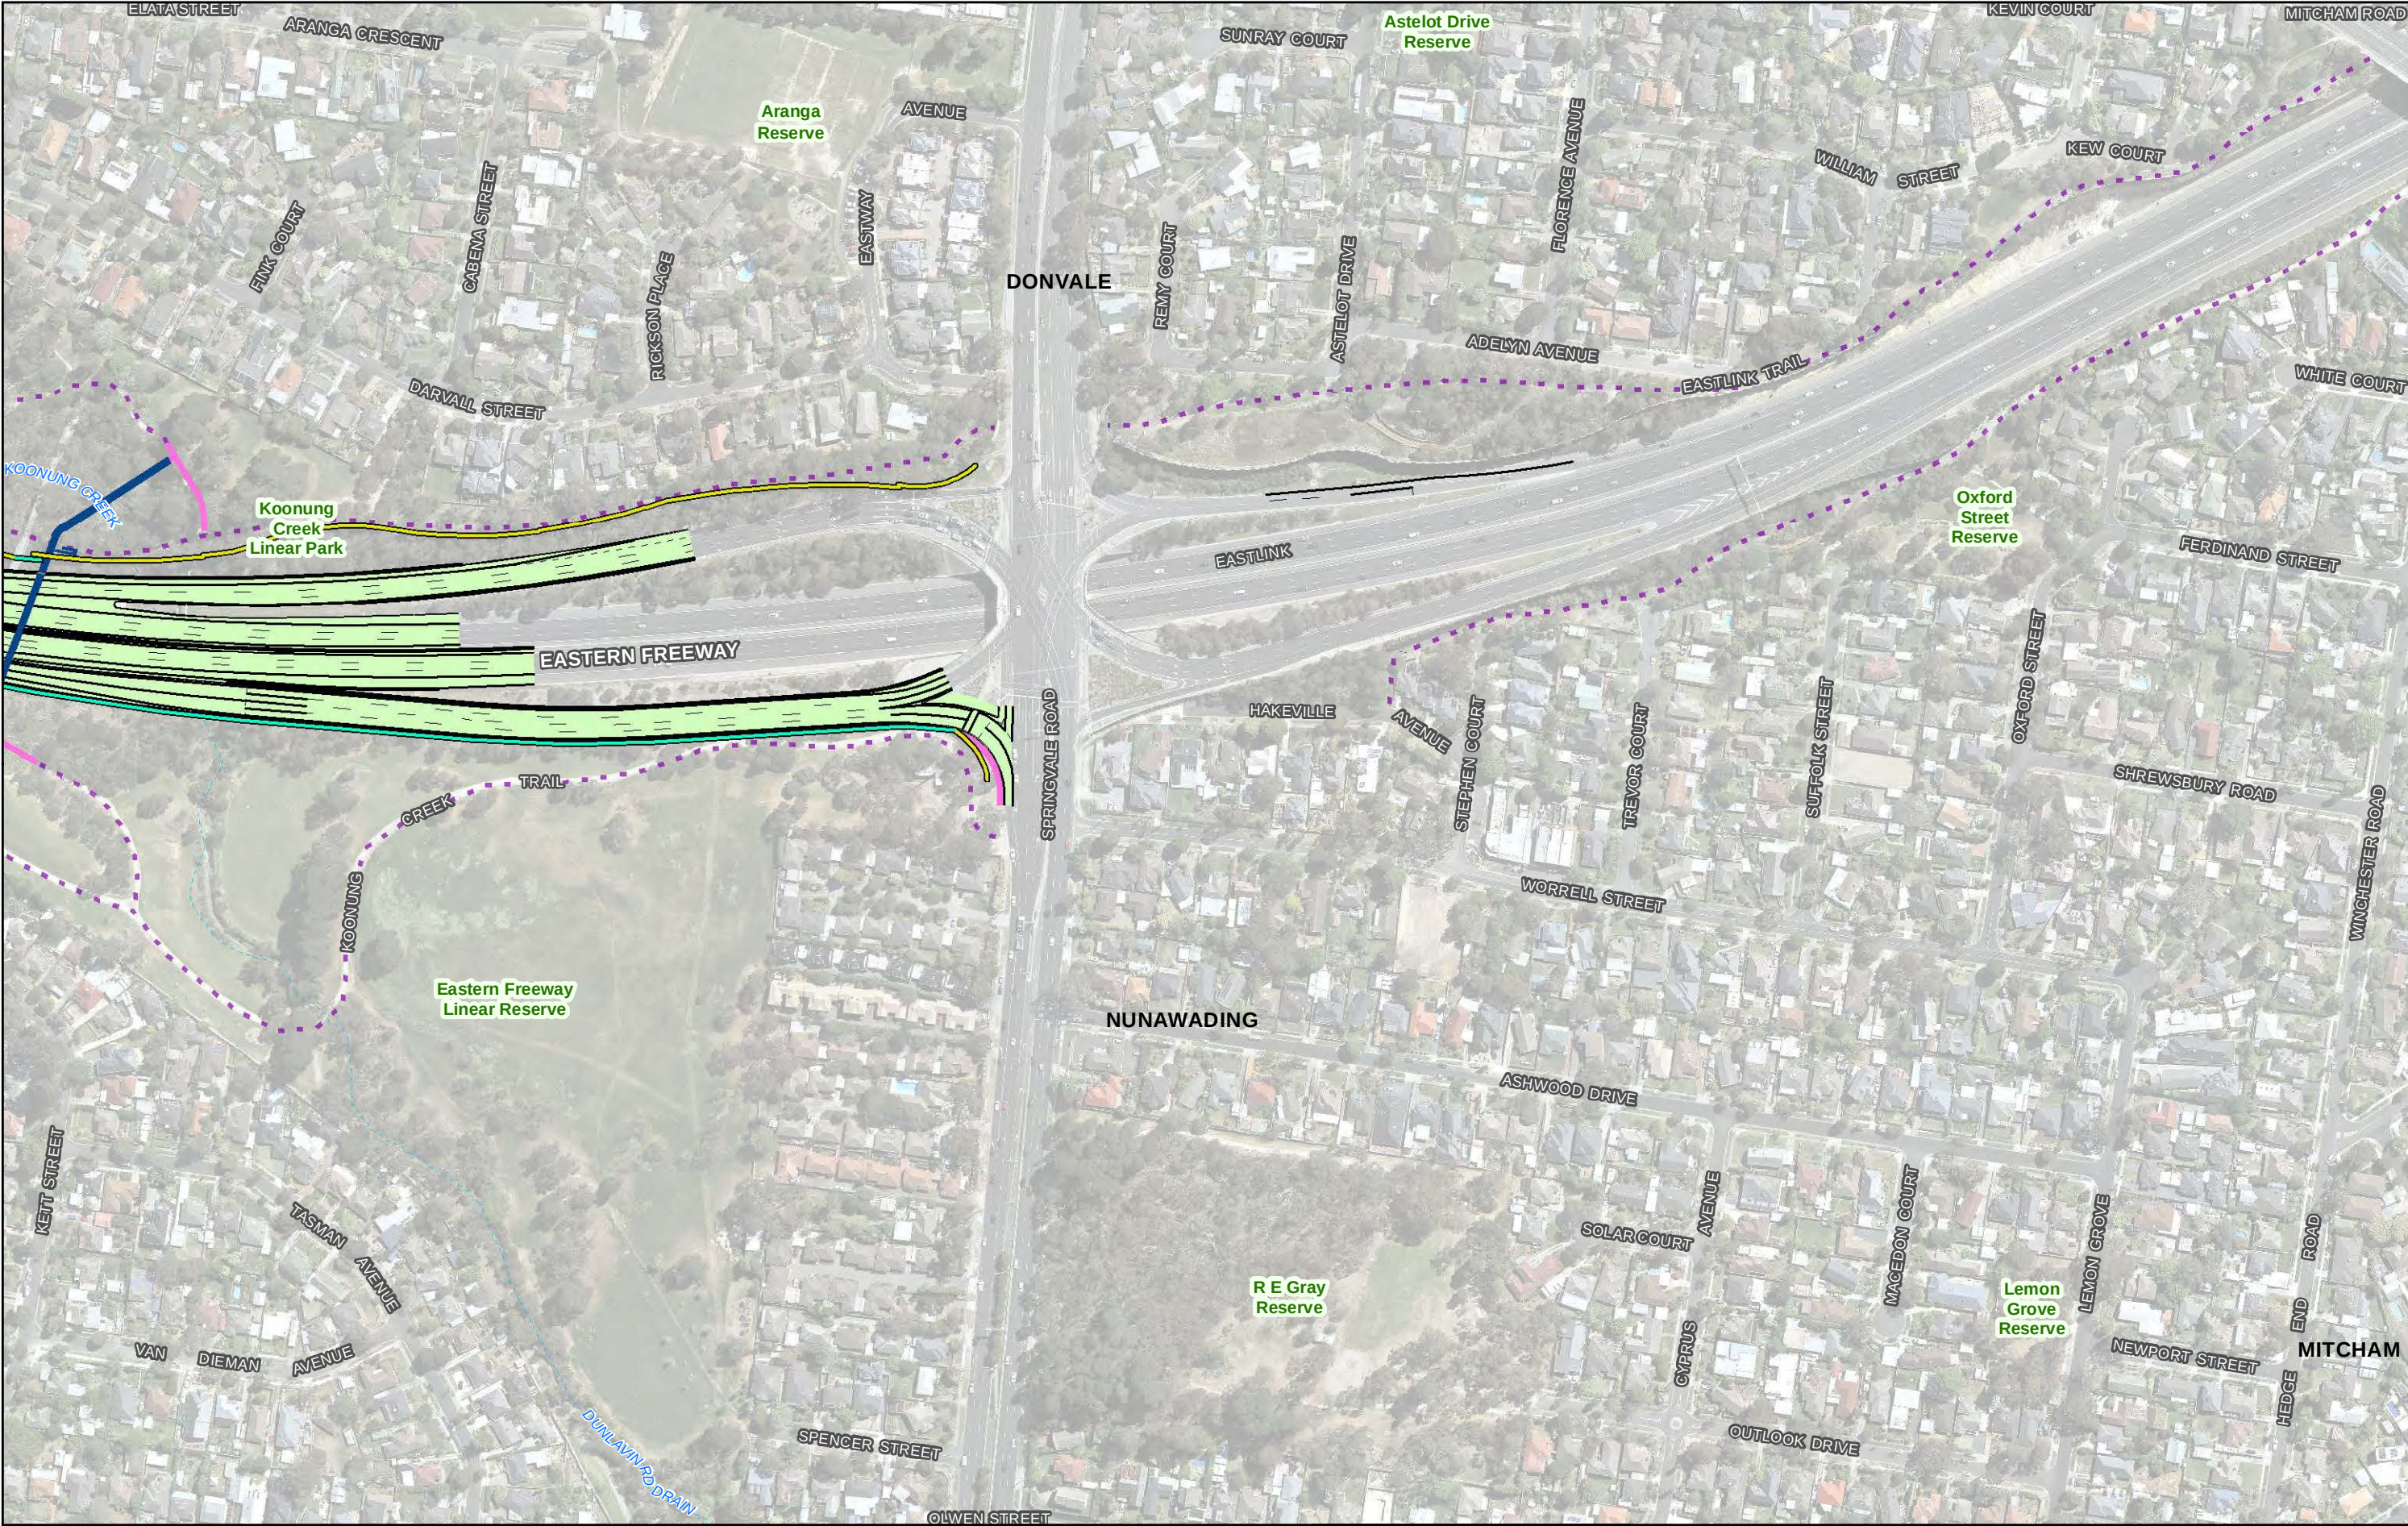

0 12.5 25 50 75 100

Metres

Map Projection: Transverse Mercator
Horizontal Datum: GDA 1994
Grid: GDA 1994 MGA Zone 55

N

Proposed road alignment

Proposed noise wall

Existing noise wall

Proposed shared use path overpass

Proposed shared use path

Existing shared use path

Proposed surface road

Broadmeadows

Thomastown

Diamond Creek

Greensborough

Warrandyte

Doncaster

Ringwood

Kew

Essendon

Heidelberg

Coburg

NORTH

EAST LINK

PROJECT

North East Link Project

Horizontal plan: operation

Reference Design

Sheet 42 of 42

Date: 05 Mar 2019

Data source: CIP Imagery - DELWP - 2018 | Rail, Rail Station, watercourse, POI, Roads - Vicmap - 2018
| Project Boundary, NEL Design, Compounds - GHD/AECOM - 2018