
REFER TO SHEET 19 OF 35



PLAN VIEW

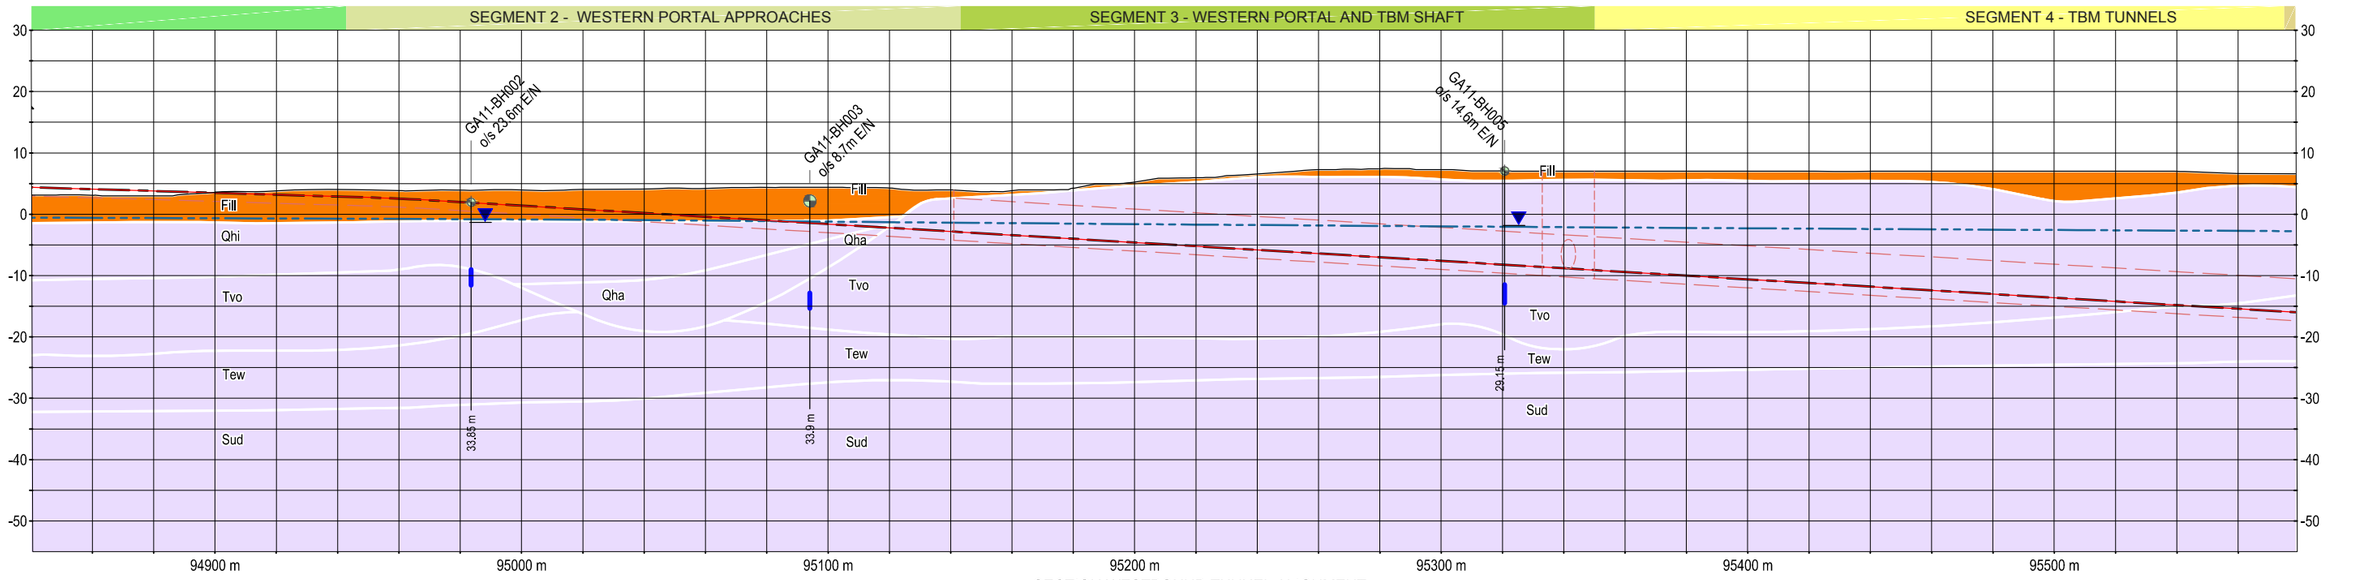


SECTION WESTBOUND TUNNEL ALIGNMENT

REFER TO SHEET 21 OF 35

NOTES
1. REFER FIGURE MMR-AJM-PWAA-DR-NN-500450, SHEET 1 OF 35 FOR NOTES AND LEGEND.
2. ALL LEVELS ARE IN METRES TO AHD.
3. ALL COORDINATES ARE IN METRES TO MGA-Z55
4. INTERPRETED SUBSURFACE CONDITIONS SHOWN ON LONG SECTION TO BE USED FOR EES PURPOSES ONLY.

Note:
Surface works are not shown

NOT FOR CONSTRUCTION

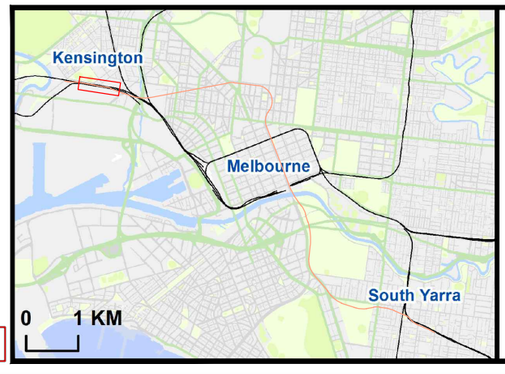

MELBOURNE METRO RAIL AUTHORITY

AJM Joint Venture — aurecon JACOBS Mott MacDonald in association with GRIMSHAW

Melbourne Metro Rail Project

Title
GEO. SECTION - RELIABILITY SHEET 20 OF 35


Drawing Number	Revision
MMR-AJM-PWAA-DR-NN-500450	P1.1

Drawn By	Approved By	Date	Map Size
GOLDER	SLVB	23-03-2016	A3

N


HOR. 0 25 50 75 100m
VER. 0 10 20 30 40 50m

REFER TO SHEET 20 OF 35

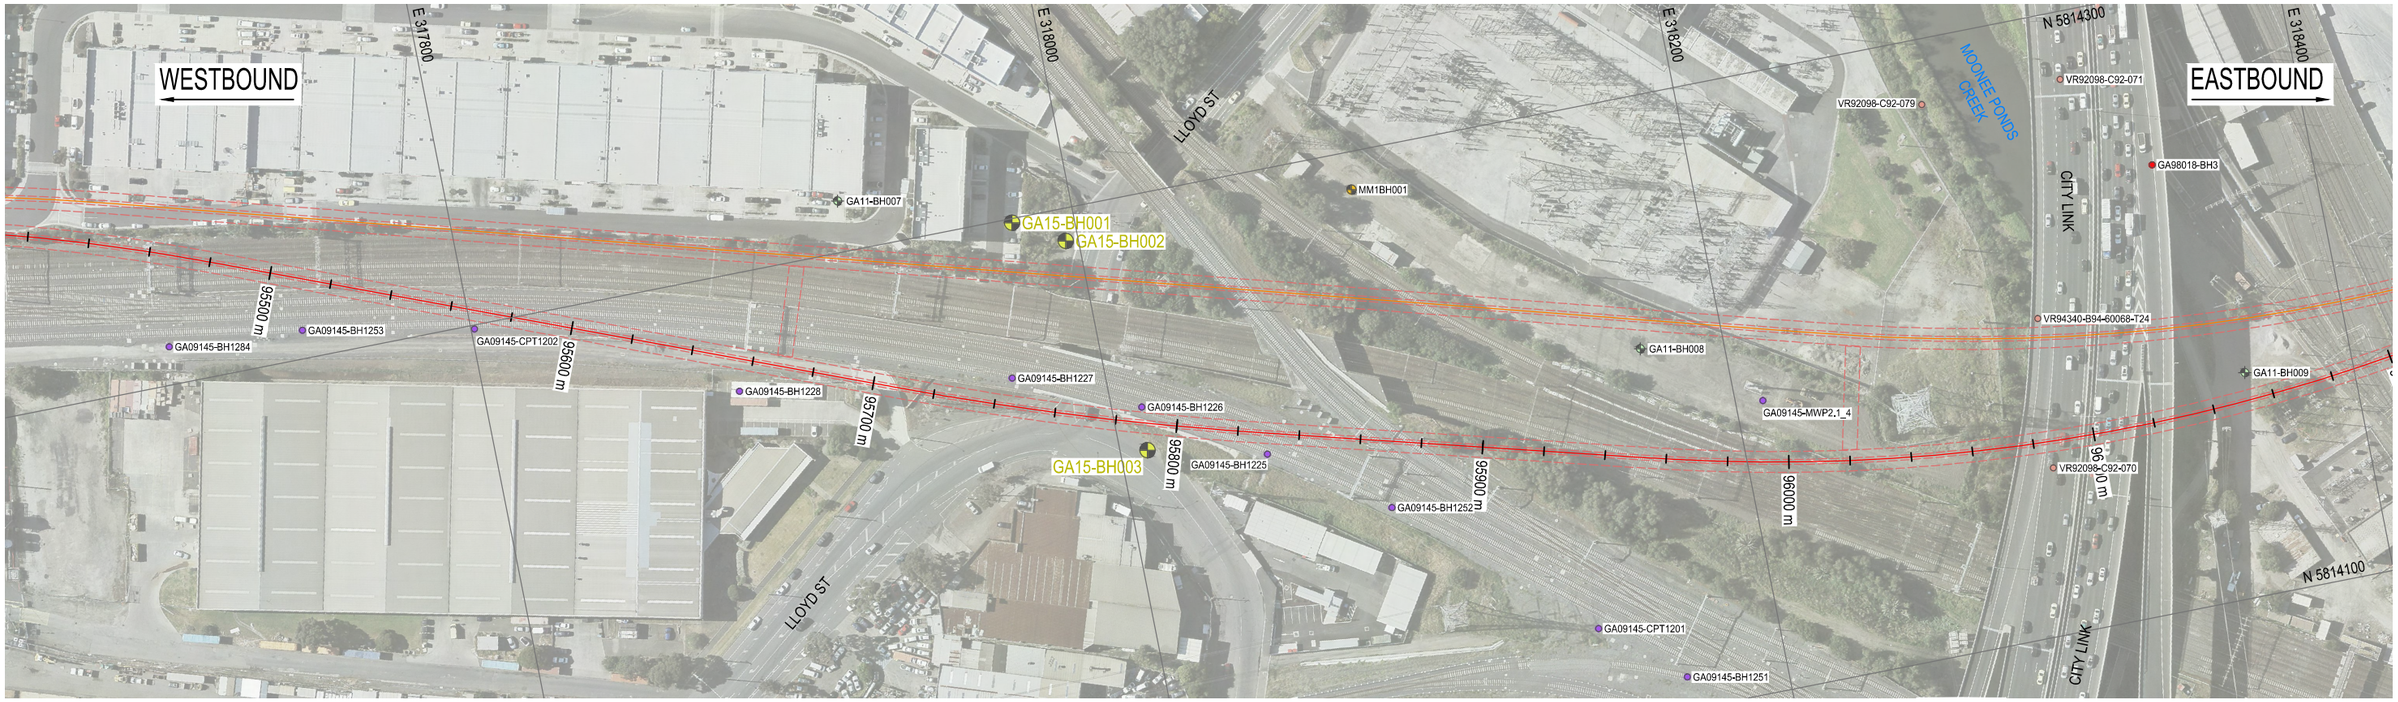

REFER TO SHEET 22 OF 35

PLAN VIEW

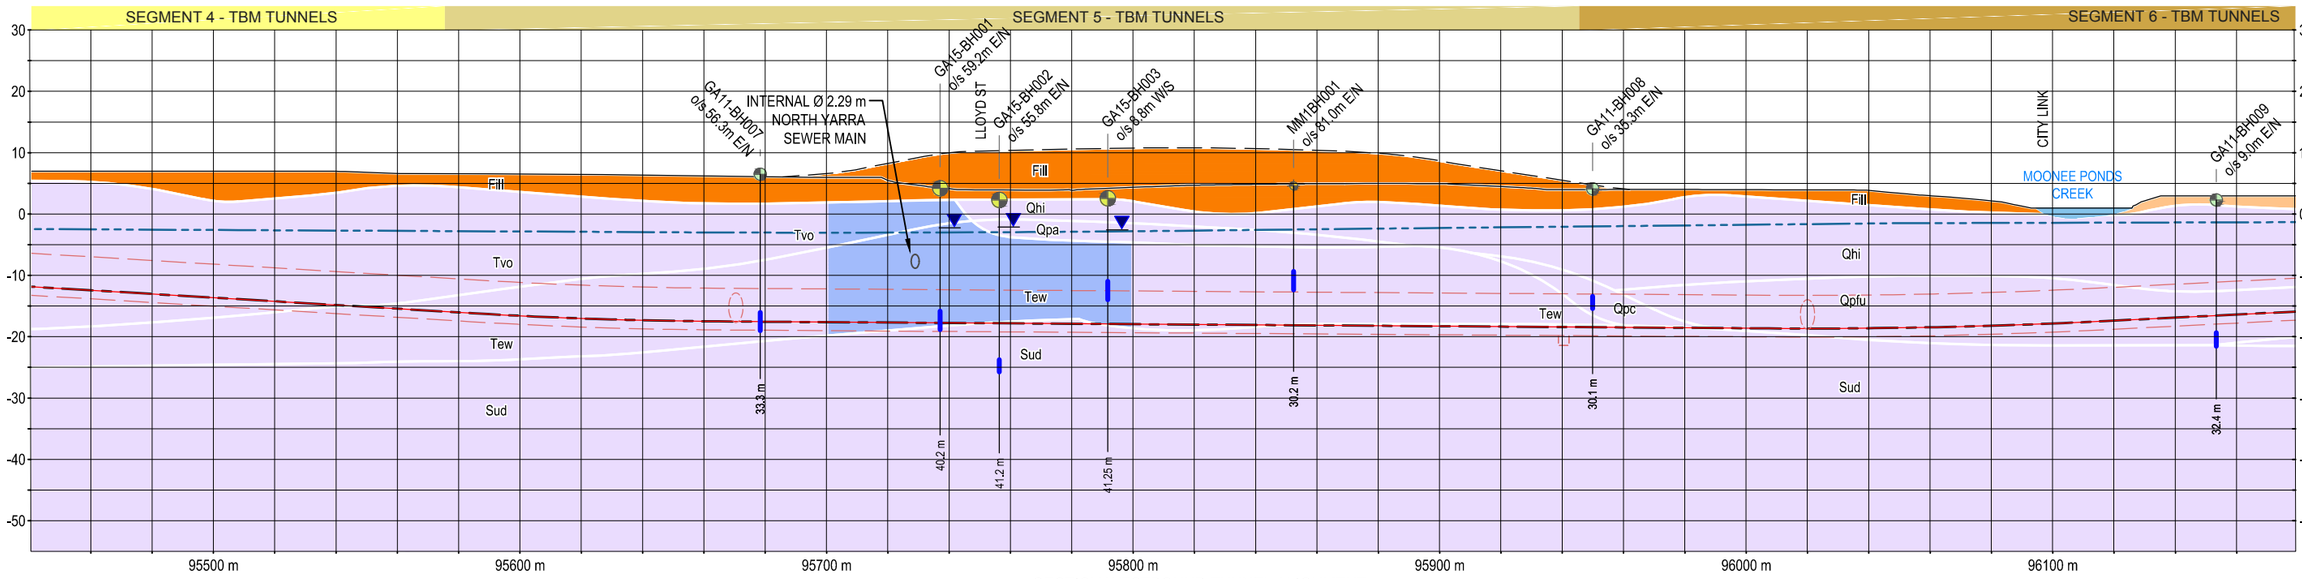


SECTION WESTBOUND TUNNEL ALIGNMENT

NOTES
1. REFER FIGURE MMR-AJM-PWAA-DR-NN-500450, SHEET 1 OF 35 FOR NOTES AND LEGEND.
2. ALL LEVELS ARE IN METRES TO AHD.
3. ALL COORDINATES ARE IN METRES TO MGA-Z55
4. INTERPRETED SUBSURFACE CONDITIONS SHOWN ON LONG SECTION TO BE USED FOR EES PURPOSES ONLY.

Note:
Surface works are not shown

NOT FOR CONSTRUCTION

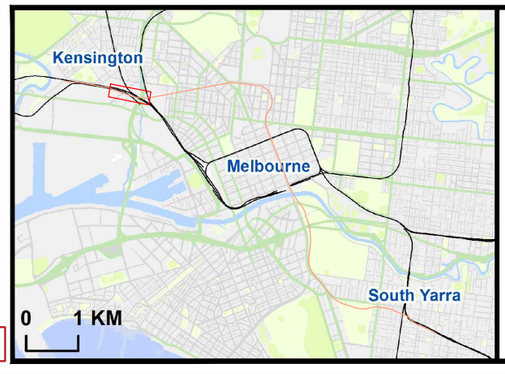

MELBOURNE METRO RAIL AUTHORITY

AJM Joint Venture — aurecon JACOBS Mott MacDonald in association with GRIMSHAW

Melbourne Metro Rail Project

Title
GEO. SECTION - RELIABILITY
SHEET 21 OF 35

Drawing Number	Revision
MMR-AJM-PWAA-DR-NN-500450	P1.1

Drawn By	Approved By	Date	Map Size
GOLDER	SLVB	23-03-2016	A3


N

HOR. 0 25 50 75 100m
VER. 0 10 20 30 40 50m

REFER TO SHEET 21 OF 35



PLAN VIEW

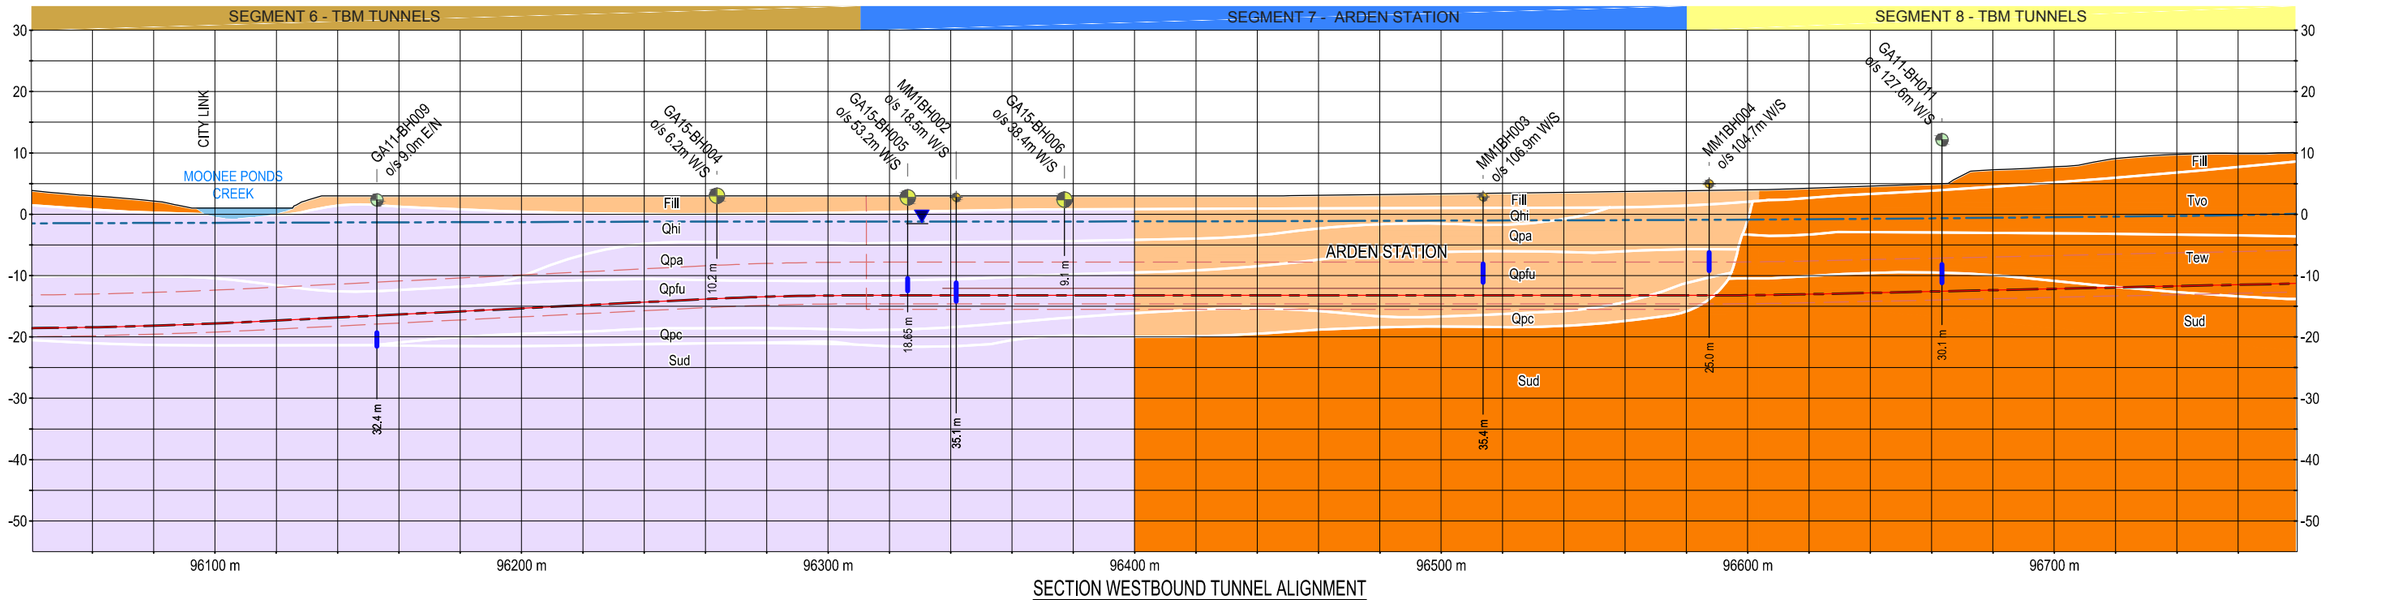


SECTION WESTBOUND TUNNEL ALIGNMENT

NOTES
1. REFER FIGURE MMR-AJM-PWAA-DR-NN-500450, SHEET 1 OF 35 FOR NOTES AND LEGEND.
2. ALL LEVELS ARE IN METRES TO AHD.
3. ALL COORDINATES ARE IN METRES TO MGA-Z55
4. INTERPRETED SUBSURFACE CONDITIONS SHOWN ON LONG SECTION TO BE USED FOR EES PURPOSES ONLY.

Note:
Surface works are not shown

NOT FOR CONSTRUCTION

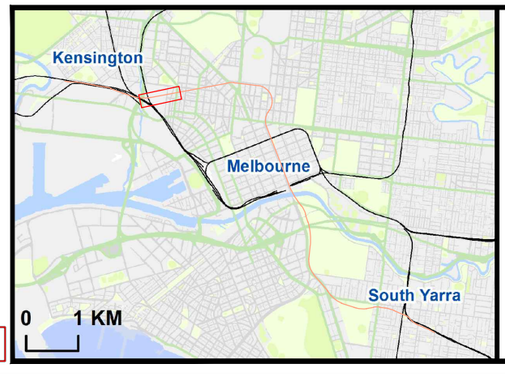

MELBOURNE METRO RAIL AUTHORITY

AJM Joint Venture — aurecon JACOBS — Mott MacDonald in association with GRIMSHAW

Melbourne Metro Rail Project

Title
GEO. SECTION - RELIABILITY
SHEET 22 OF 35

Drawing Number	Revision
MMR-AJM-PWAA-DR-NN-500450	P1.1

Drawn By	Approved By	Date	Map Size
GOLDER	SLVB	23-03-2016	A3

HOR. 0 25 50 75 100m
VER. 0 10 20 30 40 50m


REFER TO SHEET 23 OF 35

REFER TO SHEET 22 OF 35



PLAN VIEW

REFER TO SHEET 24 OF 35

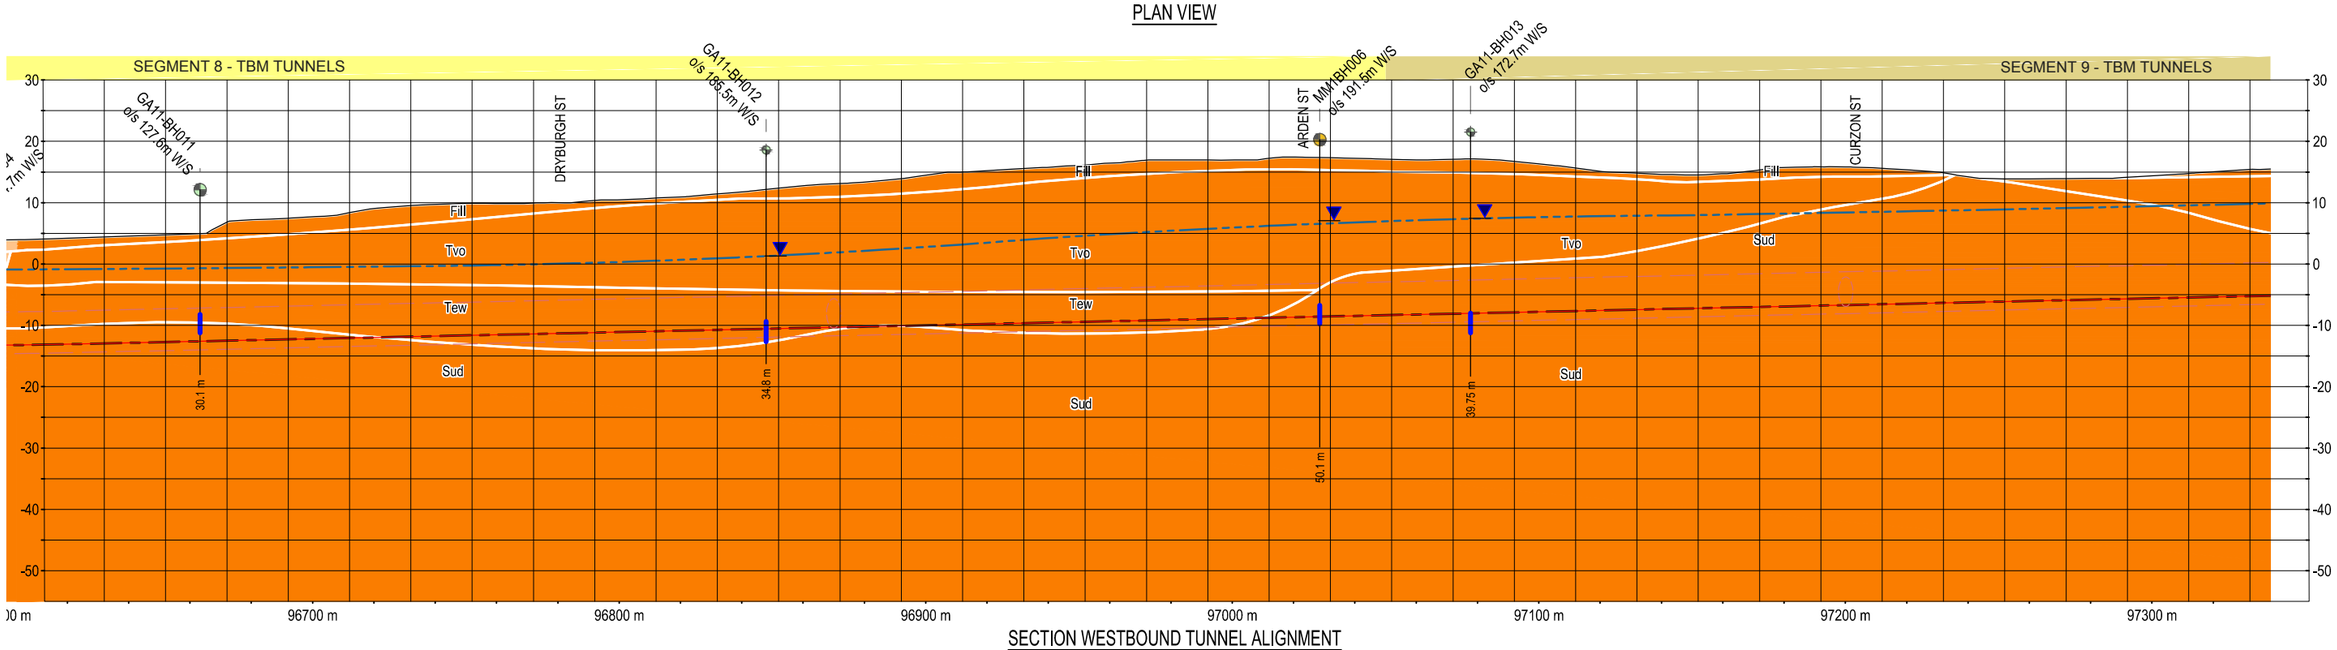


SECTION WESTBOUND TUNNEL ALIGNMENT

NOTES

1. REFER FIGURE MMR-AJM-PWAA-DR-NN-500450, SHEET 1 OF 35 FOR NOTES AND LEGEND.
2. ALL LEVELS ARE IN METRES TO AHD.
3. ALL COORDINATES ARE IN METRES TO MGA-Z55
4. INTERPRETED SUBSURFACE CONDITIONS SHOWN ON LONG SECTION TO BE USED FOR EES PURPOSES ONLY.

Note:
Surface works are not shown

NOT FOR CONSTRUCTION

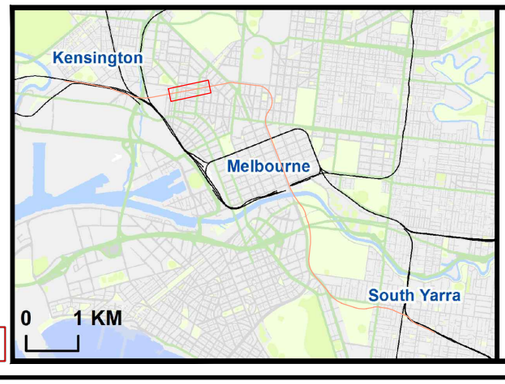

MELBOURNE METRO RAIL AUTHORITY

AJM Joint Venture — aurecon JACOBS — Mott MacDonald in association with GRIMSHAW

Melbourne Metro Rail Project

Title
GEO. SECTION - RELIABILITY
SHEET 23 OF 35

Drawing Number	Revision
MMR-AJM-PWAA-DR-NN-500450	P1.1

Drawn By	Approved By	Date	Map Size
GOLDER	SLVB	23-03-2016	A3


HOR. 0 25 50 75 100m
VER. 0 10 20 30 40 50m

REFER TO SHEET 23 OF 35



PLAN VIEW

REFER TO SHEET 25 OF 35

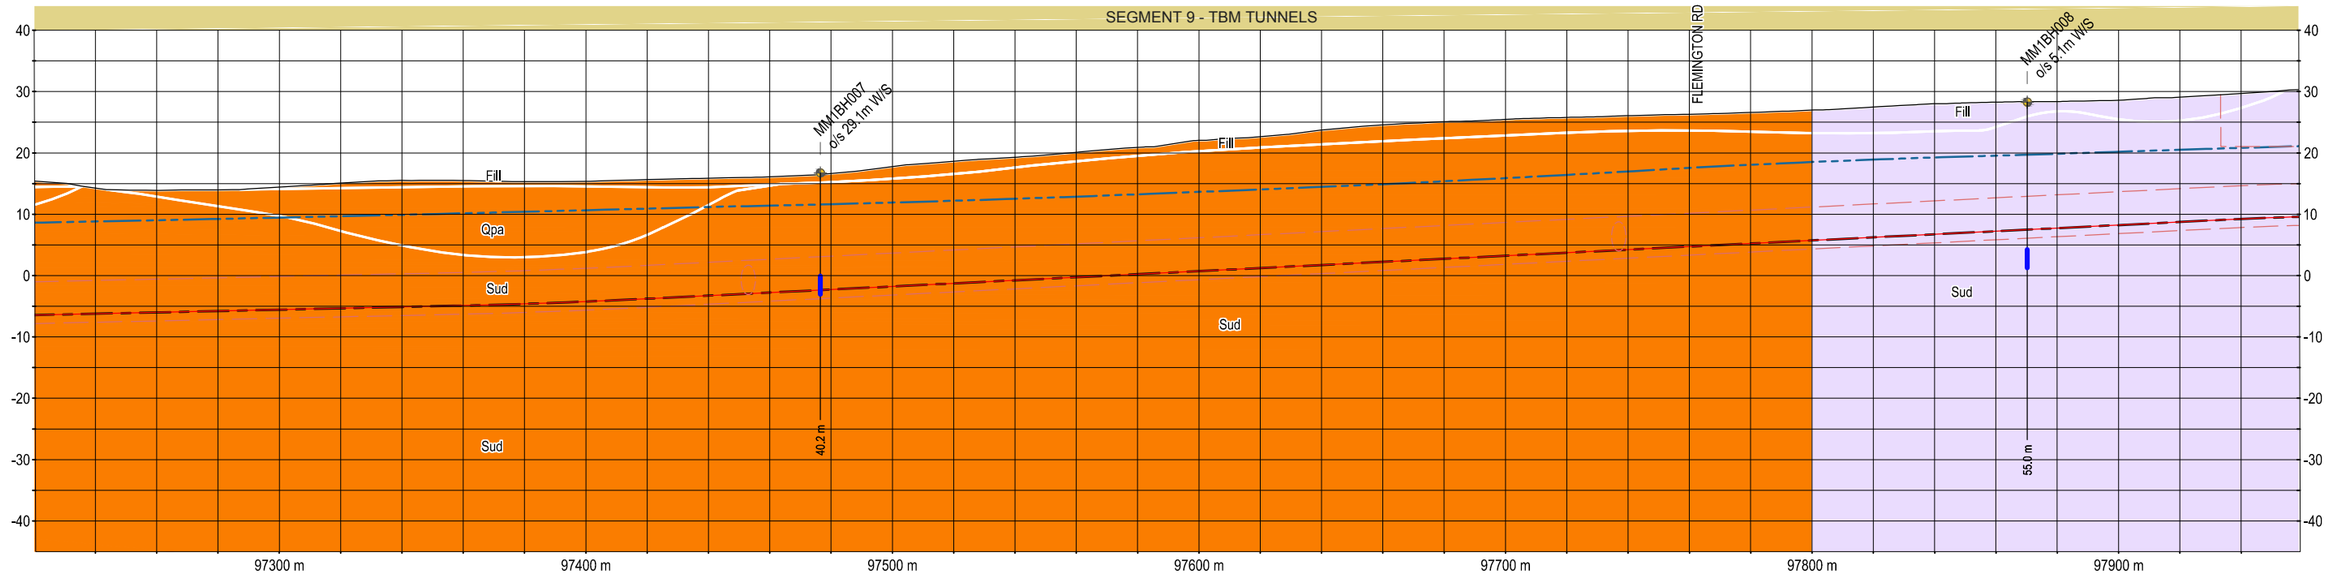


SECTION WESTBOUND TUNNEL ALIGNMENT

NOTES
1. REFER FIGURE MMR-AJM-PWAA-DR-NN-500450, SHEET 1 OF 35 FOR NOTES AND LEGEND.
2. ALL LEVELS ARE IN METRES TO AHD.
3. ALL COORDINATES ARE IN METRES TO MGA-Z55
4. INTERPRETED SUBSURFACE CONDITIONS SHOWN ON LONG SECTION TO BE USED FOR EES PURPOSES ONLY.

Note:
Surface works are not shown

NOT FOR CONSTRUCTION

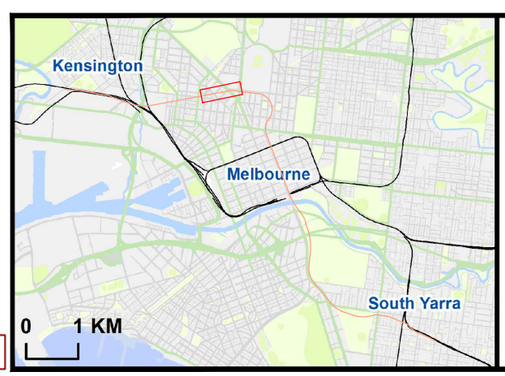

MELBOURNE METRO RAIL AUTHORITY

AJM Joint Venture
aurecon JACOBS Mott MacDonald in association with GRIMSHAW

Melbourne Metro Rail Project


Title
GEO. SECTION - RELIABILITY
SHEET 24 OF 35

Drawing Number	Revision
MMR-AJM-PWAA-DR-NN-500450	P1.1


Drawn By	Approved By	Date	Map Size
GOLDER	SLVB	23-03-2016	A3

HOR. 0 25 50 75 100m
VER. 0 10 20 30 40 50m

REFER TO SHEET 24 OF 35

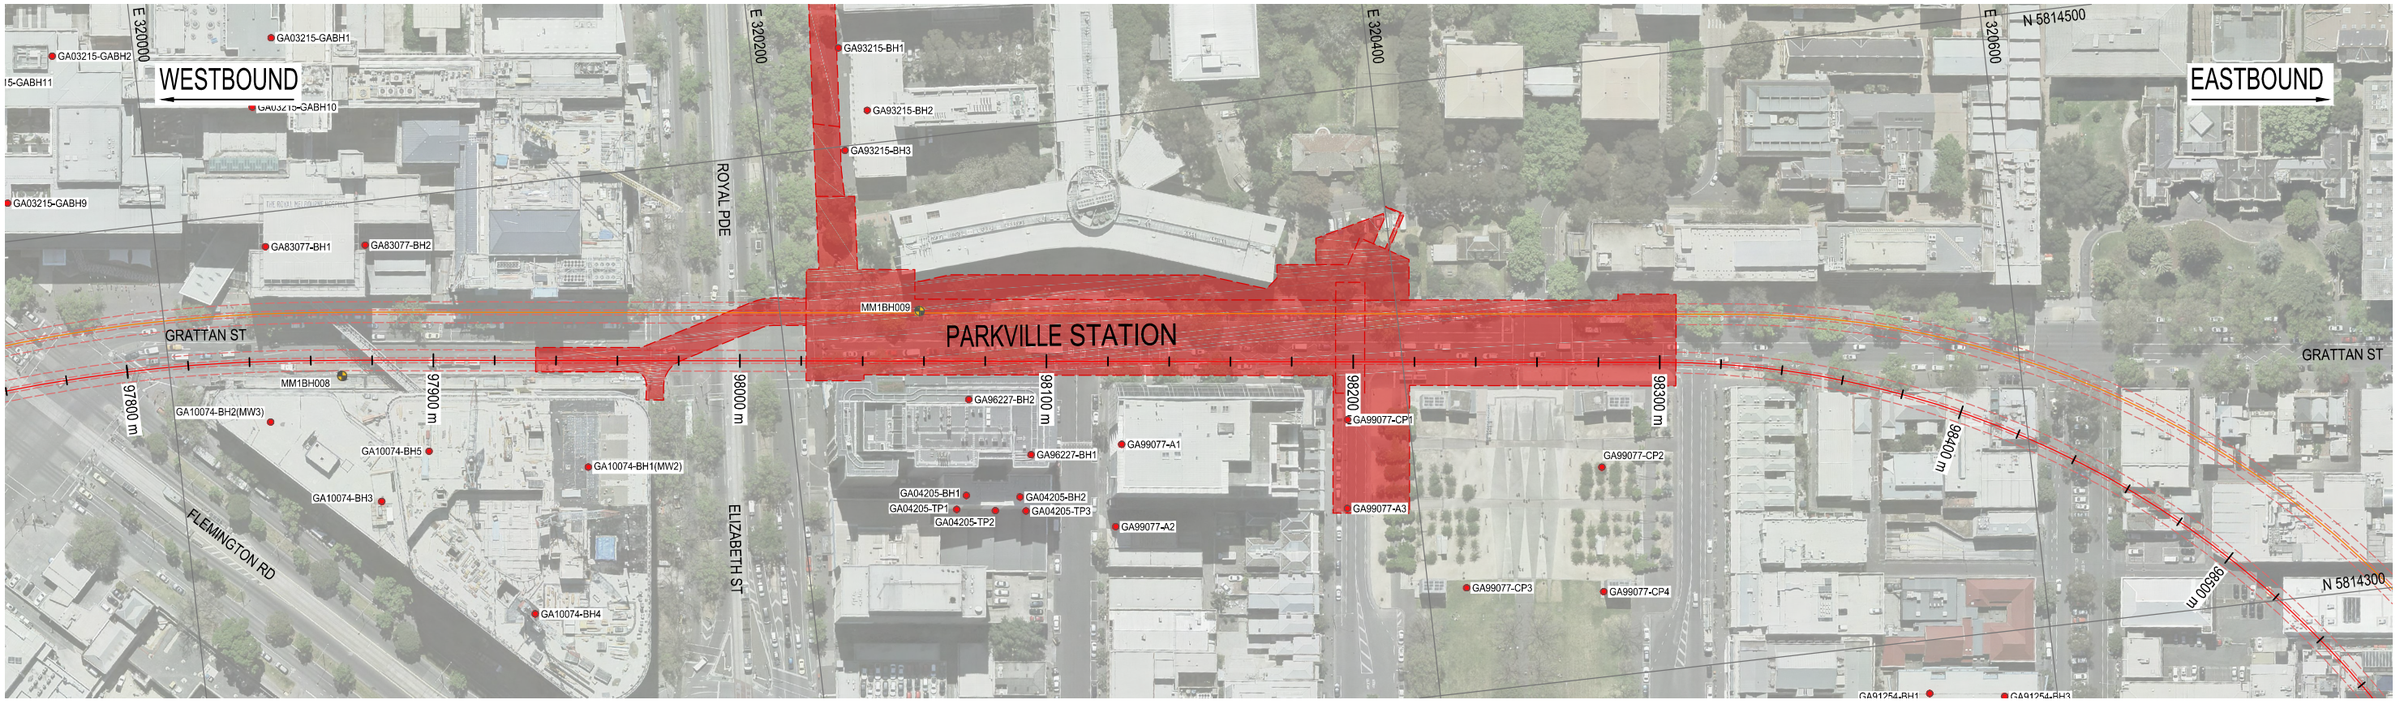

PLAN VIEW

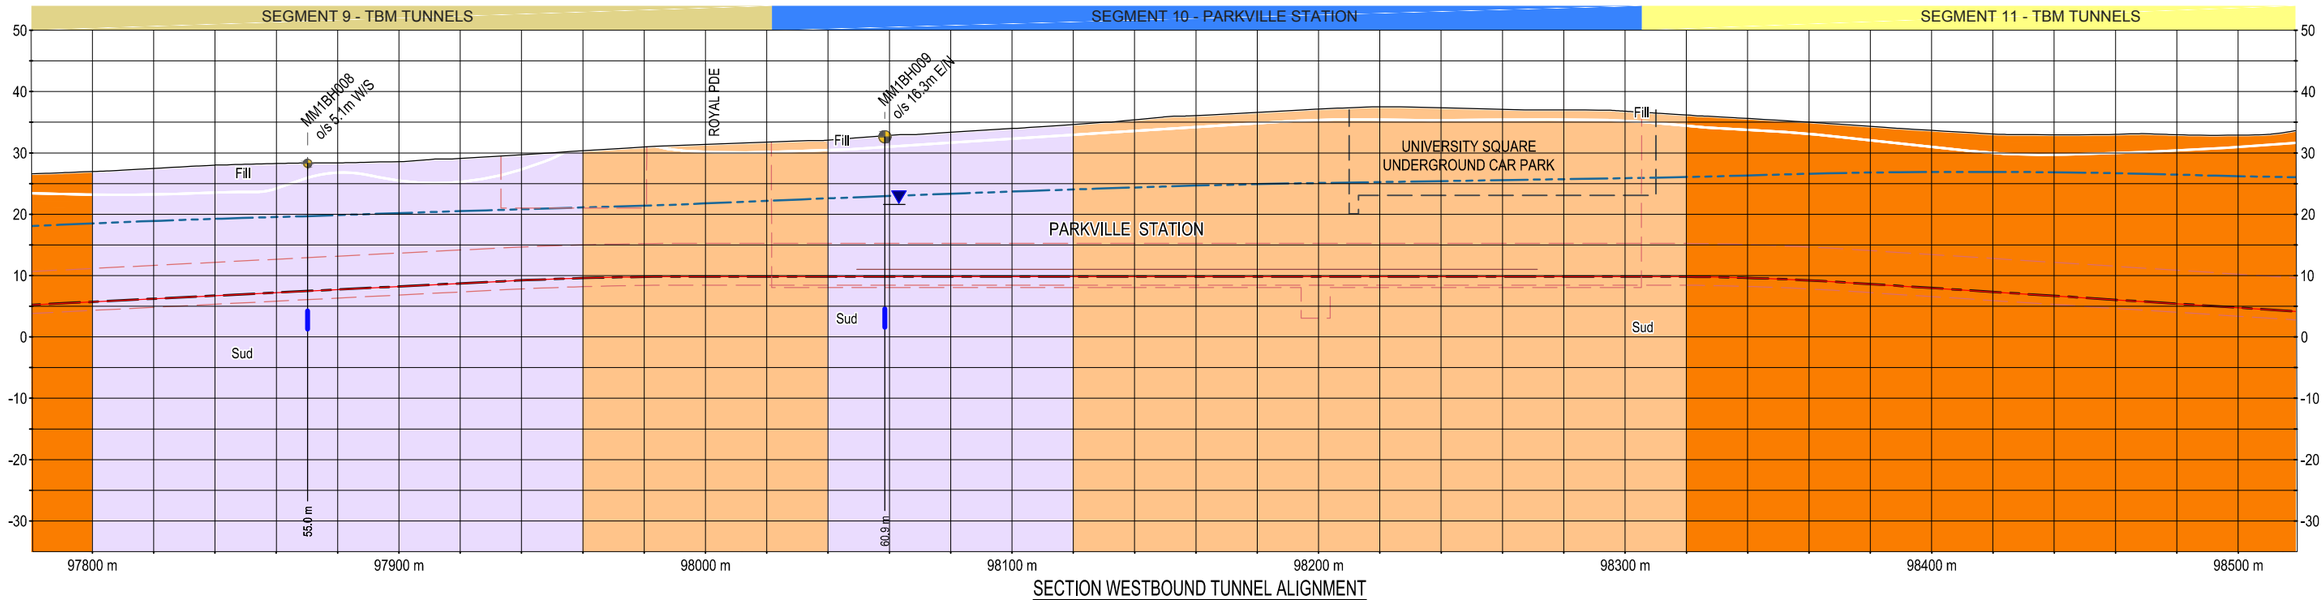


SECTION WESTBOUND TUNNEL ALIGNMENT

REFER TO SHEET 26 OF 35

NOTES
1. REFER FIGURE MMR-AJM-PWAA-DR-NN-500450, SHEET 1 OF 35 FOR NOTES AND LEGEND.
2. ALL LEVELS ARE IN METRES TO AHD.
3. ALL COORDINATES ARE IN METRES TO MGA-Z55
4. INTERPRETED SUBSURFACE CONDITIONS SHOWN ON LONG SECTION TO BE USED FOR EES PURPOSES ONLY.

Note:
Surface works are not shown

NOT FOR CONSTRUCTION

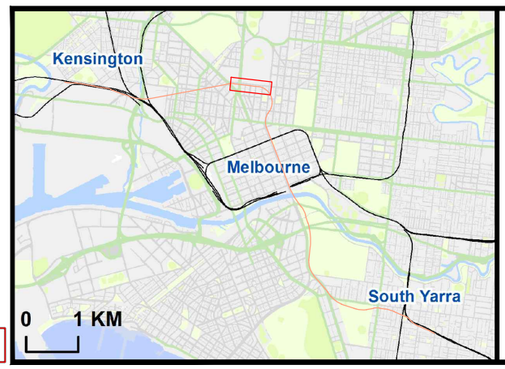

MELBOURNE METRO RAIL AUTHORITY

AJM Joint Venture
aurecon
JACOBS
Mott MacDonald
in association with
GRIMSHAW

Melbourne Metro Rail Project

Title
GEO. SECTION - RELIABILITY
SHEET 25 OF 35

Drawing Number	Revision
MMR-AJM-PWAA-DR-NN-500450	P1.1

Drawn By	Approved By	Date	Map Size
GOLDER	SLVB	23-03-2016	A3


N

HOR. 0 25 50 75 100m
VER. 0 10 20 30 40 50m

REFER TO SHEET 25 OF 35



PLAN VIEW

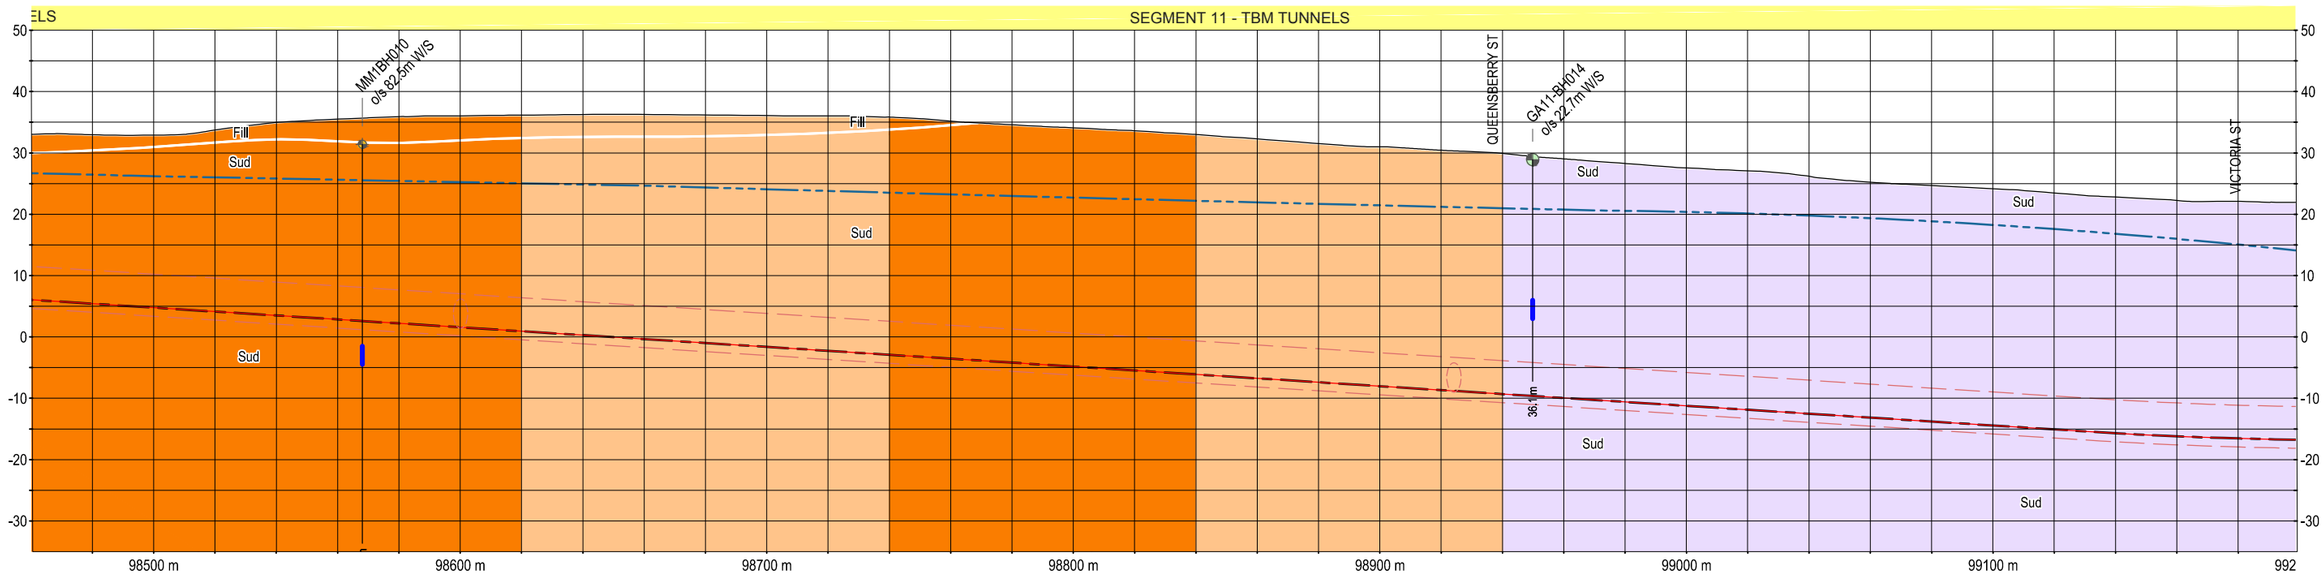


SECTION WESTBOUND TUNNEL ALIGNMENT

REFER TO SHEET 27 OF 35

NOTES
1. REFER FIGURE MMR-AJM-PWAA-DR-NN-500450, SHEET 1 OF 35 FOR NOTES AND LEGEND.
2. ALL LEVELS ARE IN METRES TO AHD.
3. ALL COORDINATES ARE IN METRES TO MGA-Z55
4. INTERPRETED SUBSURFACE CONDITIONS SHOWN ON LONG SECTION TO BE USED FOR EES PURPOSES ONLY.

Note:
Surface works are not shown

NOT FOR CONSTRUCTION

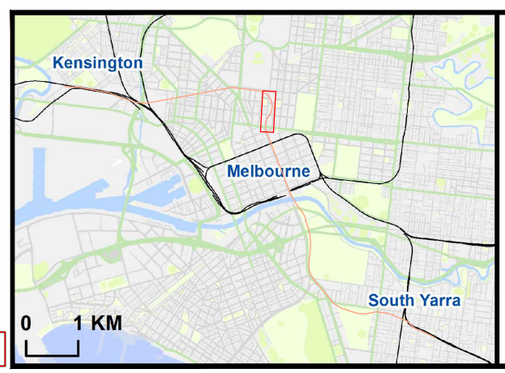

MELBOURNE METRO RAIL AUTHORITY

AJM Joint Venture — aurecon JACOBS — Mott MacDonald in association with GRIMSHAW

Melbourne Metro Rail Project


Title
GEO. SECTION - RELIABILITY
SHEET 26 OF 35

Drawing Number	Revision
MMR-AJM-PWAA-DR-NN-500450	P1.1


Drawn By	Approved By	Date	Map Size
GOLDER	SLVB	23-03-2016	A3

HOR. 0 25 50 75 100m
VER. 0 10 20 30 40 50m

REFER TO SHEET 26 OF 35

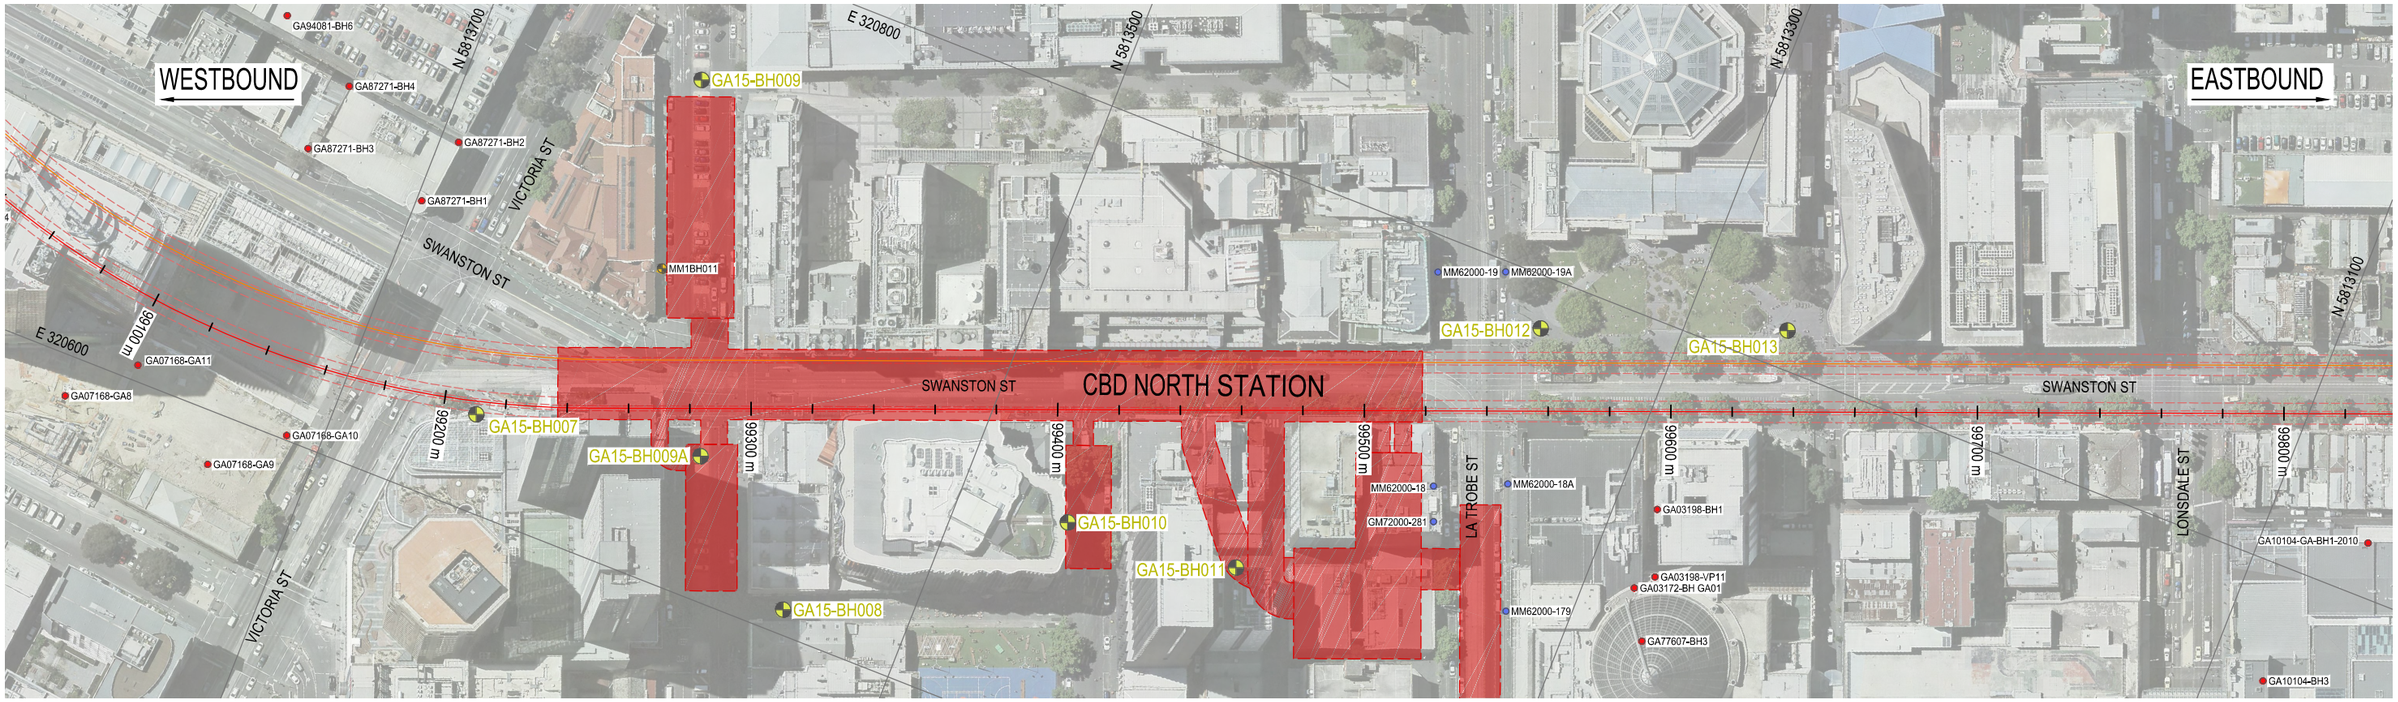

PLAN VIEW

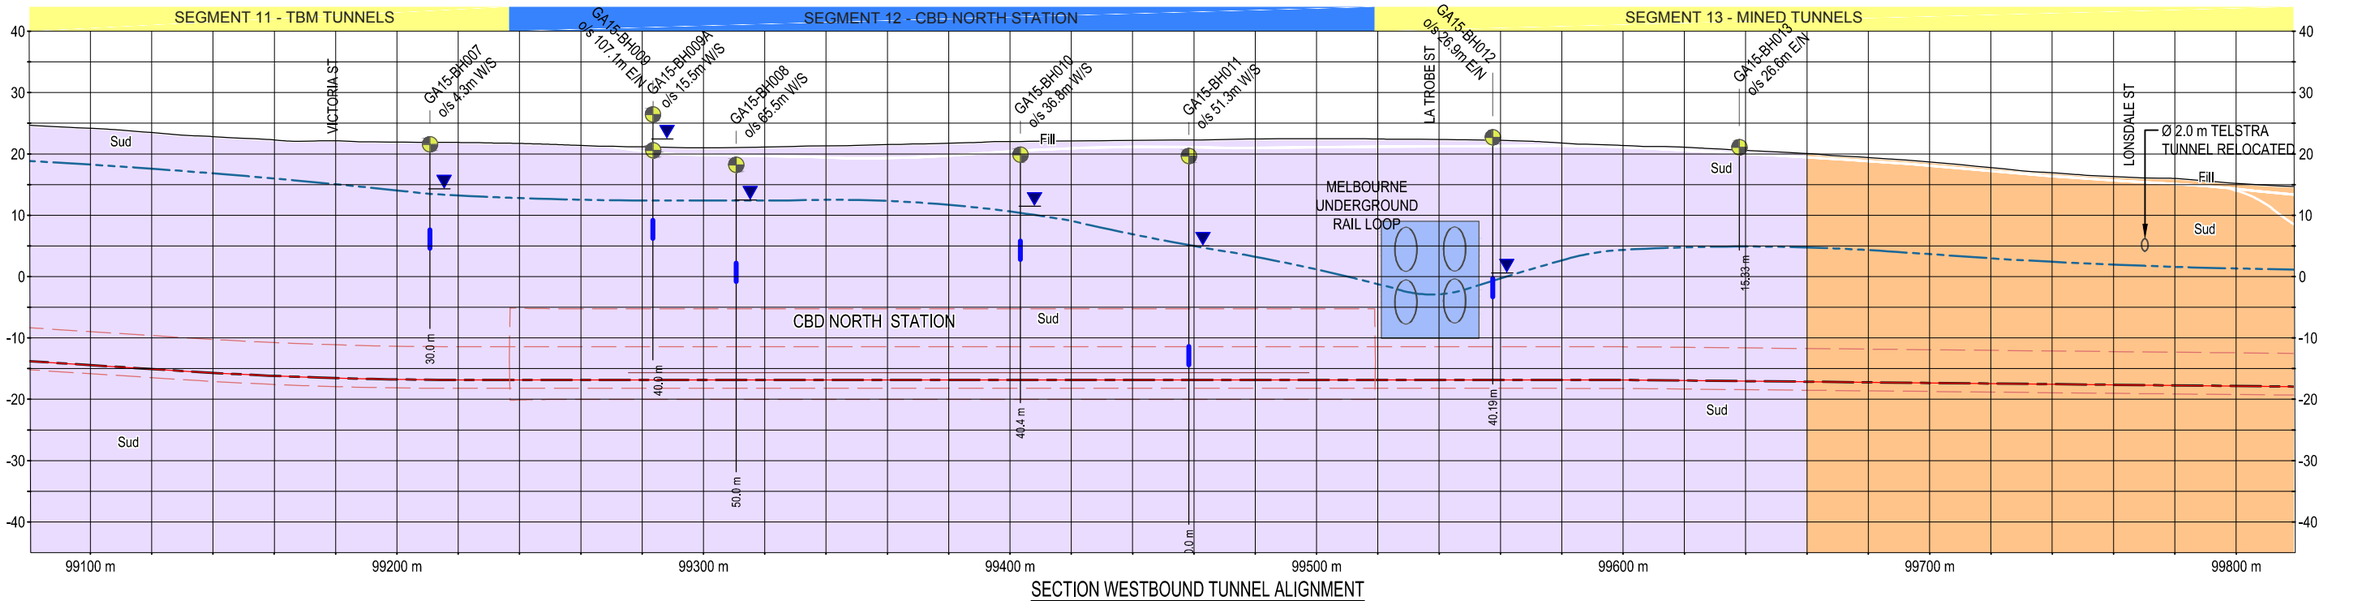


SECTION WESTBOUND TUNNEL ALIGNMENT

REFER TO SHEET 28 OF 35

NOTES
1. REFER FIGURE MMR-AJM-PWAA-DR-NN-500450, SHEET 1 OF 35 FOR NOTES AND LEGEND.
2. ALL LEVELS ARE IN METRES TO AHD.
3. ALL COORDINATES ARE IN METRES TO MGA-Z55
4. INTERPRETED SUBSURFACE CONDITIONS SHOWN ON LONG SECTION TO BE USED FOR EES PURPOSES ONLY.

Note:
Surface works are not shown

NOT FOR CONSTRUCTION

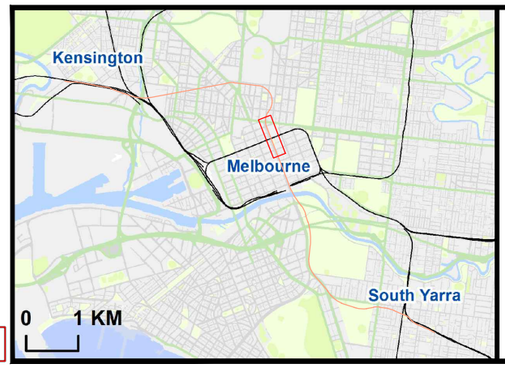

MELBOURNE METRO RAIL AUTHORITY

AJM Joint Venture — aurecon JACOBS Mott MacDonald in association with GRIMSHAW

Melbourne Metro Rail Project


Title
GEO. SECTION - RELIABILITY
SHEET 27 OF 35

Drawing Number	Revision
MMR-AJM-PWAA-DR-NN-500450	P1.1

Drawn By	Approved By	Date	Map Size
GOLDER	SLVB	23-03-2016	A3


HOR. 0 25 50 75 100m
VER. 0 10 20 30 40 50m

REFER TO SHEET 27 OF 35

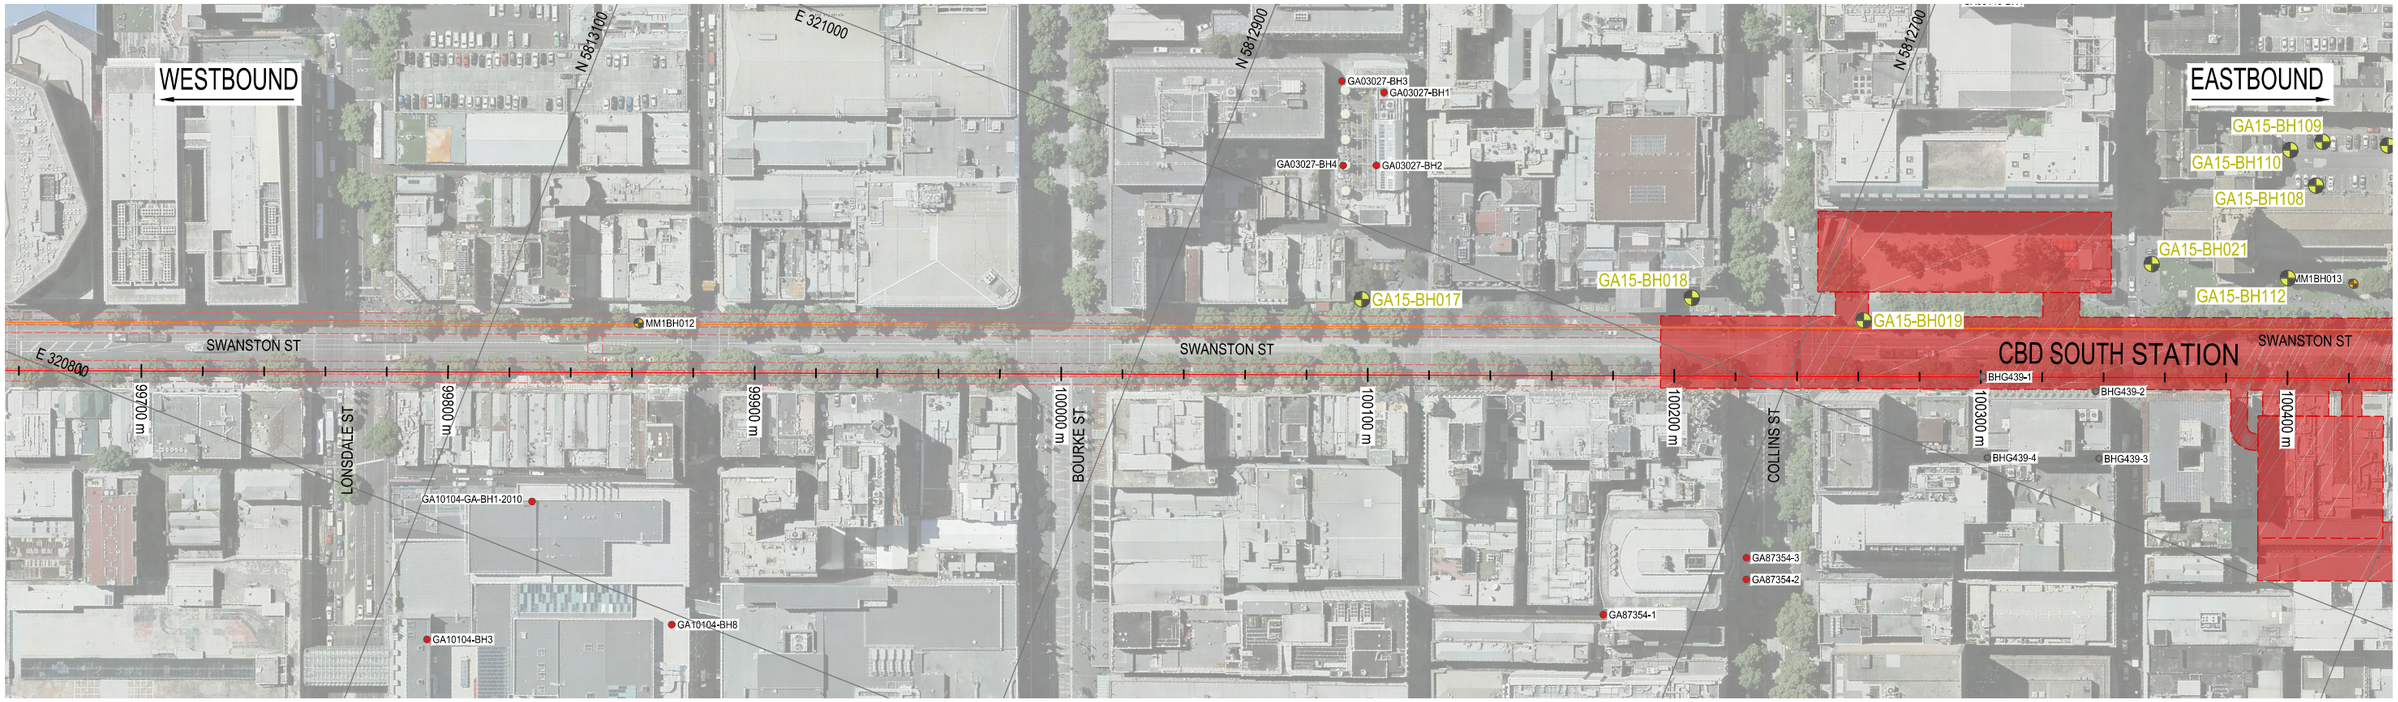

PLAN VIEW

REFER TO SHEET 29 OF 35

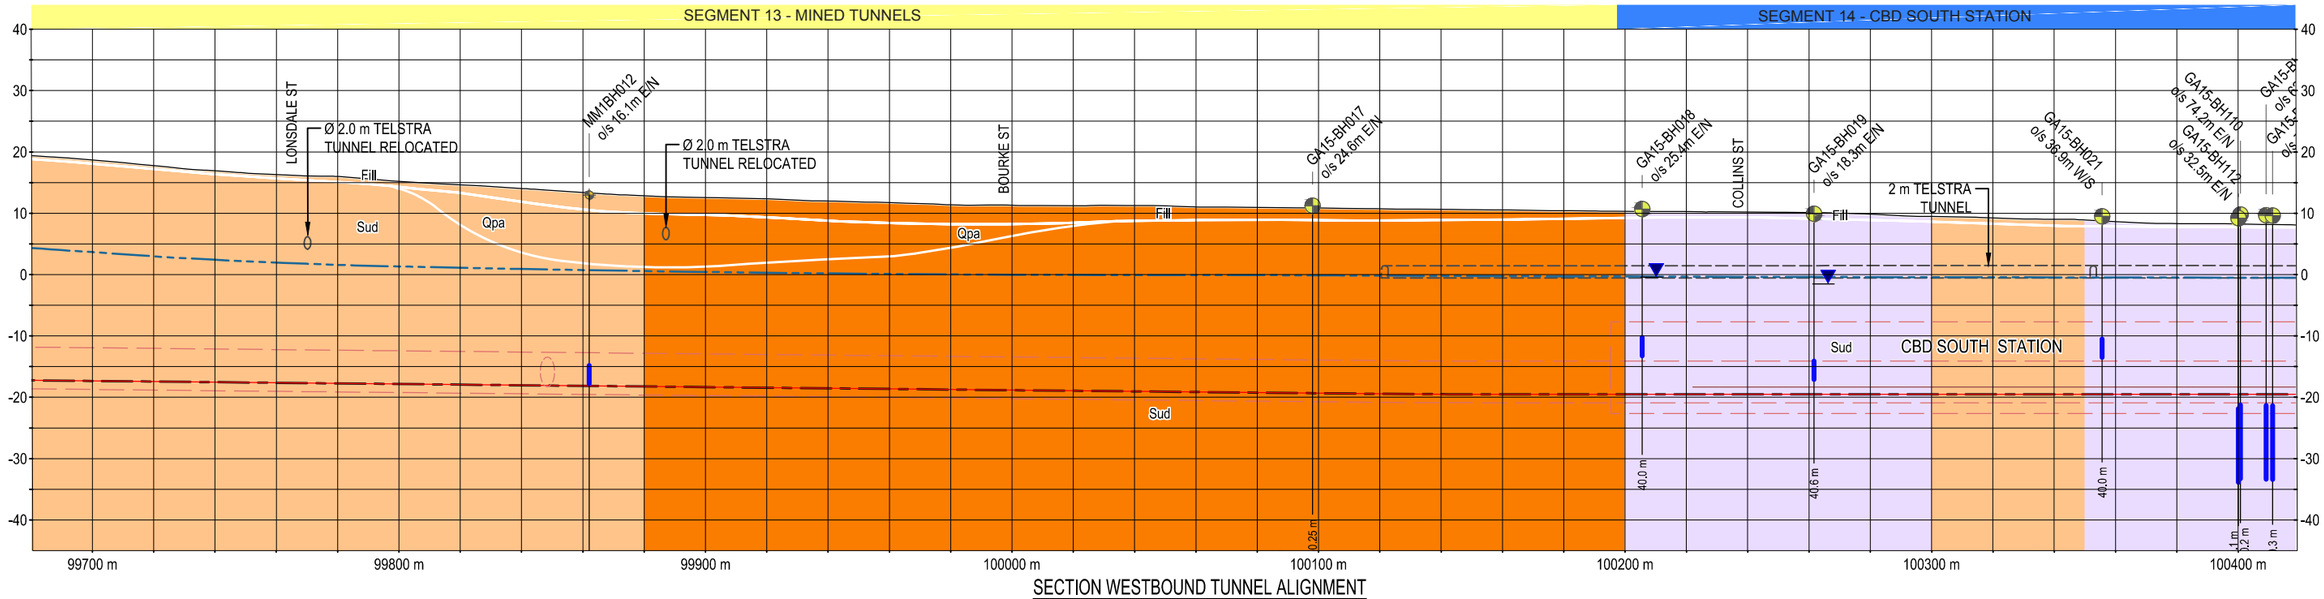


SECTION WESTBOUND TUNNEL ALIGNMENT

NOTES
1. REFER FIGURE MMR-AJM-PWAA-DR-NN-500450, SHEET 1 OF 35 FOR NOTES AND LEGEND.
2. ALL LEVELS ARE IN METRES TO AHD.
3. ALL COORDINATES ARE IN METRES TO MGA-Z55
4. INTERPRETED SUBSURFACE CONDITIONS SHOWN ON LONG SECTION TO BE USED FOR EES PURPOSES ONLY.

Note:
Surface works are not shown

NOT FOR CONSTRUCTION

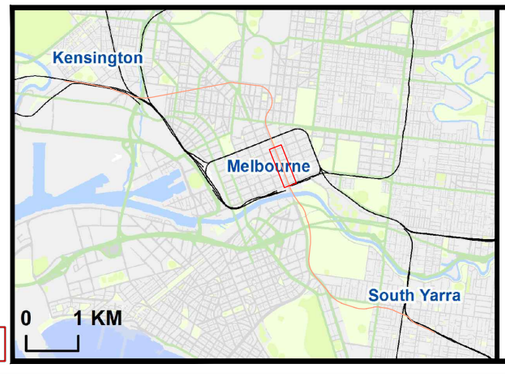

MELBOURNE METRO RAIL AUTHORITY

AJM Joint Venture
aurecon JACOBS
Mott MacDonald in association with GRIMSHAW

Melbourne Metro Rail Project

Title
GEO. SECTION - RELIABILITY
SHEET 28 OF 35


Drawing Number	Revision
MMR-AJM-PWAA-DR-NN-500450	P1.1

Drawn By	Approved By	Date	Map Size
GOLDER	SLVB	23-03-2016	A3


HOR. 0 25 50 75 100m
VER. 0 10 20 30 40 50m

REFER TO SHEET 28 OF 35

REFER TO SHEET 31 OF 35

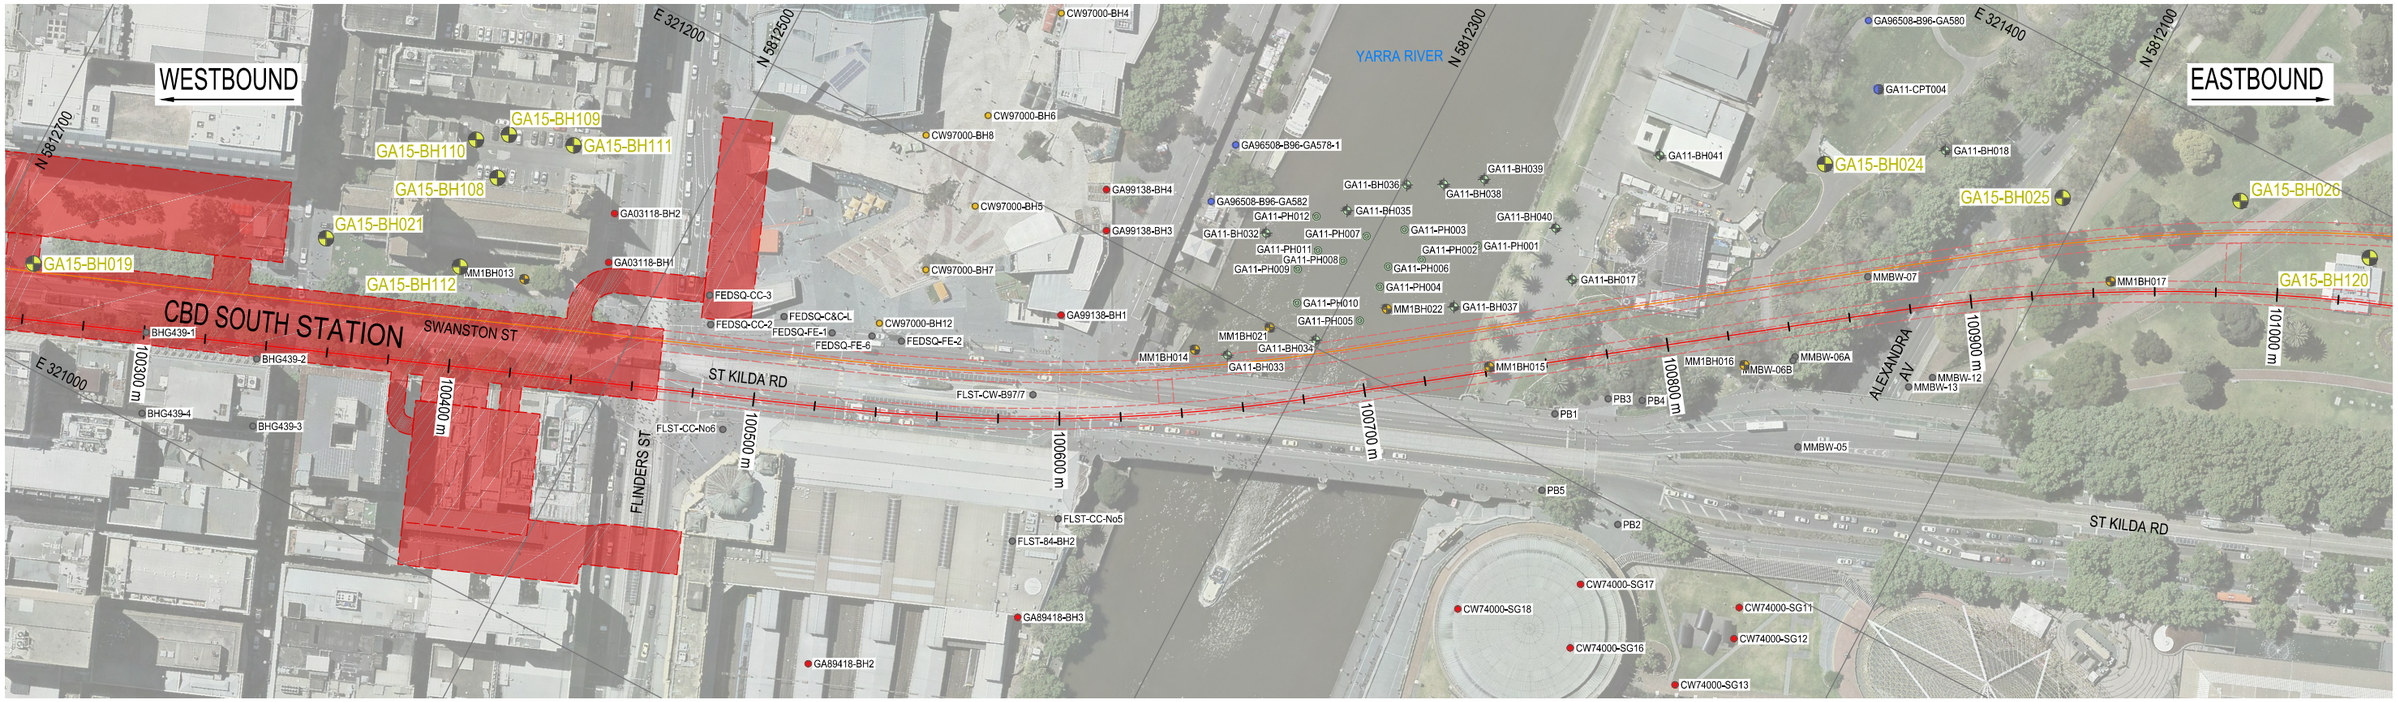

PLAN VIEW

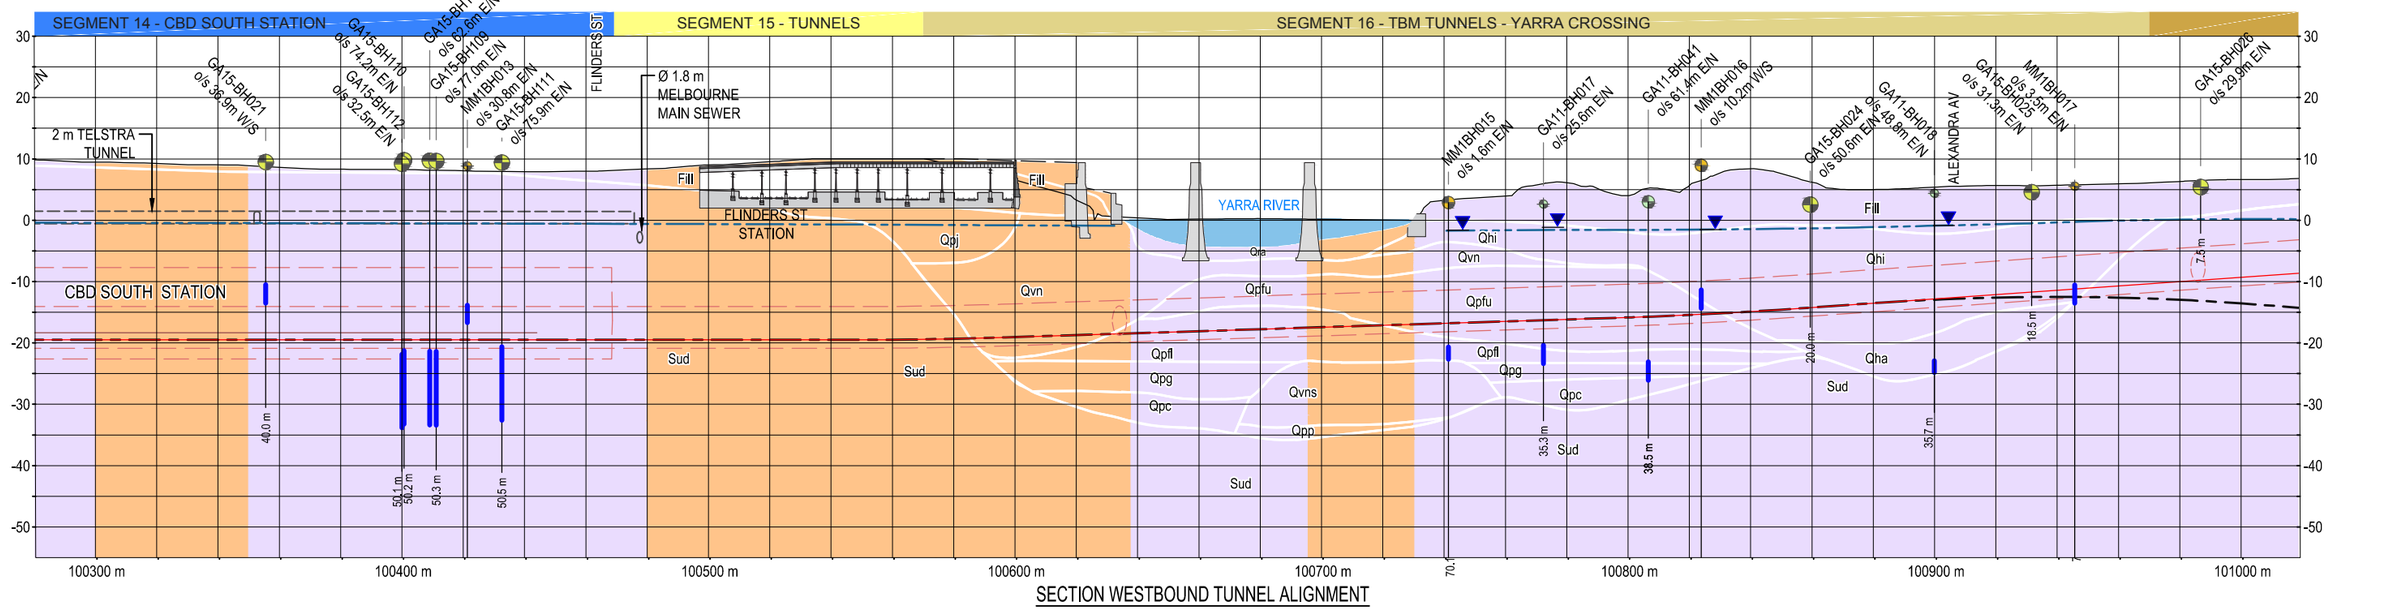


SECTION WESTBOUND TUNNEL ALIGNMENT

NOTES
1. REFER FIGURE MMR-AJM-PWAA-DR-NN-500450, SHEET 1 OF 35 FOR NOTES AND LEGEND.
2. ALL LEVELS ARE IN METRES TO AHD.
3. ALL COORDINATES ARE IN METRES TO MGA-Z55
4. INTERPRETED SUBSURFACE CONDITIONS SHOWN ON LONG SECTION TO BE USED FOR EES PURPOSES ONLY.

Note:
Surface works are not shown

NOT FOR CONSTRUCTION

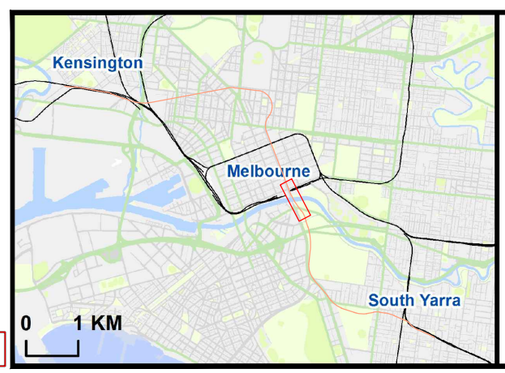

MELBOURNE METRO RAIL AUTHORITY

AJM Joint Venture
aurecon JACOBS
Mott MacDonald in association with GRIMSHAW

Melbourne Metro Rail Project

Title
GEO. SECTION - RELIABILITY
SHEET 29 OF 35

Drawing Number	Revision
MMR-AJM-PWAA-DR-NN-500450	P1.1

Drawn By	Approved By	Date	Map Size
GOLDER	SLVB	23-03-2016	A3

HOR. 0 25 50 75 100m
VER. 0 10 20 30 40 50m