

[illegible]


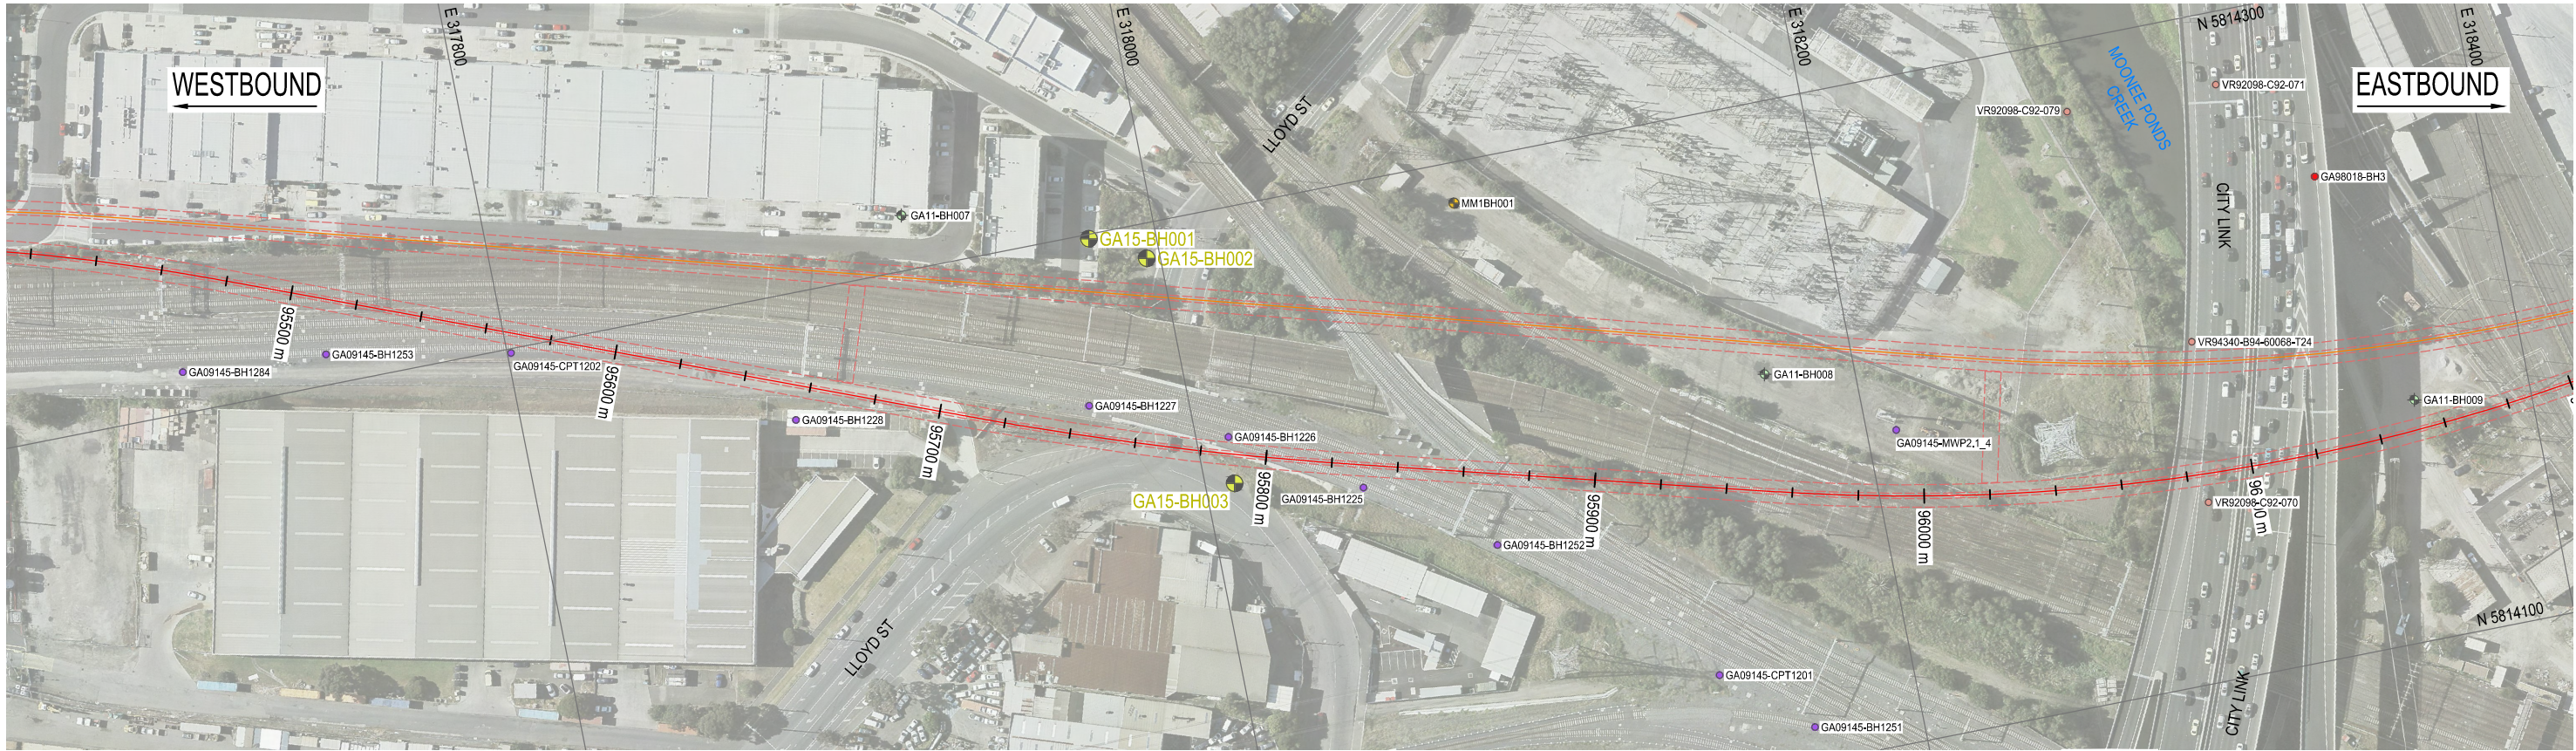



Diagram illustrating the distribution of horizontal and vertical distances:

- HOR. (Horizontal):** A bar divided into four equal segments, each labeled 25, totaling 100m.
- VER. (Vertical):** A bar divided into four equal segments, each labeled 10, totaling 50m.

REFER TO SHEET 21 OF 35

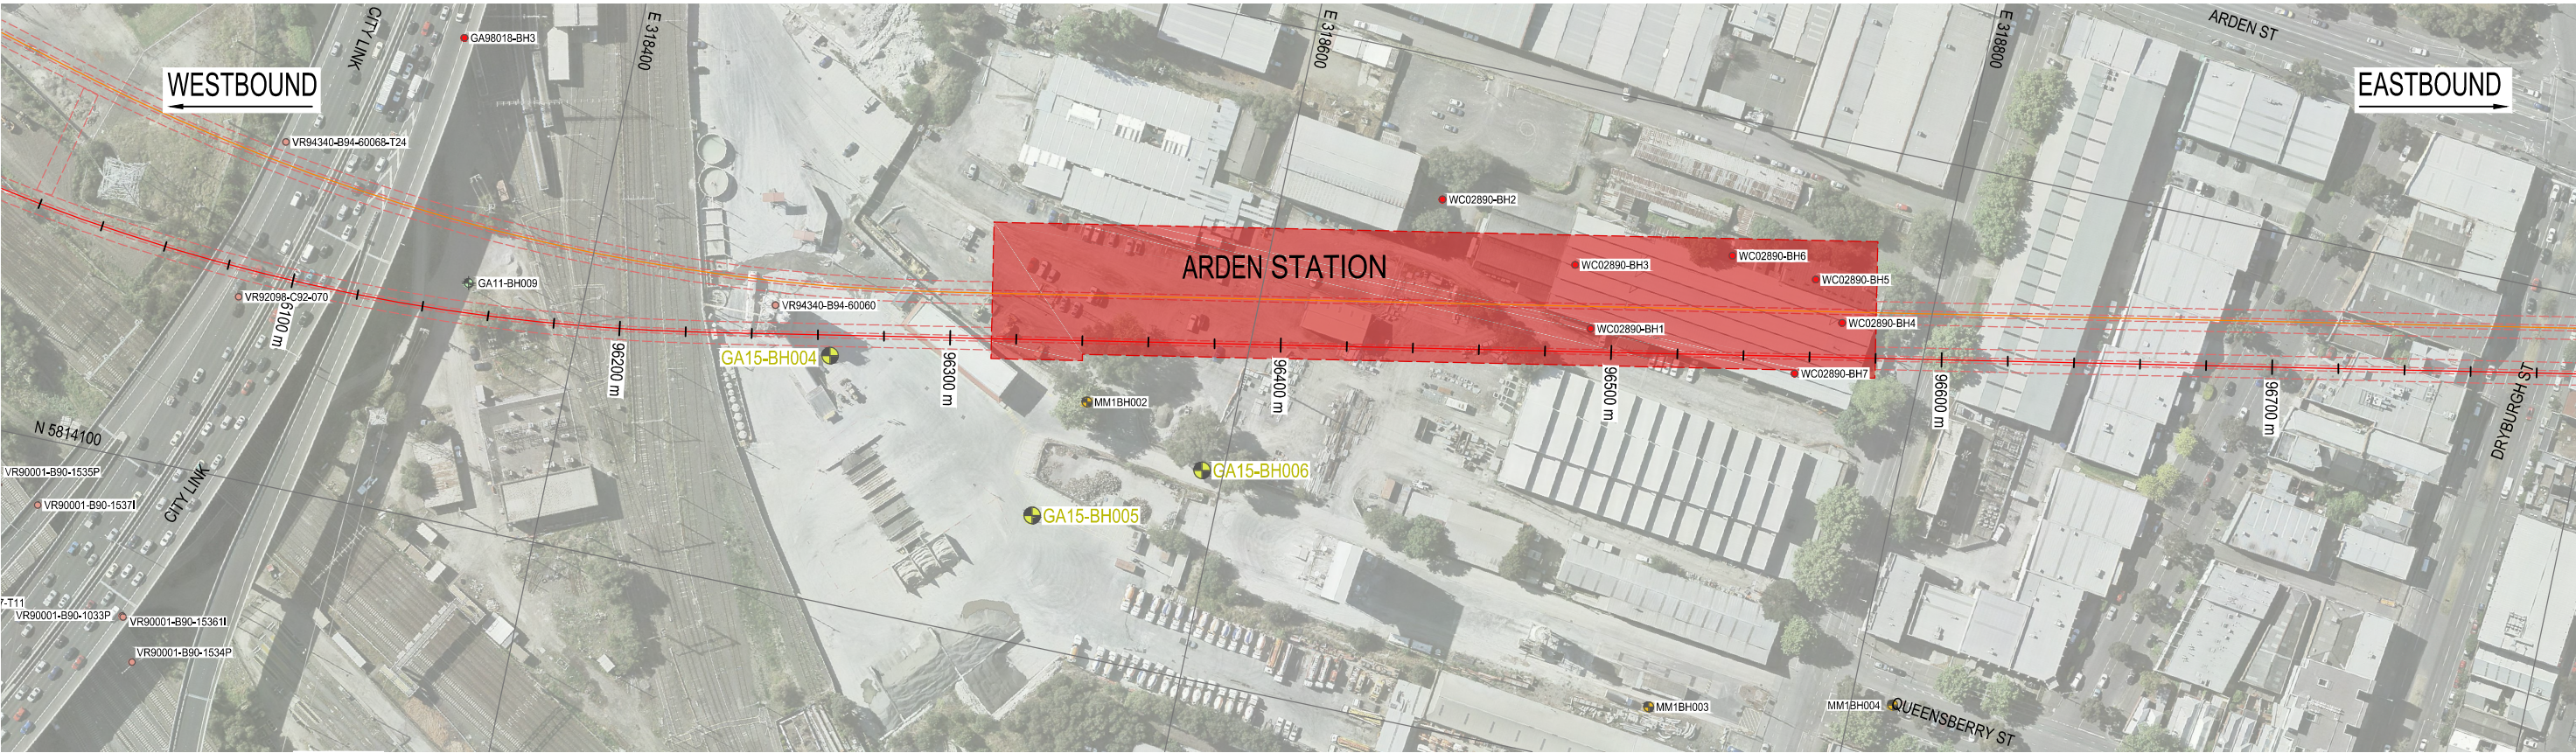

PLAN VIEW

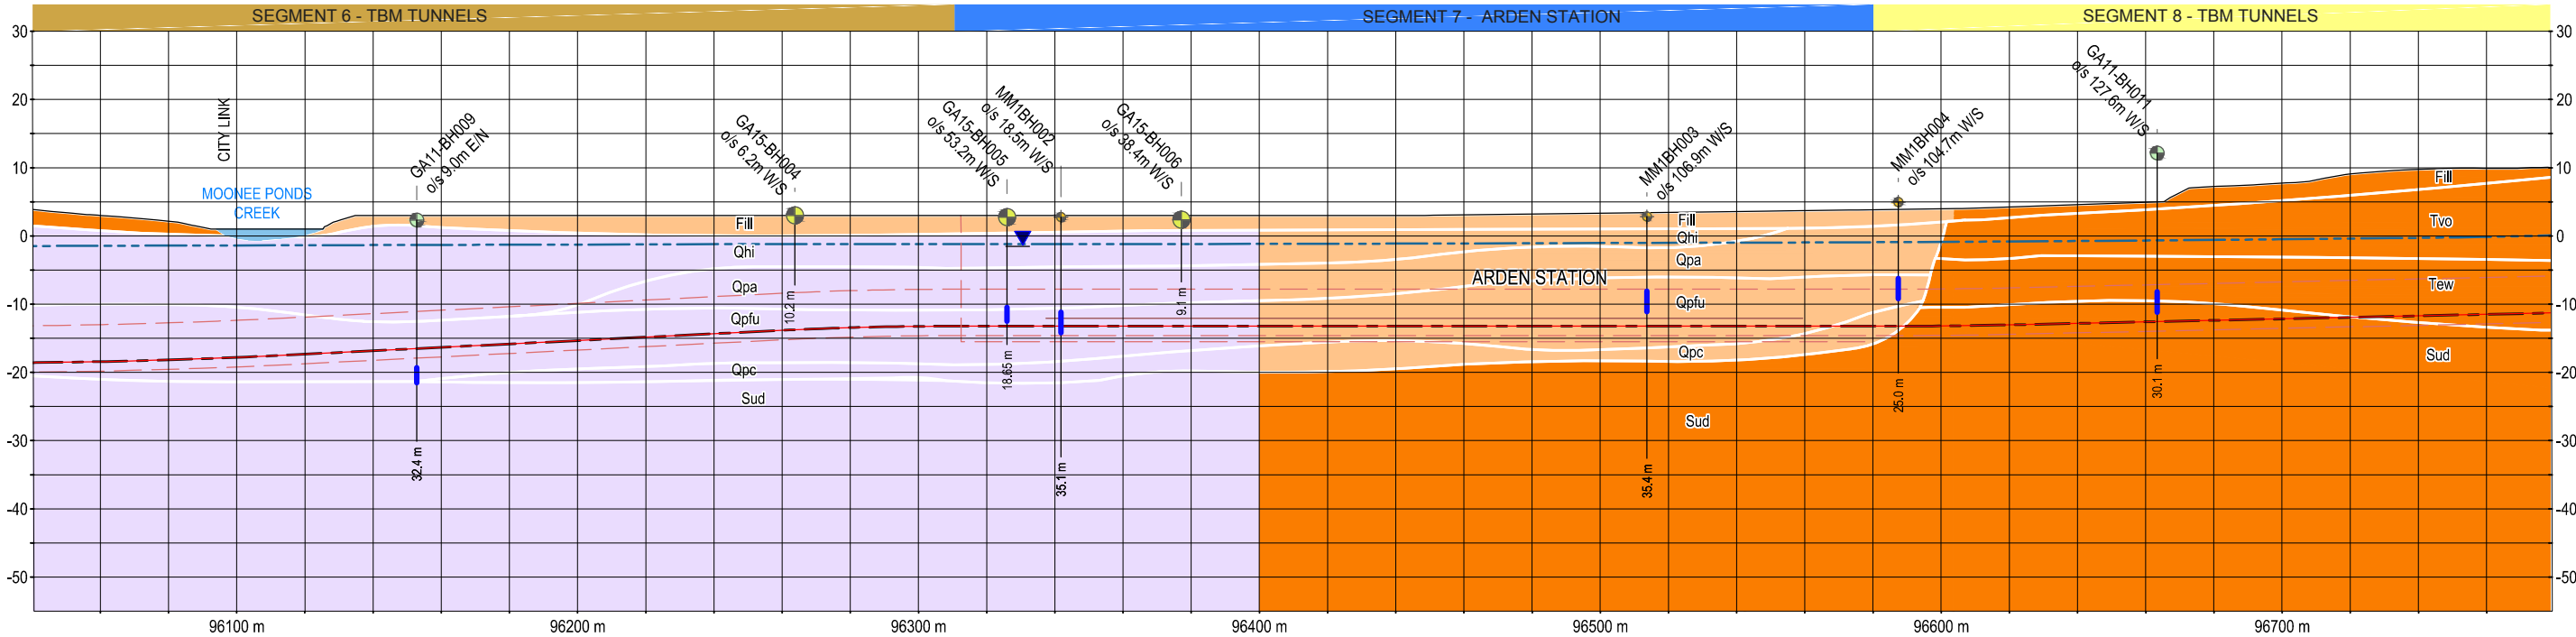


SECTION WESTBOUND TUNNEL ALIGNMENT

NOTES

1. REFER FIGURE MMR-AJM-PWAA-DR-NN-500450, SHEET 1 OF 35 FOR NOTES AND LEGEND.
2. ALL LEVELS ARE IN METRES TO AHD.
3. ALL COORDINATES ARE IN METRES TO MGA-Z55
4. INTERPRETED SUBSURFACE CONDITIONS SHOWN ON LONG SECTION TO BE USED FOR EES PURPOSES ONLY.

Note:
Surface works are not shown

NOT FOR CONSTRUCTION

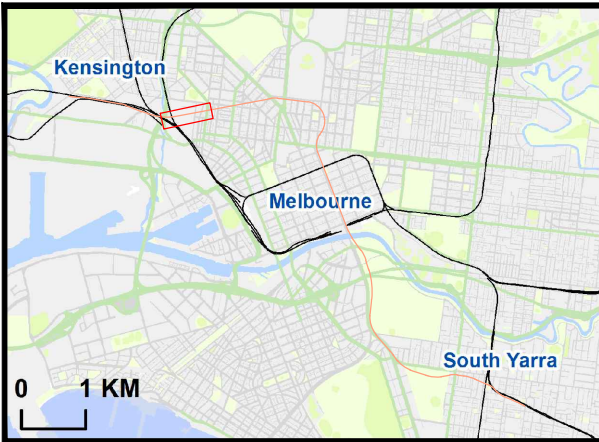

Melbourne Metro Rail Project

Title
GEO. SECTION - RELIABILITY SHEET 22 OF 35

Drawing Number
MMR-AJM-PWAA-DR-NN-500450

Revision
P1.1

Drawn By
GOLDER

Approved By
SLVB


Date
23-03-2016

Map Size
A3





PLAN VIEW

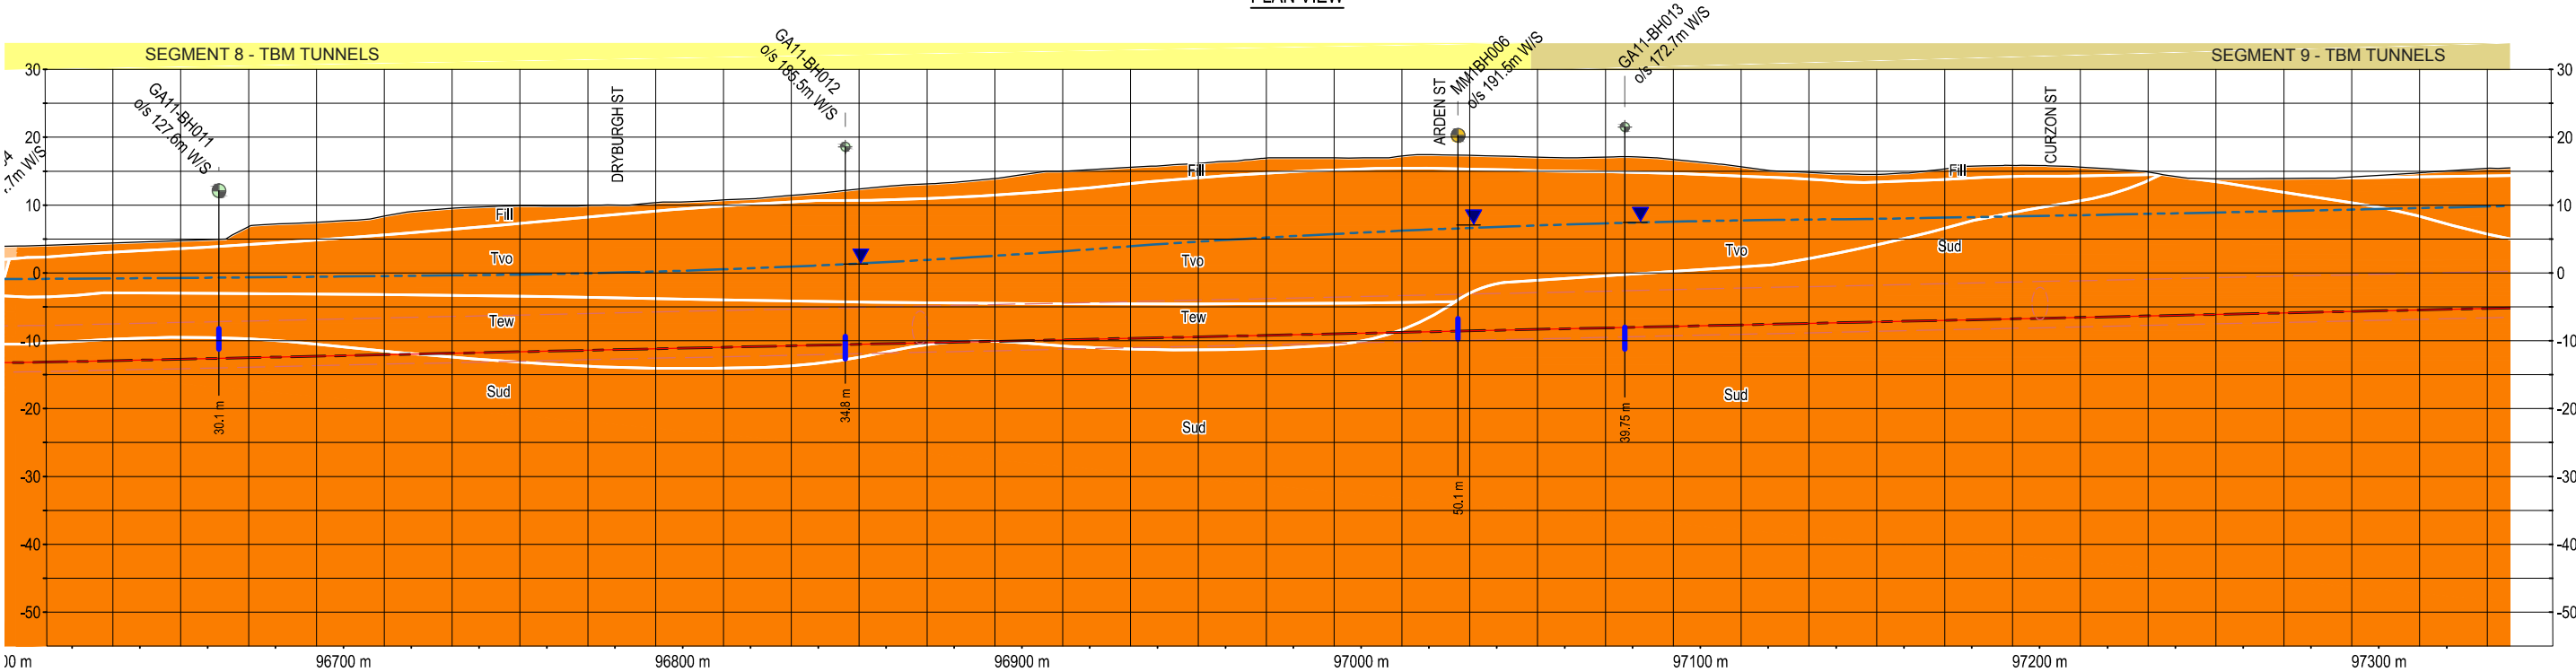


SECTION WESTBOUND TUNNEL ALIGNMENT

- NOTES
- 1. REFER FIGURE MMR-AJM-PWAA-DR-NN-500450, SHEET 1 OF 35 FOR NOTES AND LEGEND.
 - 2. ALL LEVELS ARE IN METRES TO AHD.
 - 3. ALL COORDINATES ARE IN METRES TO MGA-Z55
 - 4. INTERPRETED SUBSURFACE CONDITIONS SHOWN ON LONG SECTION TO BE USED FOR EES PURPOSES ONLY.

Note:
Surface works are not shown

NOT FOR CONSTRUCTION

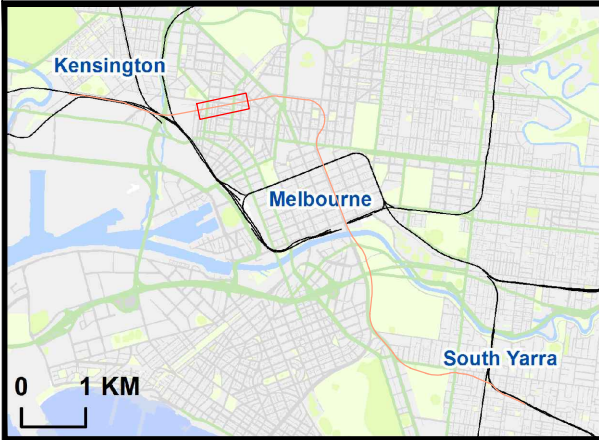

Melbourne Metro Rail Project

Title GEO. SECTION - RELIABILITY		SHEET 23 OF 35	
Drawing Number MMR-AJM-PWAA-DR-NN-500450		Revision P1.1	
Drawn By GOLDER	Approved By SLVB	Date 23-03-2016	Map Size A3




REFER TO SHEET 23 OF 35

REFER TO SHEET 25 OF 35



PLAN VIEW

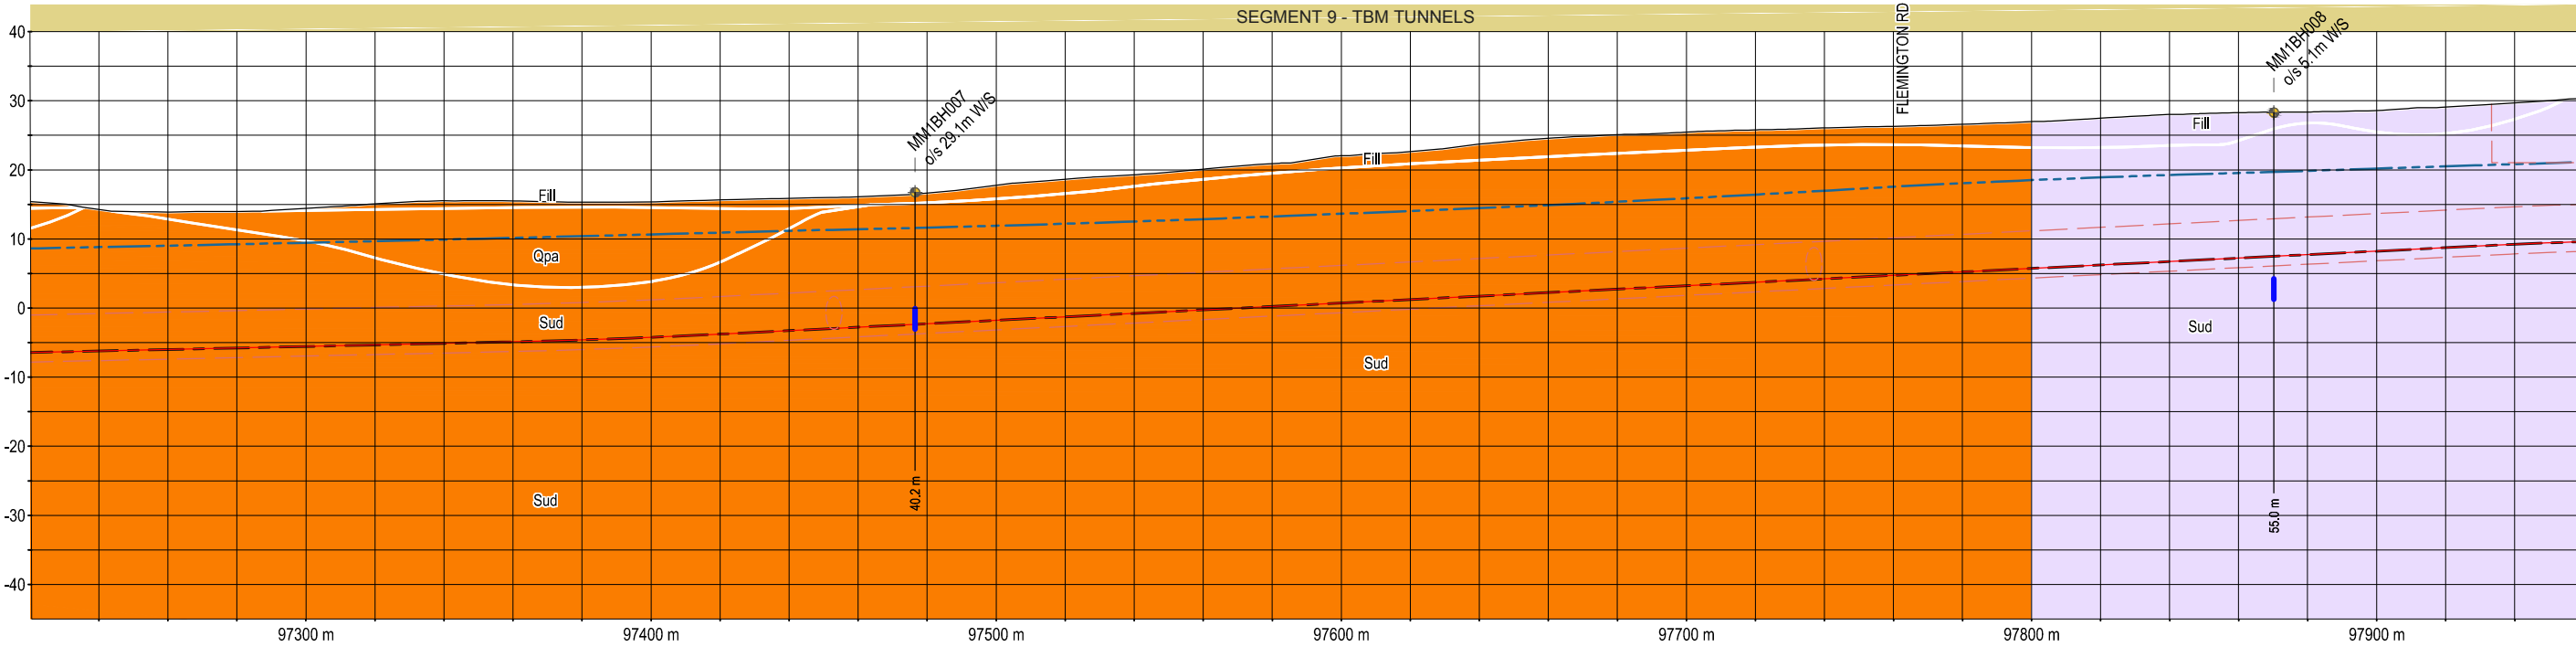


SECTION WESTBOUND TUNNEL ALIGNMENT

NOTES

1. REFER FIGURE MMR-AJM-PWAA-DR-NN-500450, SHEET 1 OF 35 FOR NOTES AND LEGEND.
2. ALL LEVELS ARE IN METRES TO AHD.
3. ALL COORDINATES ARE IN METRES TO MGA-Z55
4. INTERPRETED SUBSURFACE CONDITIONS SHOWN ON LONG SECTION TO BE USED FOR EES PURPOSES ONLY.

Note:
Surface works are not shown

NOT FOR CONSTRUCTION

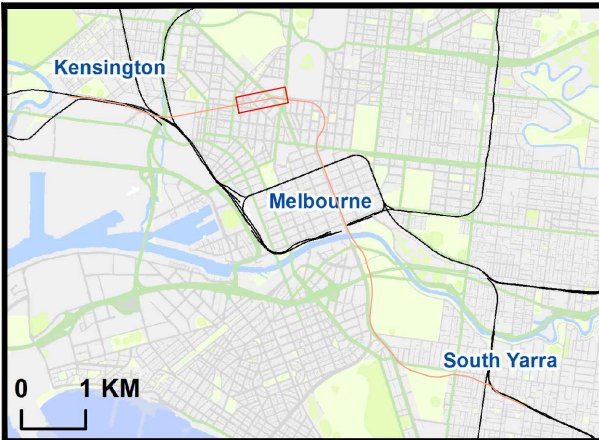

Melbourne Metro Rail Project

Title
GEO. SECTION - RELIABILITY SHEET 24 OF 35

Drawing Number
MMR-AJM-PWAA-DR-NN-500450

Revision
P1.1

Drawn By
GOLDER

Approved By
SLVB


Date
23-03-2016

Map Size
A3




REFER TO SHEET 24 OF 35

REFER TO SHEET 26 OF 35

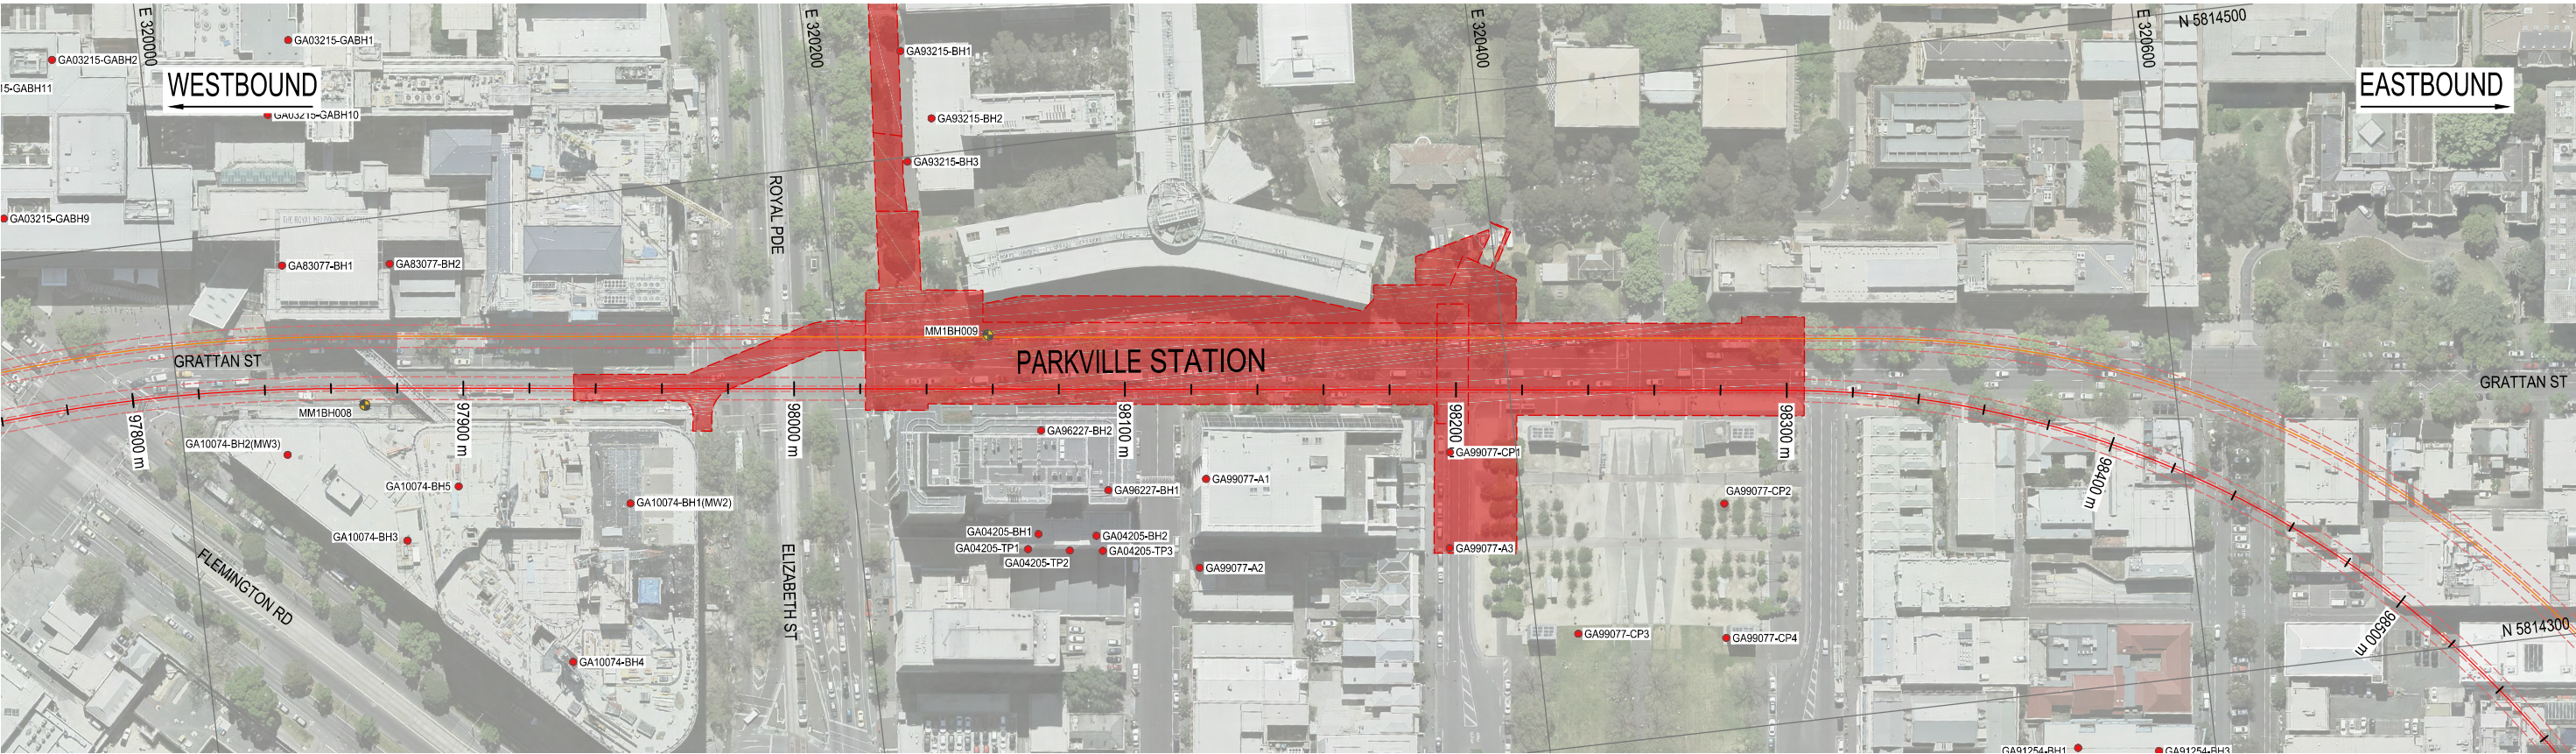

PLAN VIEW

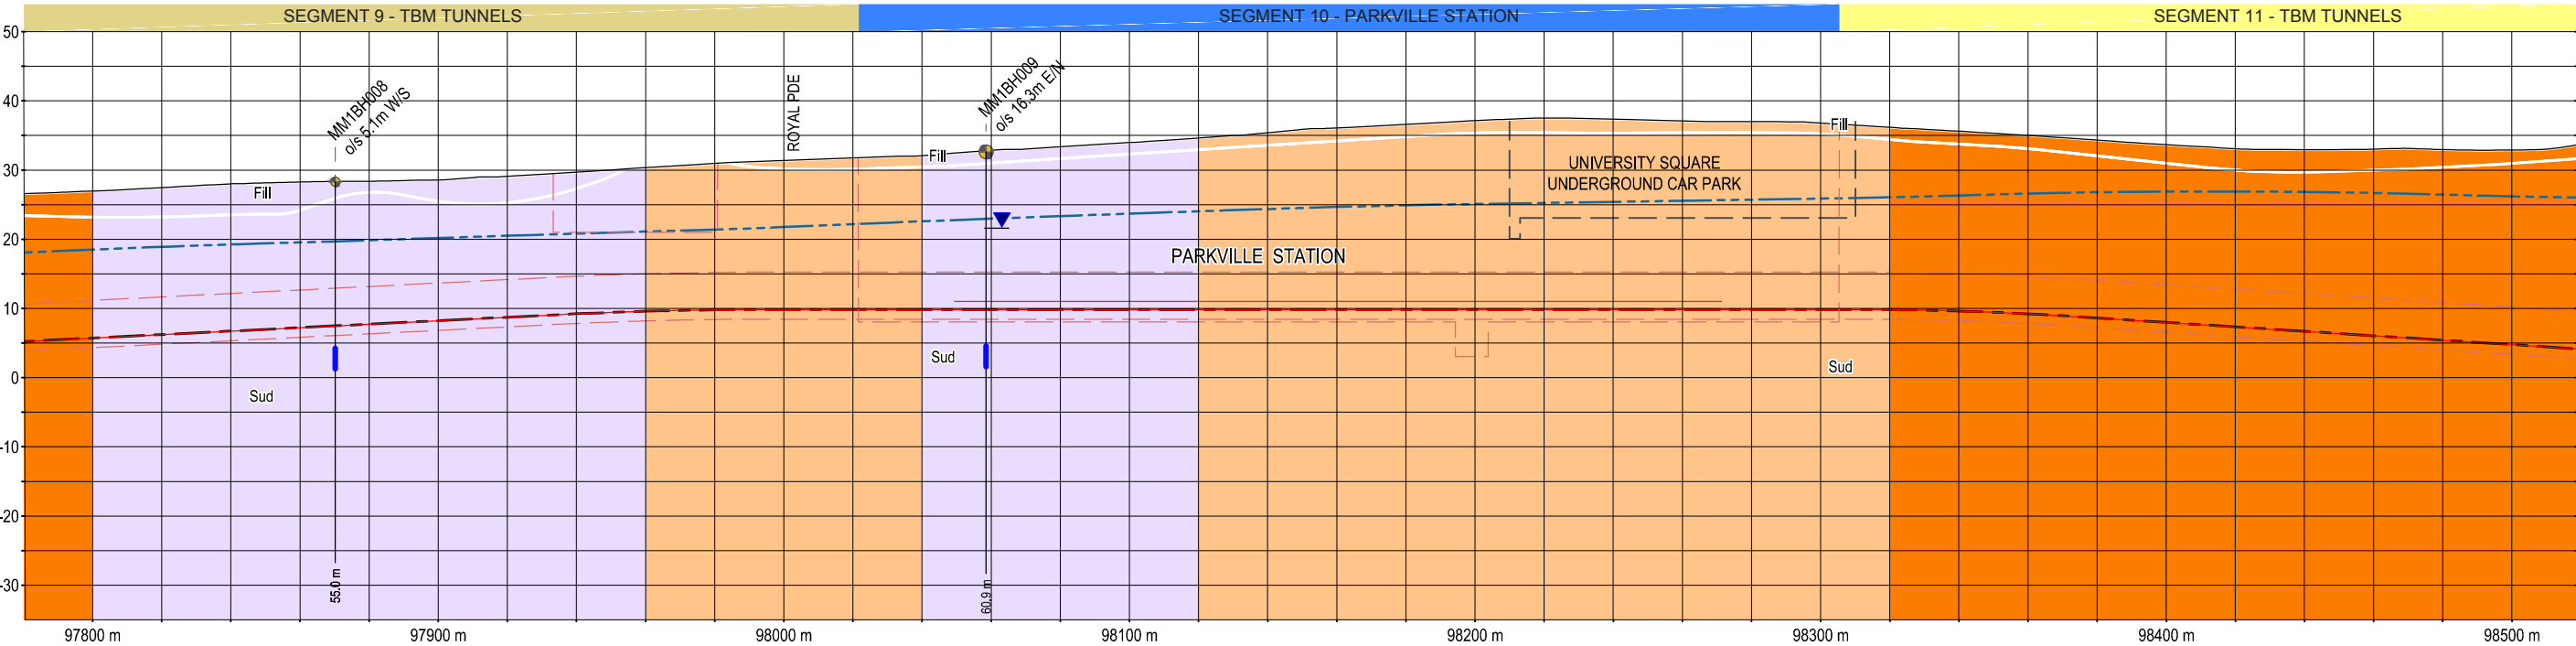


SECTION WESTBOUND TUNNEL ALIGNMENT

- NOTES
1. REFER FIGURE MMR-AJM-PWAA-DR-NN-500450, SHEET 1 OF 35 FOR NOTES AND LEGEND.
 2. ALL LEVELS ARE IN METRES TO AHD.
 3. ALL COORDINATES ARE IN METRES TO MGA-Z55
 4. INTERPRETED SUBSURFACE CONDITIONS SHOWN ON LONG SECTION TO BE USED FOR EES PURPOSES ONLY.


Note:
Surface works are not shown

NOT FOR CONSTRUCTION

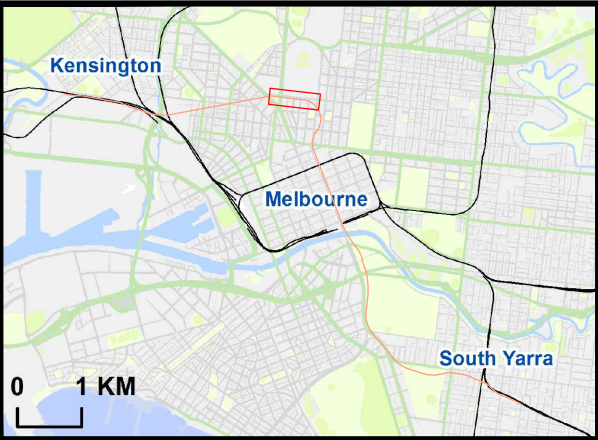

Melbourne Metro Rail Project

Title GEO. SECTION - RELIABILITY		SHEET 25 OF 35	
Drawing Number MMR-AJM-PWAA-DR-NN-500450		Revision P1.1	
Drawn By GOLDER	Approved By SLVB	Date 23-03-2016	Map Size A3

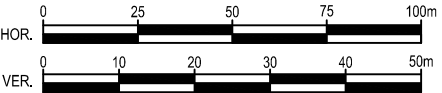


REFER TO SHEET 25 OF 35



REFER TO SHEET 27 OF 35

PLAN VIEW

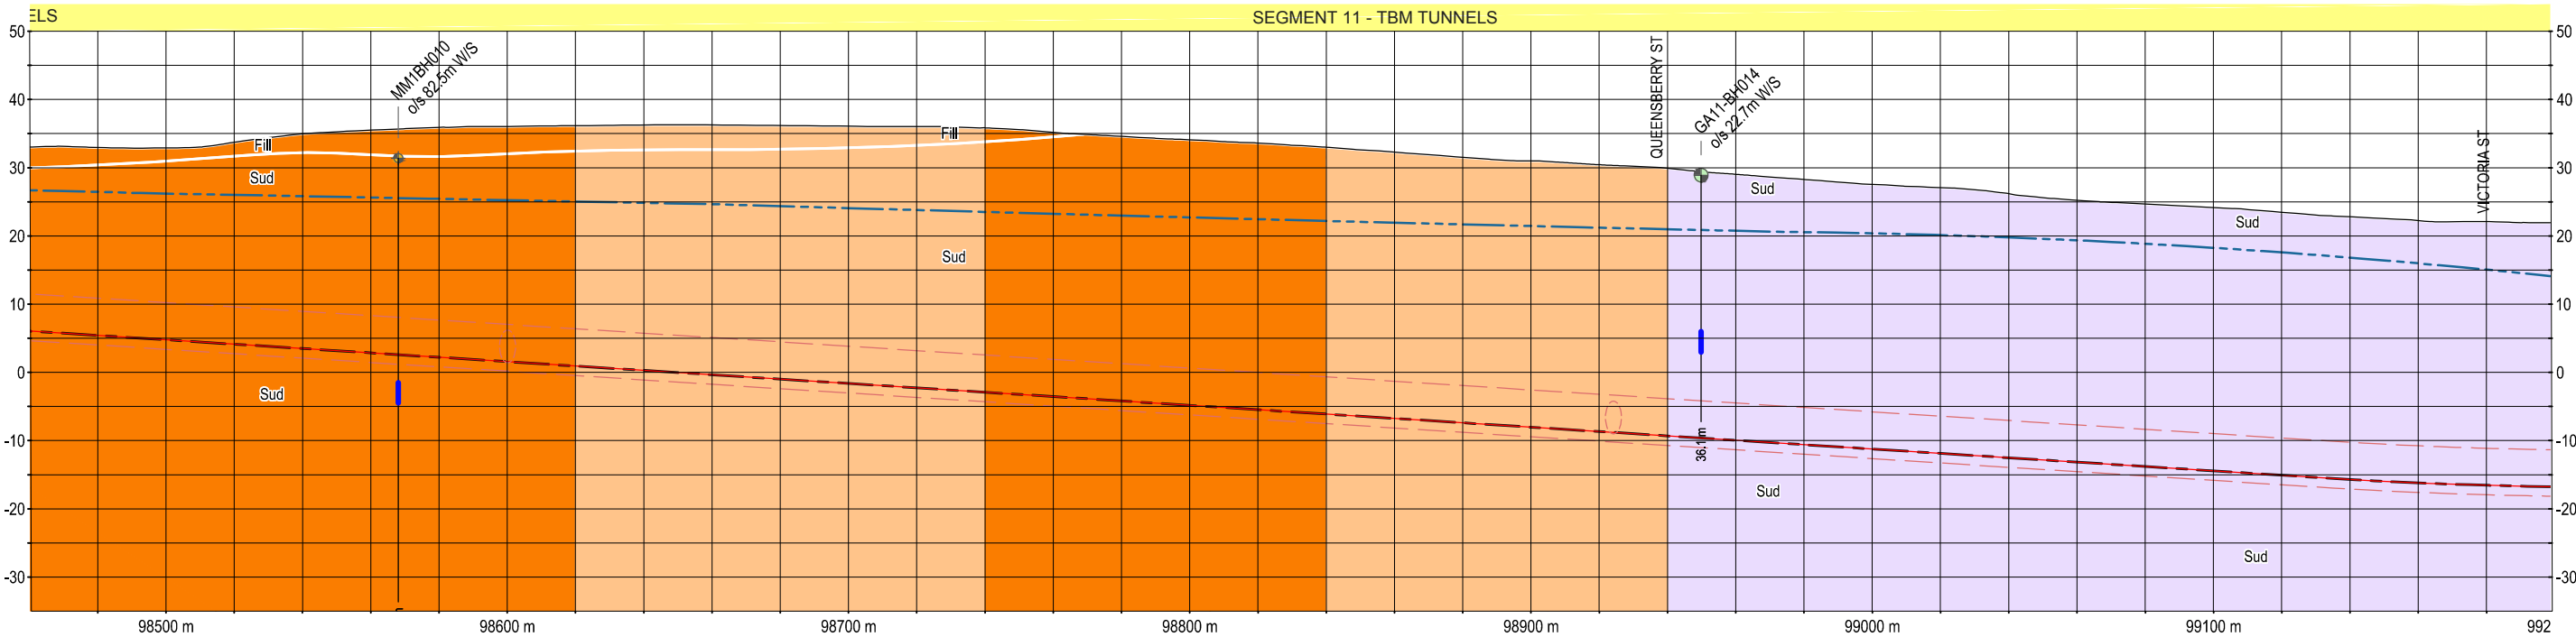


SECTION WESTBOUND TUNNEL ALIGNMENT

NOTES

1. REFER FIGURE MMR-AJM-PWAA-DR-NN-500450, SHEET 1 OF 35 FOR NOTES AND LEGEND.
2. ALL LEVELS ARE IN METRES TO AHD.
3. ALL COORDINATES ARE IN METRES TO MGA-Z55
4. INTERPRETED SUBSURFACE CONDITIONS SHOWN ON LONG SECTION TO BE USED FOR EES PURPOSES ONLY.

Note:
Surface works are not shown

NOT FOR CONSTRUCTION

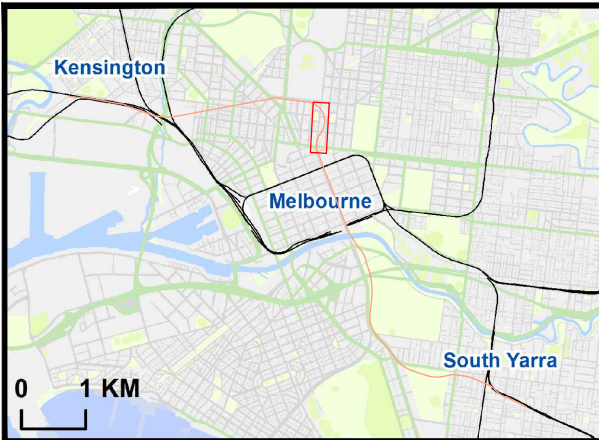

Melbourne Metro Rail Project

Title
GEO. SECTION - RELIABILITY SHEET 26 OF 35

Drawing Number
MMR-AJM-PWAA-DR-NN-500450


Revision
P1.1

Drawn By
GOLDER

Approved By
SLVB


Date
23-03-2016

Map Size
A3

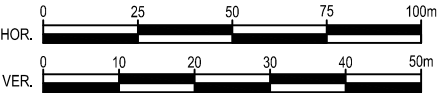


REFER TO SHEET 26 OF 35

REFER TO SHEET 28 OF 35

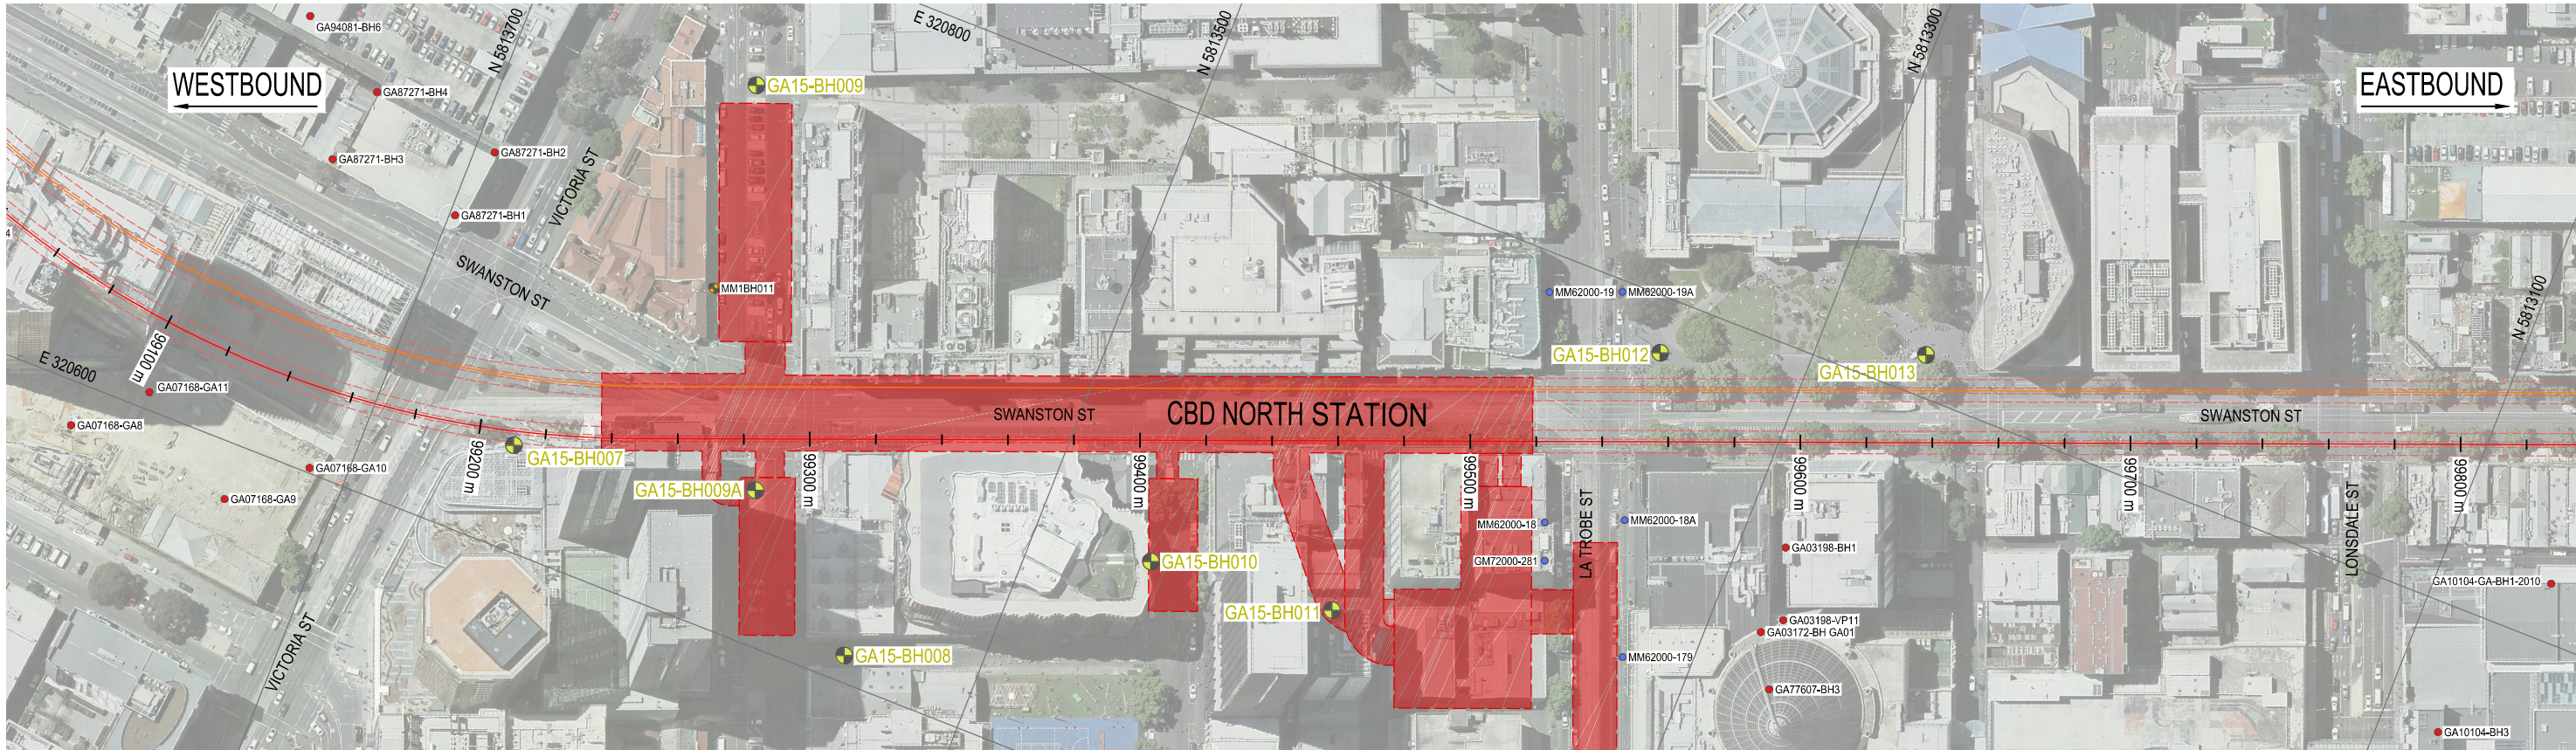

PLAN VIEW

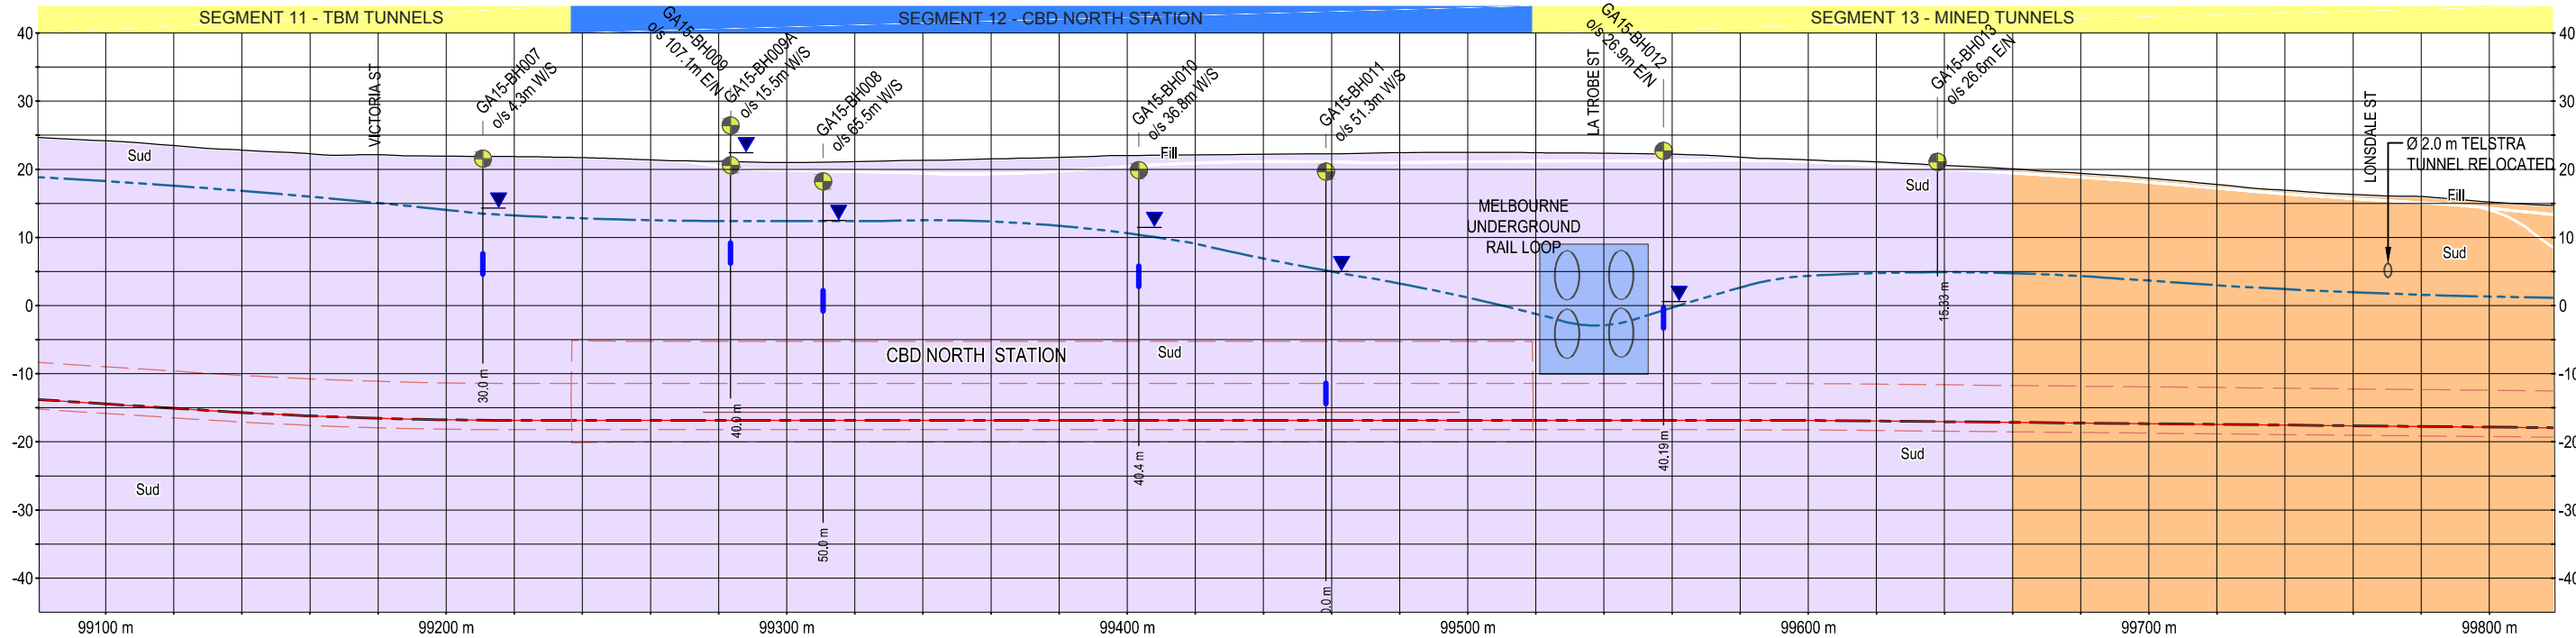


SECTION WESTBOUND TUNNEL ALIGNMENT

NOTES

1. REFER FIGURE MMR-AJM-PWAA-DR-NN-500450, SHEET 1 OF 35 FOR NOTES AND LEGEND.
2. ALL LEVELS ARE IN METRES TO AHD.
3. ALL COORDINATES ARE IN METRES TO MGA-Z55
4. INTERPRETED SUBSURFACE CONDITIONS SHOWN ON LONG SECTION TO BE USED FOR EES PURPOSES ONLY.

Note:
Surface works are not shown

NOT FOR CONSTRUCTION

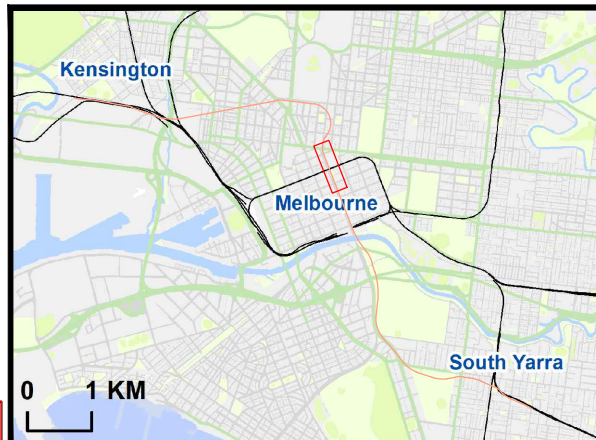

Melbourne Metro Rail Project

Title
GEO. SECTION - RELIABILITY SHEET 27 OF 35

Drawing Number
MMR-AJM-PWAA-DR-NN-500450

Revision
P1.1

Drawn By
GOLDER


Approved By
SLVB

Date
23-03-2016

Map Size
A3




REFER TO SHEET 27 OF 35

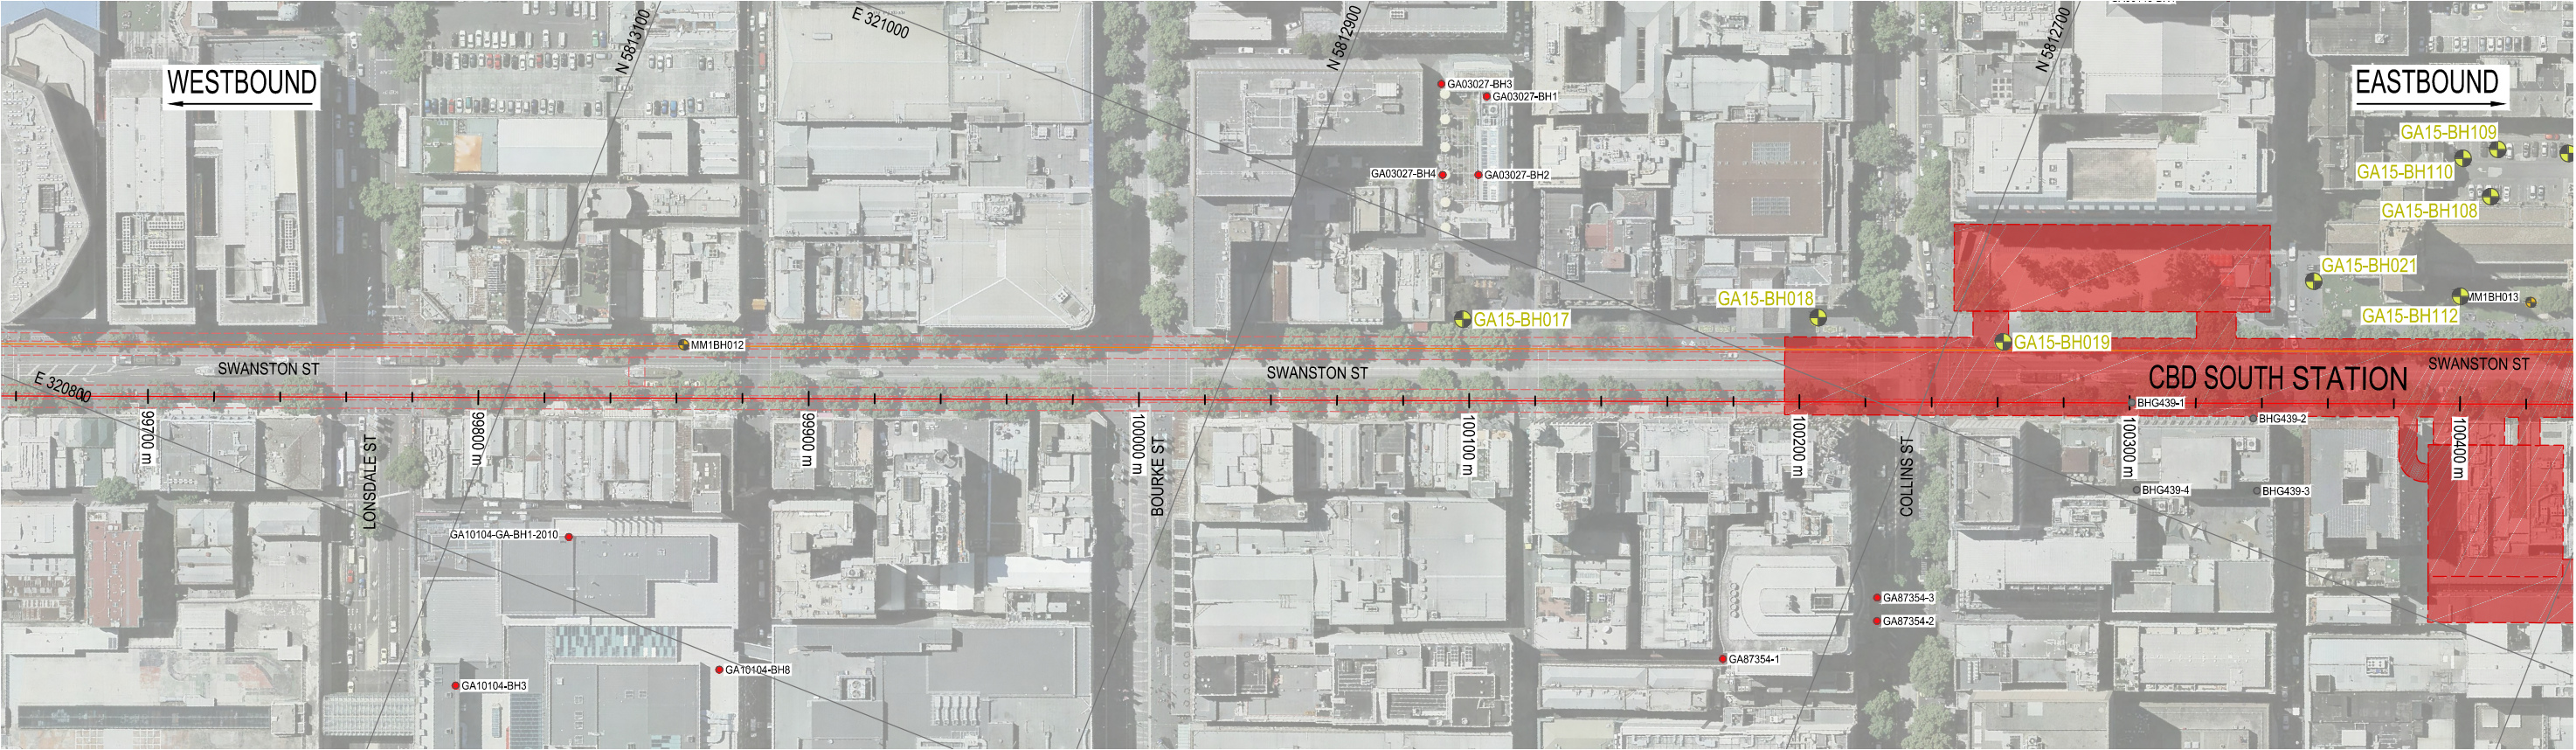

REFER TO SHEET 29 OF 35

PLAN VIEW

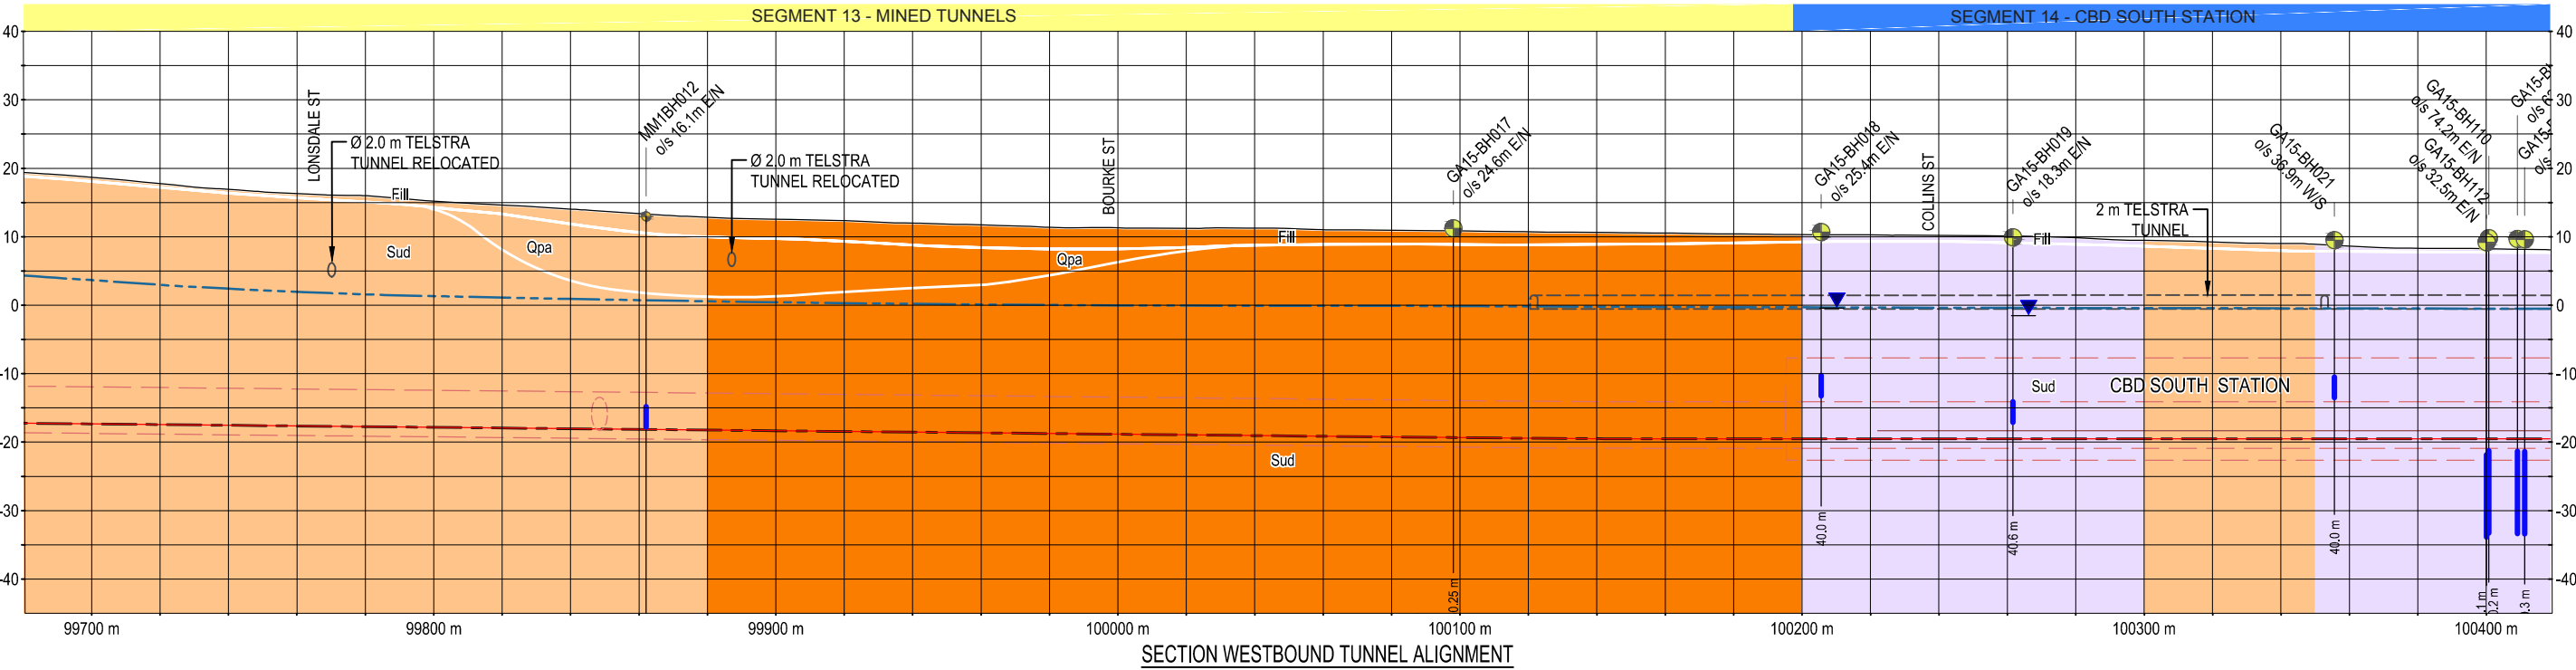


SECTION WESTBOUND TUNNEL ALIGNMENT

NOTES

1. REFER FIGURE MMR-AJM-PWAA-DR-NN-500450, SHEET 1 OF 35 FOR NOTES AND LEGEND.
2. ALL LEVELS ARE IN METRES TO AHD.
3. ALL COORDINATES ARE IN METRES TO MGA-Z55
4. INTERPRETED SUBSURFACE CONDITIONS SHOWN ON LONG SECTION TO BE USED FOR EES PURPOSES ONLY.

Note:
Surface works are not shown

NOT FOR CONSTRUCTION

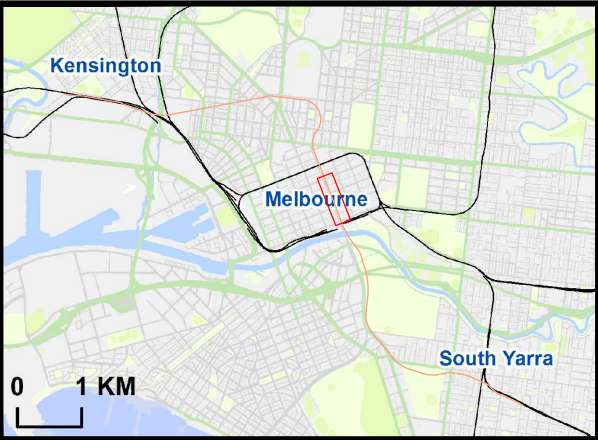

Melbourne Metro Rail Project

Title
GEO. SECTION - RELIABILITY SHEET 28 OF 35

Drawing Number
MMR-AJM-PWAA-DR-NN-500450


Revision
P1.1

Drawn By
GOLDER

Approved By
SLVB

Date
23-03-2016

Map Size
A3

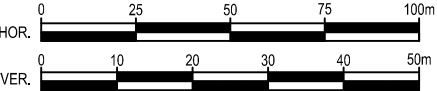

[illegible][illegible][illegible]