


NOTES:

1. BOUNDARY OF THE PROJECT IS DEFINED BY THIS VARIATION (BY ABUTTAL TO EXISTING CADASTRAL BOUNDARIES AND SUPPLEMENTED WITH LINES AND DIMENSIONS) TOGETHER WITH THE EXISTING SUBURBAN RAIL LOOP PROJECT EAST AREA VIDE LEGL./22-118, LEGL./23-319 & LEGL./24-194
2. ALL MEASUREMENTS AND DIMENSIONS ARE SHOWN IN METRES
3. COPY OF LEGL./22-118, LEGL./23-319 & LEGL./24-194 ARE AVAILABLE IN THE CENTRAL PLAN OFFICE

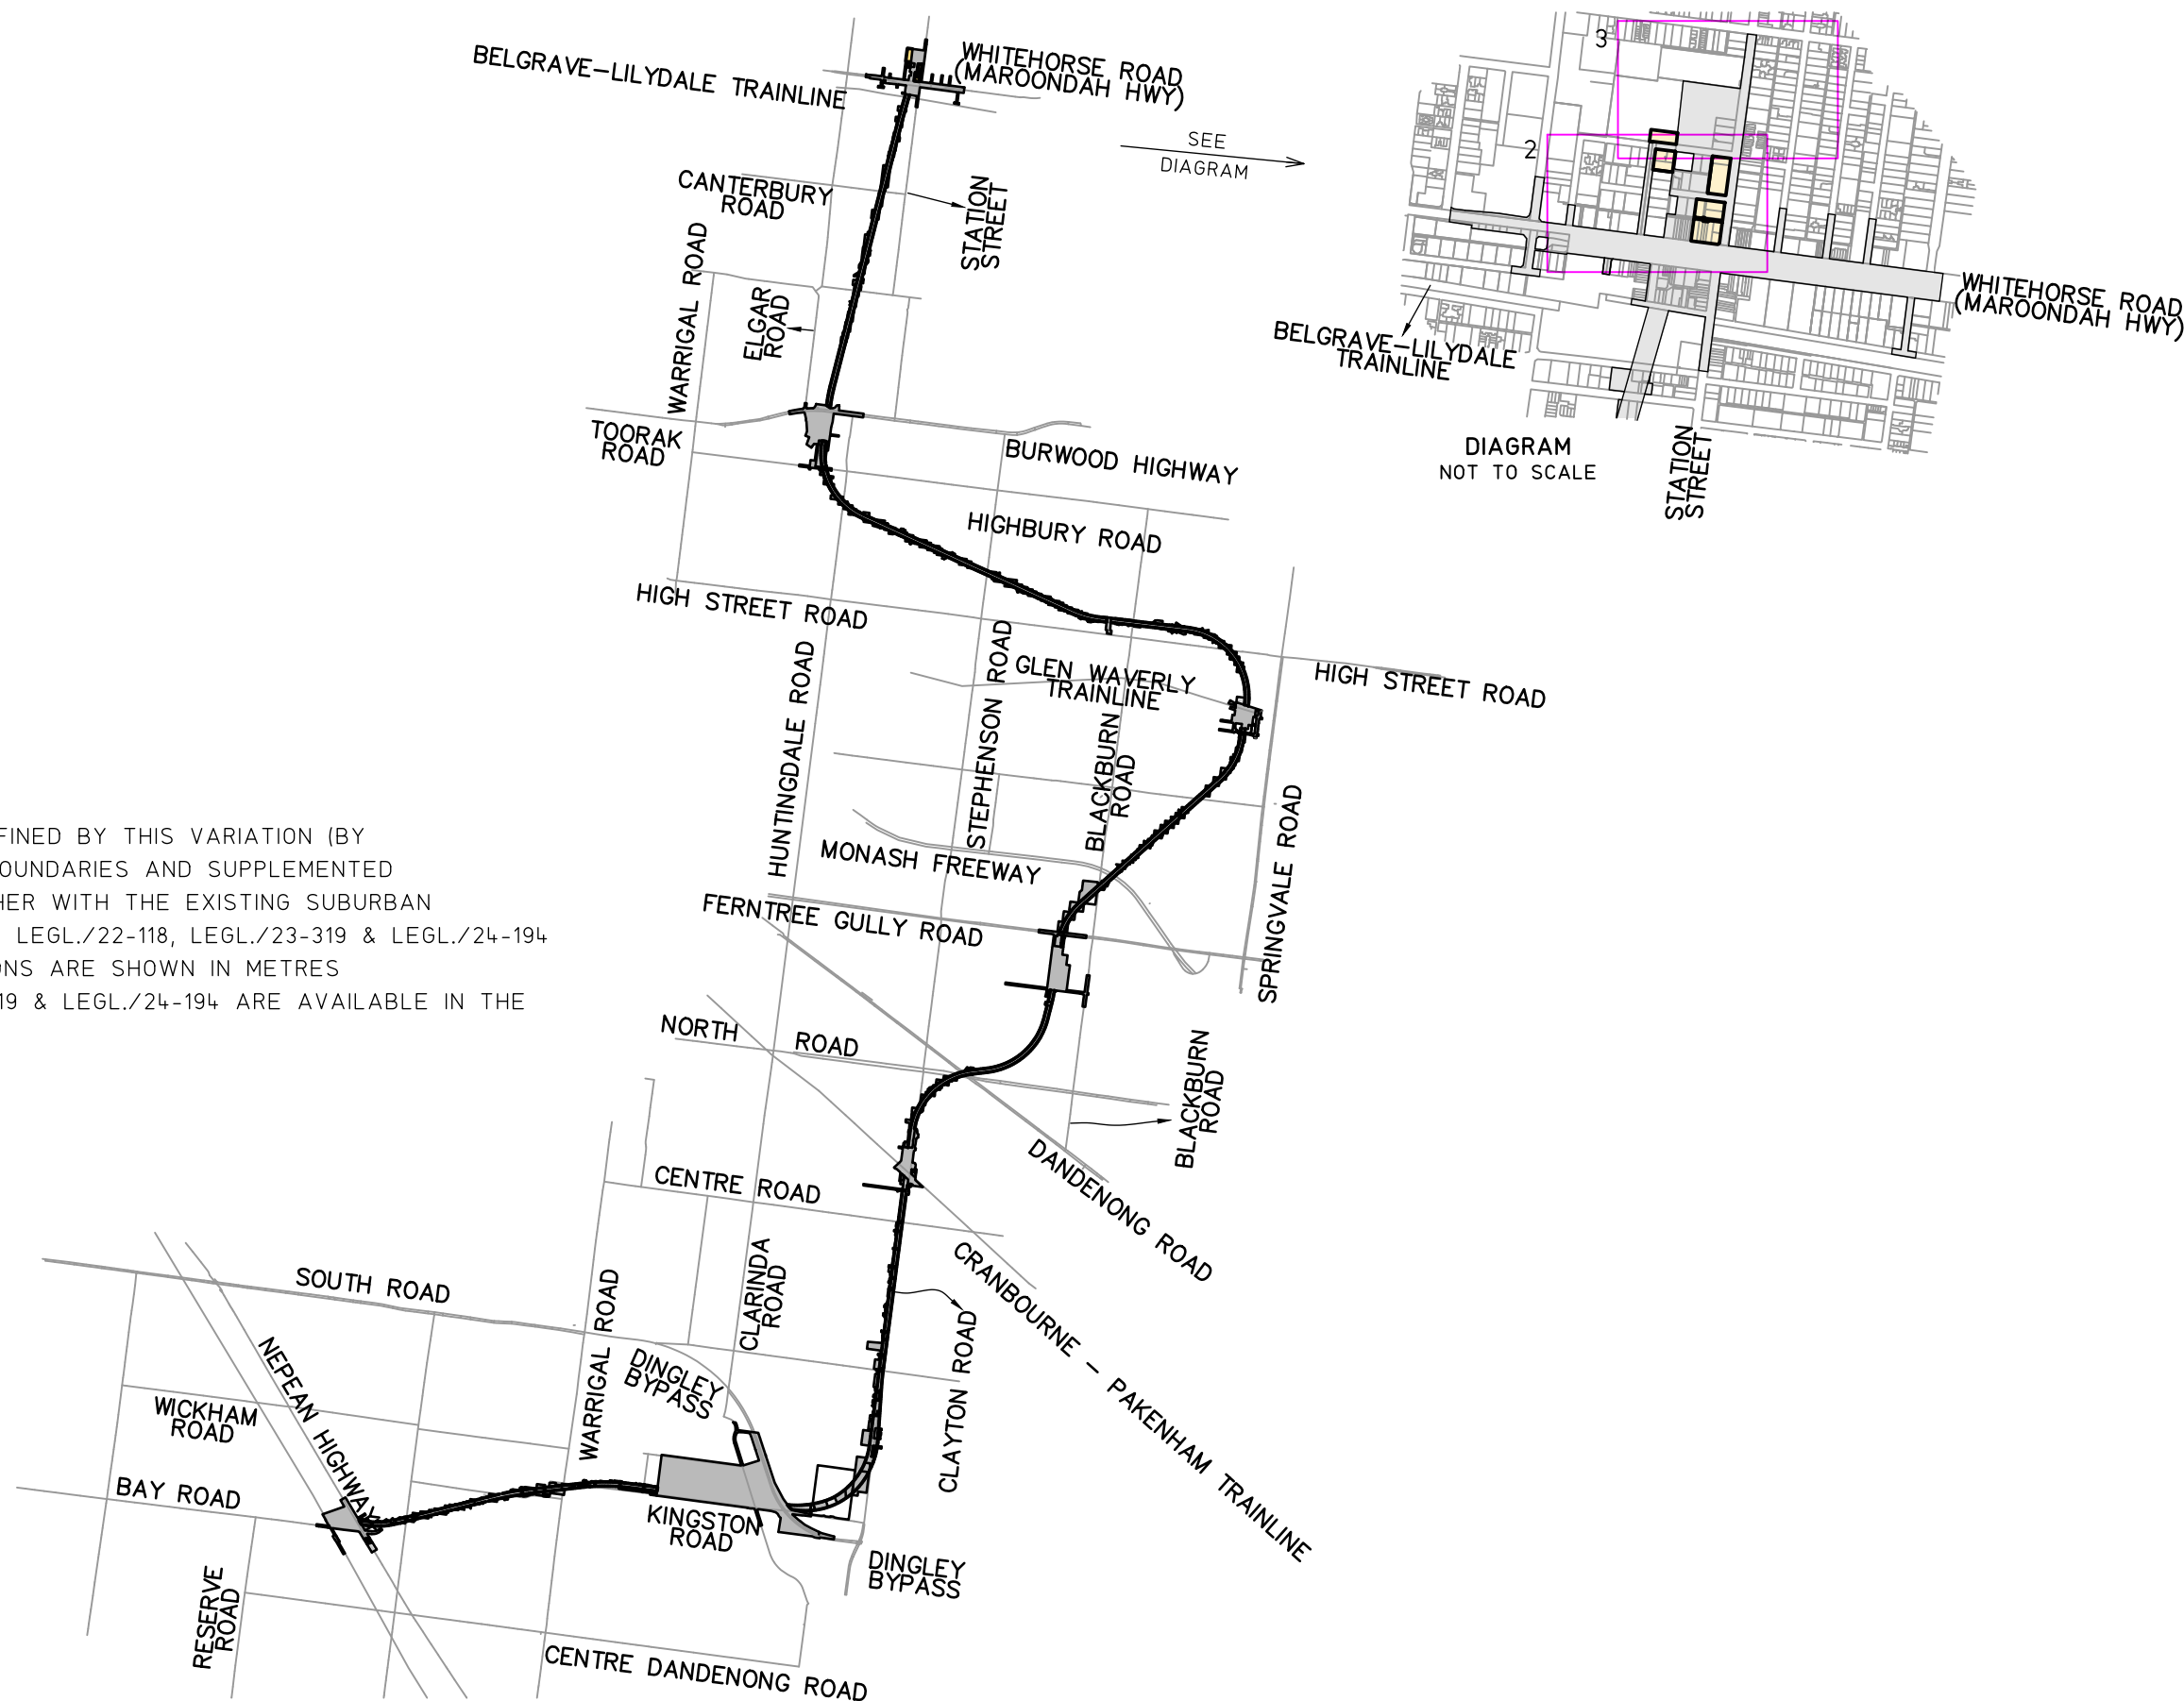

PLAN TO VARY THE PROJECT AREA PURSUANT TO SECTION 96 (3) MAJOR TRANSPORT PROJECTS FACILITATION ACT 2009

Lodged in the Central Plan Office pursuant to Section 42 Surveying Act 2004

Dated this 22nd day of June 2026

For Craig Leslie Sandy, Surveyor-General of Victoria


LEGEND

- 1 SHEET LOCATION / SHEET NUMBER
- BOUNDARY OF SUBURBAN RAIL LOOP PROJECT EAST AREA (INCLUDING LEGL./22-118, LEGL./23-319, LEGL./24-194 AND THIS VARIATION)



ORIGINAL SHEET SIZE: A3

SCALE 1:75000

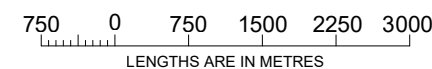

SUBURBAN RAIL LOOP PROJECT EAST

PROJECT AREA - VARIATION 3

INDEX SHEET, SHEET 1 OF 3

REV: B

LEGL./ 26-155



LEGEND

AREA TO BE ADDED TO SUBURBAN RAIL LOOP PROJECT EAST
(UNLIMITED IN STRATUM)

REMAINING CURRENT SUBURBAN
RAIL LOOP PROJECT EAST AREA

VICMAP PARCEL LINE

PROJECT AREA BOUNDARY

PREVIOUSLY DECLARED
PROJECT BOUNDARY

GDA2020 MGA
ZONE 55

PROJECT AREA - VARIATION 3

12.502537.550

012.52537.550

SCALE 1:1250

LENGTHS ARE IN METRES

ORIGINAL SHEET SIZE: A3

**SUBURBAN
RAIL LOOP
AUTHORITY**

SUBURBAN RAIL LOOP EAST

Title: **LEGL./ 26-155**

SHEET 3

REV: B